


7.00 DEVELOPMENT SUMMARY

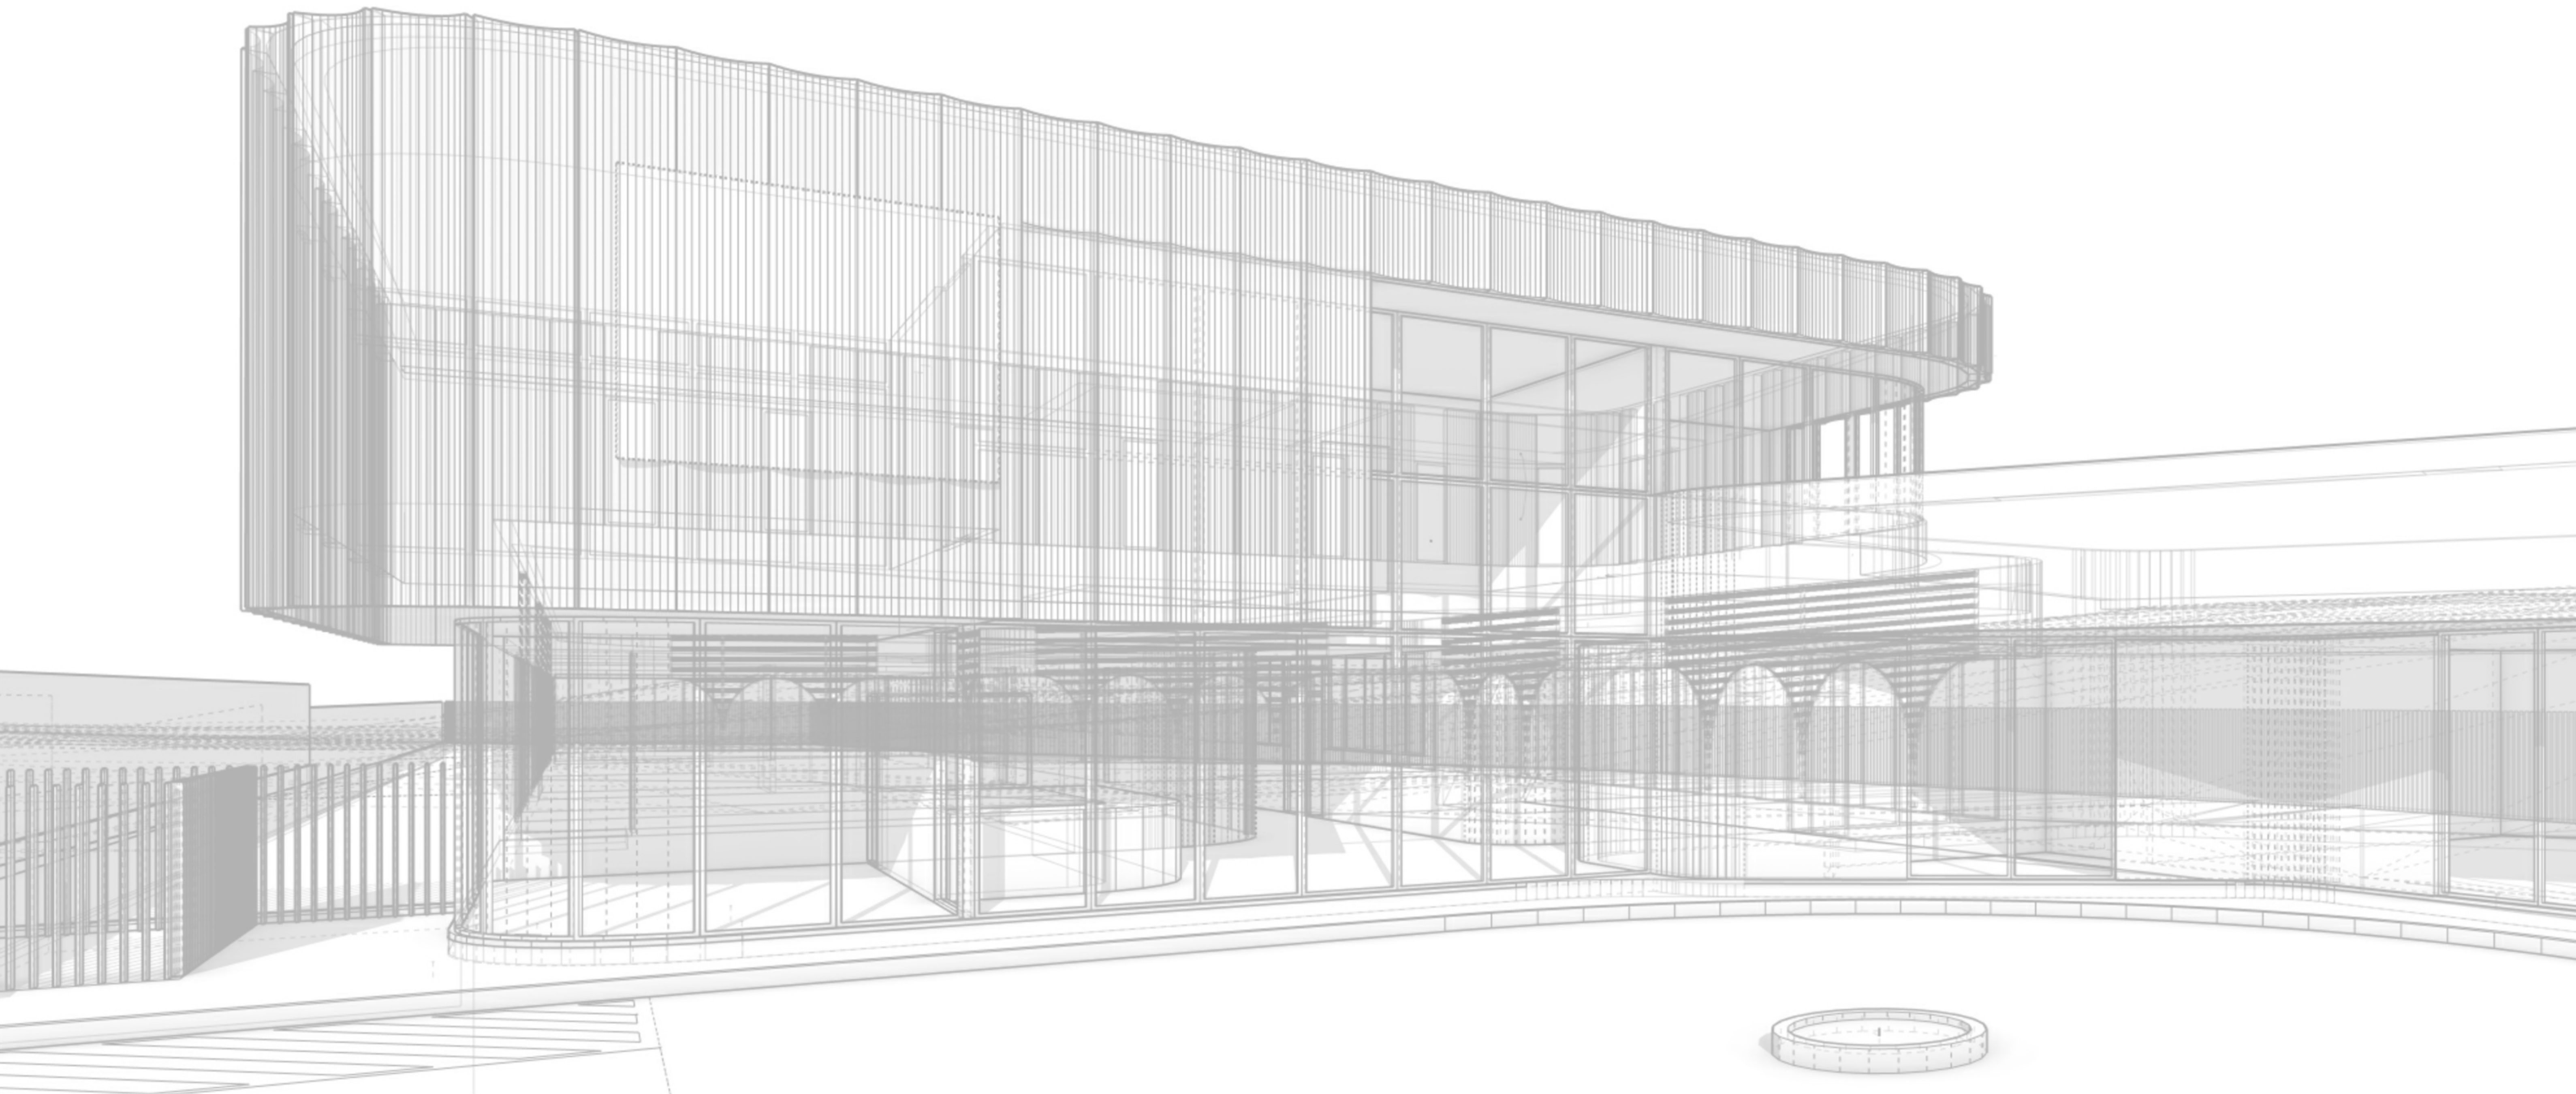

SHEET INTENTIONALLY LEFT BLANK


7.0 DEVELOPMENT SUMMARY

ADVERTISED COPY - CITY OF MONASH
This copied document is made available for the sole purpose of enabling its consideration and review as part of a planning process under the Planning and Environment Act.
The document must not be used for any purpose which may breach copyright.


7.01 DEVELOPMENT SUMMARY

SITE ANALYSIS			
SITE AREA: 3716 sqm BUILDING FOOTPRINT GROUND FLOOR: 1203.52sqm BUILDING FOOTPRINT LEVEL 01: 260sqm			
PERMEABILITY - EXTERNAL PLAY AREA + LANDSCAPE AREA = 1032.36sqm + 236.11sqm = 1268.47sqm = 34.1%			
CARPARK :			
CHILDCARE CARPARKING :	33 spaces / 147children	0.22 (32 spaces)	0.22 (33 spaces)
CAFE CARPARKING :			(1 space)
DEVELOPMENT ANALYSIS CHILDCARE	QUANTITY	REQUIRED (per child)	PROVIDED (per child)
GROUND LEVEL			
ACTIVITY ROOM 01 (1-2 years) :	60.29 sqm / 16 children	3.25 sqm (52sqm)	3.76 sqm
ACTIVITY ROOM 02 (1-2 years) :	60.31 sqm / 16 children	3.25 sqm (52 sqm)	3.76 sqm
ACTIVITY ROOM 03 (2-3 years) :	49.62 sqm / 12 children	3.25 sqm (39 sqm)	4.13 sqm
ACTIVITY ROOM 04 (3+ years) :	90.04 sqm / 22 children	3.25 sqm (71.5 sqm)	4.09 sqm
ACTIVITY ROOM 05 (3+ years) :	90.14 sqm / 25 children	3.25 sqm (81.25 sqm)	3.60 sqm
ACTIVITY ROOM 06 (3+ years) :	89.16 sqm / 22 children	3.25 sqm (71.5 sqm)	4.05 sqm
ACTIVITY ROOM 07 (3+ years) :	89.87 sqm / 22 children	3.25 sqm (71.5 sqm)	4.08 sqm
ACTIVITY ROOM 08 (0-1 years) :	44.24 sqm / 12 children	3.25 sqm (39 sqm)	3.68 sqm
GROUND LEVEL EXTERNAL PLAY AREA : 1032.36sqm (external storage area is not excluded)			
TOTAL GFA:	1203.52 sqm		
SUMMARY			
ACTIVITY ROOMS (6 rooms) :	573.67 sqm / 147children	3.25 sqm (477.75 sqm)	3.90 sqm
TOTAL EXTERNAL PLAY AREA : (external storage area is not excluded)	1032.36 sqm /147 children	7 sqm (1029 sqm)	7.02 sqm

DEVELOPMENT ANALYSIS CAFE	
CAFE TOTAL AREA: 152.41 sqm	
FRONT OF HOUSE (FOH):	92.29sqm
BACK OF HOUSE (BOH):	60.12 sqm.

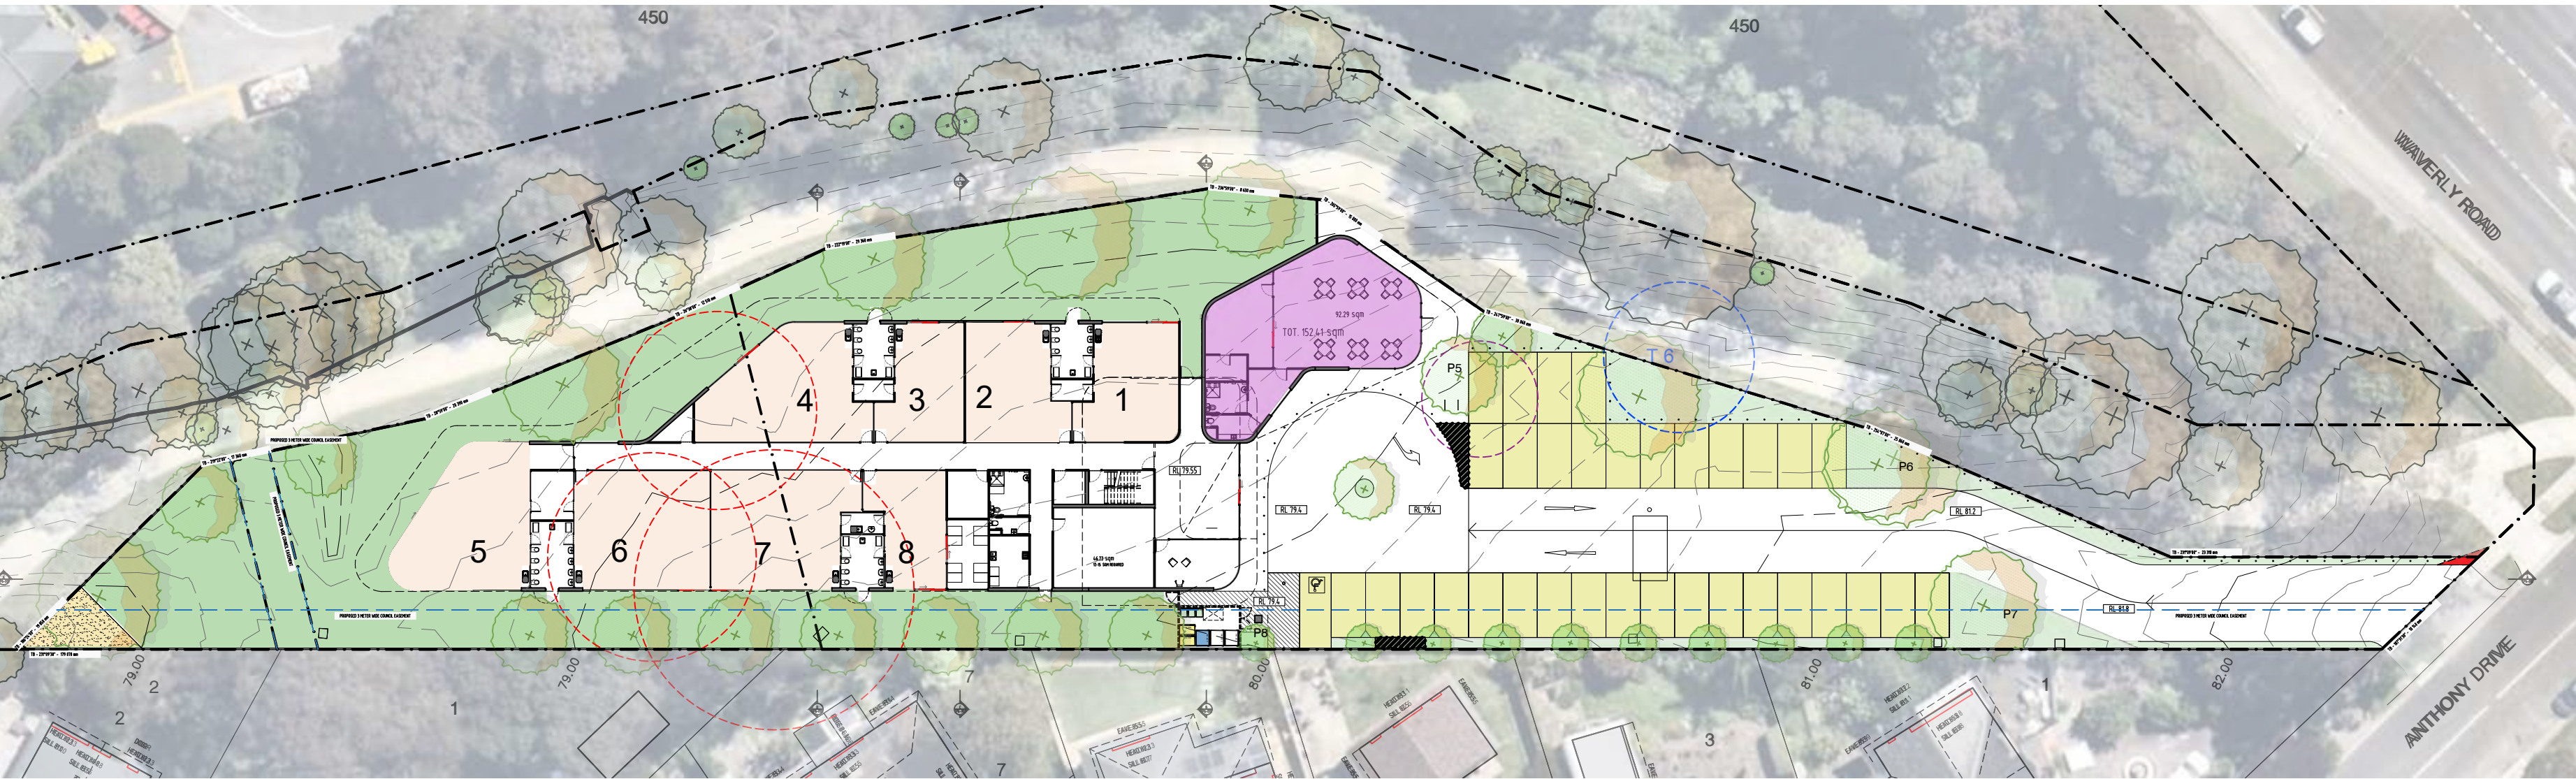

GROUND LEVEL

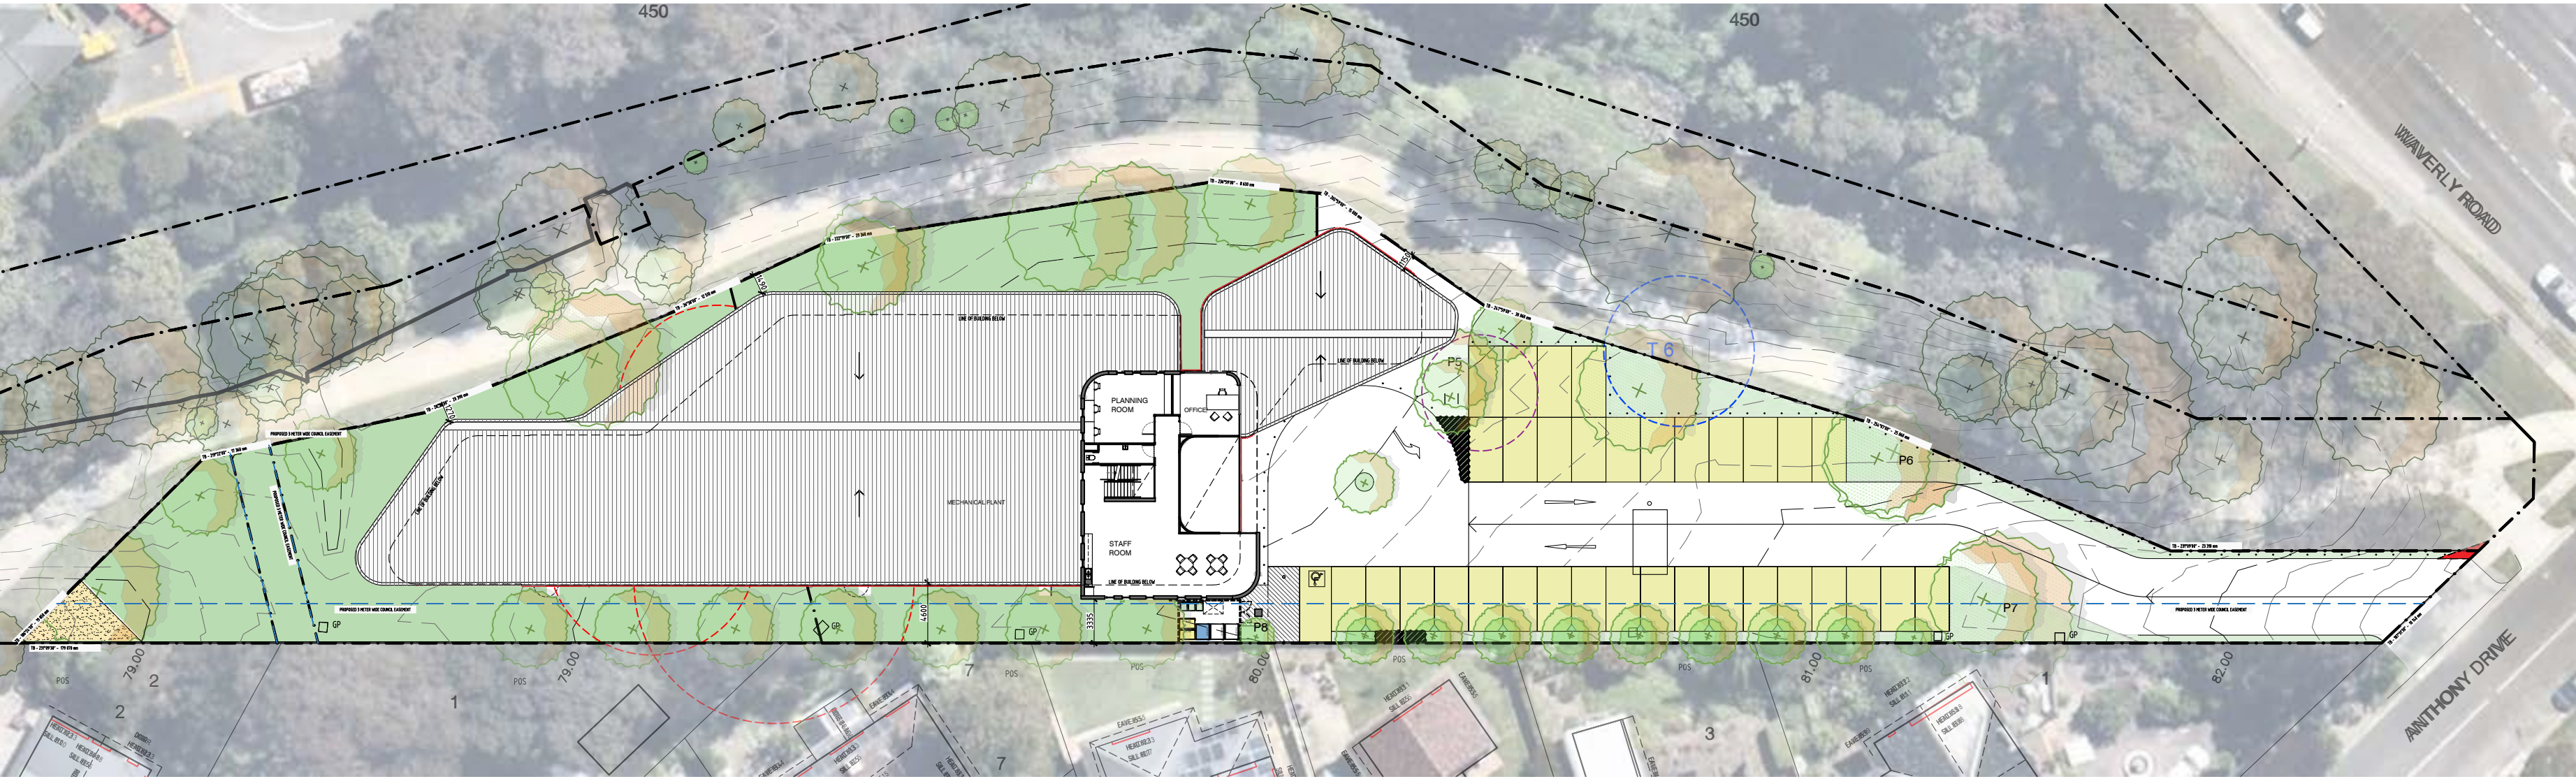


LEVEL 01

LEGEND TREES - COMPARED FROM PREVIOUS TOWN PLANNING APPLICATION AND CURRENT PROPOSAL

- PREVIOUSLY TO BE REMOVED - PROPOSED TO BE RETAINED
- PREVIOUSLY RETAINED - PROPOSED TO BE REMOVED
- PREVIOUSLY AND PROPOSED TO BE REMOVED - UNDER FORMER PERMIT
- TREES ON ADJOINING PROPERTY NOT AFFECTED OR marginally AFFECTED BY THE PROPOSAL
- PROPOSED NEW TREES

8.00 DRAWINGS

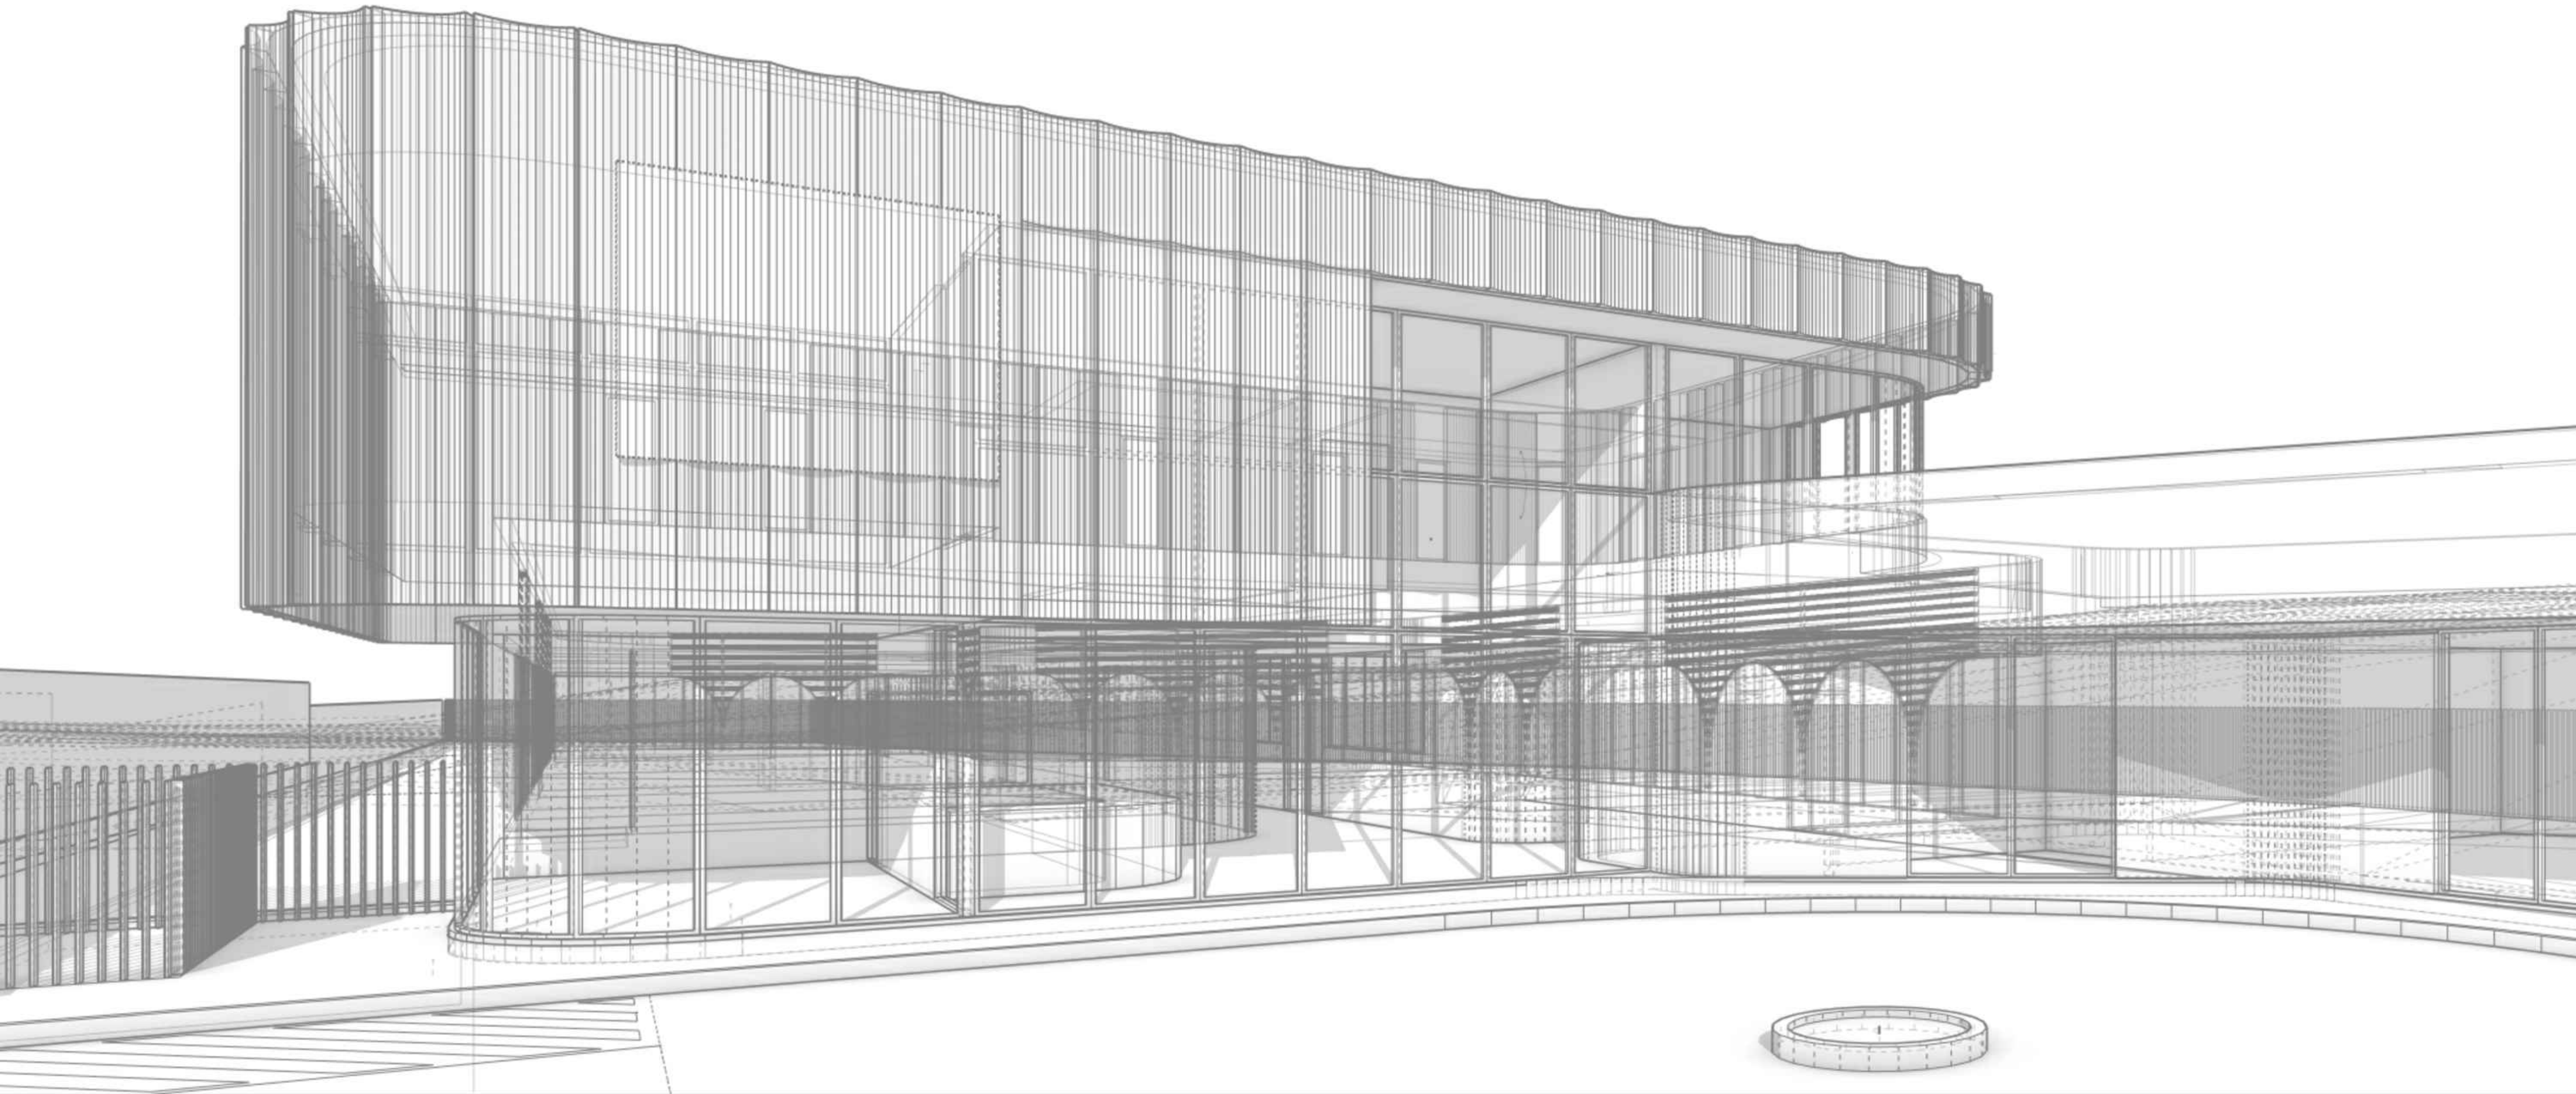

8.0 DRAWINGS

ADVERTISED COPY - CITY OF MONASH
This copied document is made available for the sole purpose of enabling its consideration and review as part of a planning process under the Planning and Environment Act.
The document must not be used for any purpose which may breach copyright.

8.01 DRAWING LIST

1.0	PLANS		2.0	ELEVATIONS		3.0	SECTIONS	
	Site Plan - Level Ground	TP1-001		Elevations - North & South	TP5-001		Sections (A-A)	TP6-001
	Site Plan - Level 1	TP1-002		Elevations - West	TP5-002		Sections (B-B & C-C)	TP6-002
				Elevations - East	TP5-003		Sections (D-D)	TP6-003
	Level Ground Floor Plan	TP2-001						
	Level 1 Floor Plan	TP2-002						
	Roof Plan	TP2-101						
	Bin Storage Area Detail Plan	TP3-001						



LEGEND TREES - COMPARED FROM PREVIOUS TOWN PLANNING APPLICATION AND CURRENT PROPOSAL

PREVIOUSLY TO BE REMOVED - PROPOSED TO BE RETAINED

PREVIOUSLY RETAINED - PROPOSED TO BE REMOVED

PREVIOUSLY AND PROPOSED TO BE REMOVED - UNDER FORMER PERMIT

TREES ON ADJOINING PROPERTY NOT AFFECTED OR MARGINALLY AFFECTED BY THE PROPOSAL

PROPOSED NEW TREES

ADVERTISED COPY - CITY OF MONASH

This copied document is made available for the sole purpose of enabling its consideration and review as part of a planning application to be made under the Planning and Environment Act.

The document must not be used for any purpose which may breach copyright.



Notes

Architectural documents are to be read in conjunction with relevant structural, fire service, mechanical, hydraulic, electrical, civil and landscaping documents. Technical drawings are to be read in conjunction with the appropriate sections of technical specifications. Do not scale drawings. Use figured dimensions only. Inform Architect of any conflict between site conditions and documents. Contractor to verify all dimensions on site before commencing work.

Copyright of designs shown herein is retained by Architecton Pty Ltd. Written authority is required for any reproduction.

Revision

Date	Issue	AA No.	Description
30.04.25	E	-	Issued for Coordination
01.05.25	F	-	Issued for Coordination
05.05.25	G	-	Issued for Coordination
12.05.25	H	-	Issued for Coordination
16.05.25	I	-	Town Planning Issuance
27.08.25	J	-	Council RFI Response Issuance

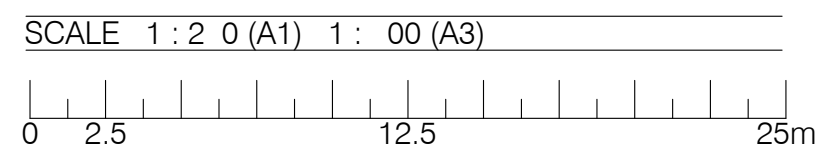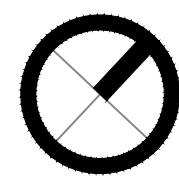

Architecton

Level 13, 257 Collins Street
Melbourne, 3000
VIC, Australia

T +61 3 9662 3366
E info@architecton.com.au
W architecton.com.au

450-454 Waverly Road, Mount Waverley

Site Plan
Level Ground

Job No.	Scale:	Dwg No.	Rev.
2407950	1:250@A1 1:500@A3	TP1-001	J




Notes

Architectural documents are to be read in conjunction with relevant structural, fire service, mechanical, hydraulic, electrical, civil and landscaping documents. Technical drawings are to be read in conjunction with the appropriate sections of technical specifications. Do not scale drawings. Use figured dimensions only. Inform Architect of any conflict between site conditions and documents. Contractor to verify all dimensions on site before commencing work.

Copyright of designs shown herein is retained by Architecton Pty Ltd. Written authority is required for any reproduction.

Revision

Date	Issue	AA No.	Description
30.04.25	E	-	Issued for Coordination
01.05.25	F	-	Issued for Coordination
05.05.25	G	-	Issued for Coordination
12.05.25	H	-	Issued for Coordination
16.05.25	I	-	Town Planning Issuance
27.08.25	J	-	Council RFI Response Issuance

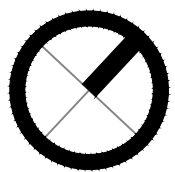

SCALE 1:10 (A1) 1:300 (A3)

0 1.5 3 7.5 15m

Architecton

Level 13, 257 Collins Street
Melbourne, 3000
VIC, Australia

T +61 3 9662 3366
E info@architecton.com.au
W architecton.com.au

450-454 Waverly Road, Mount Waverley

Site Plan
Level 1


Job No.
2407950


Scale:
1:150@A1
1:300@A3

Dwg No.
TP1-002

Rev.
J



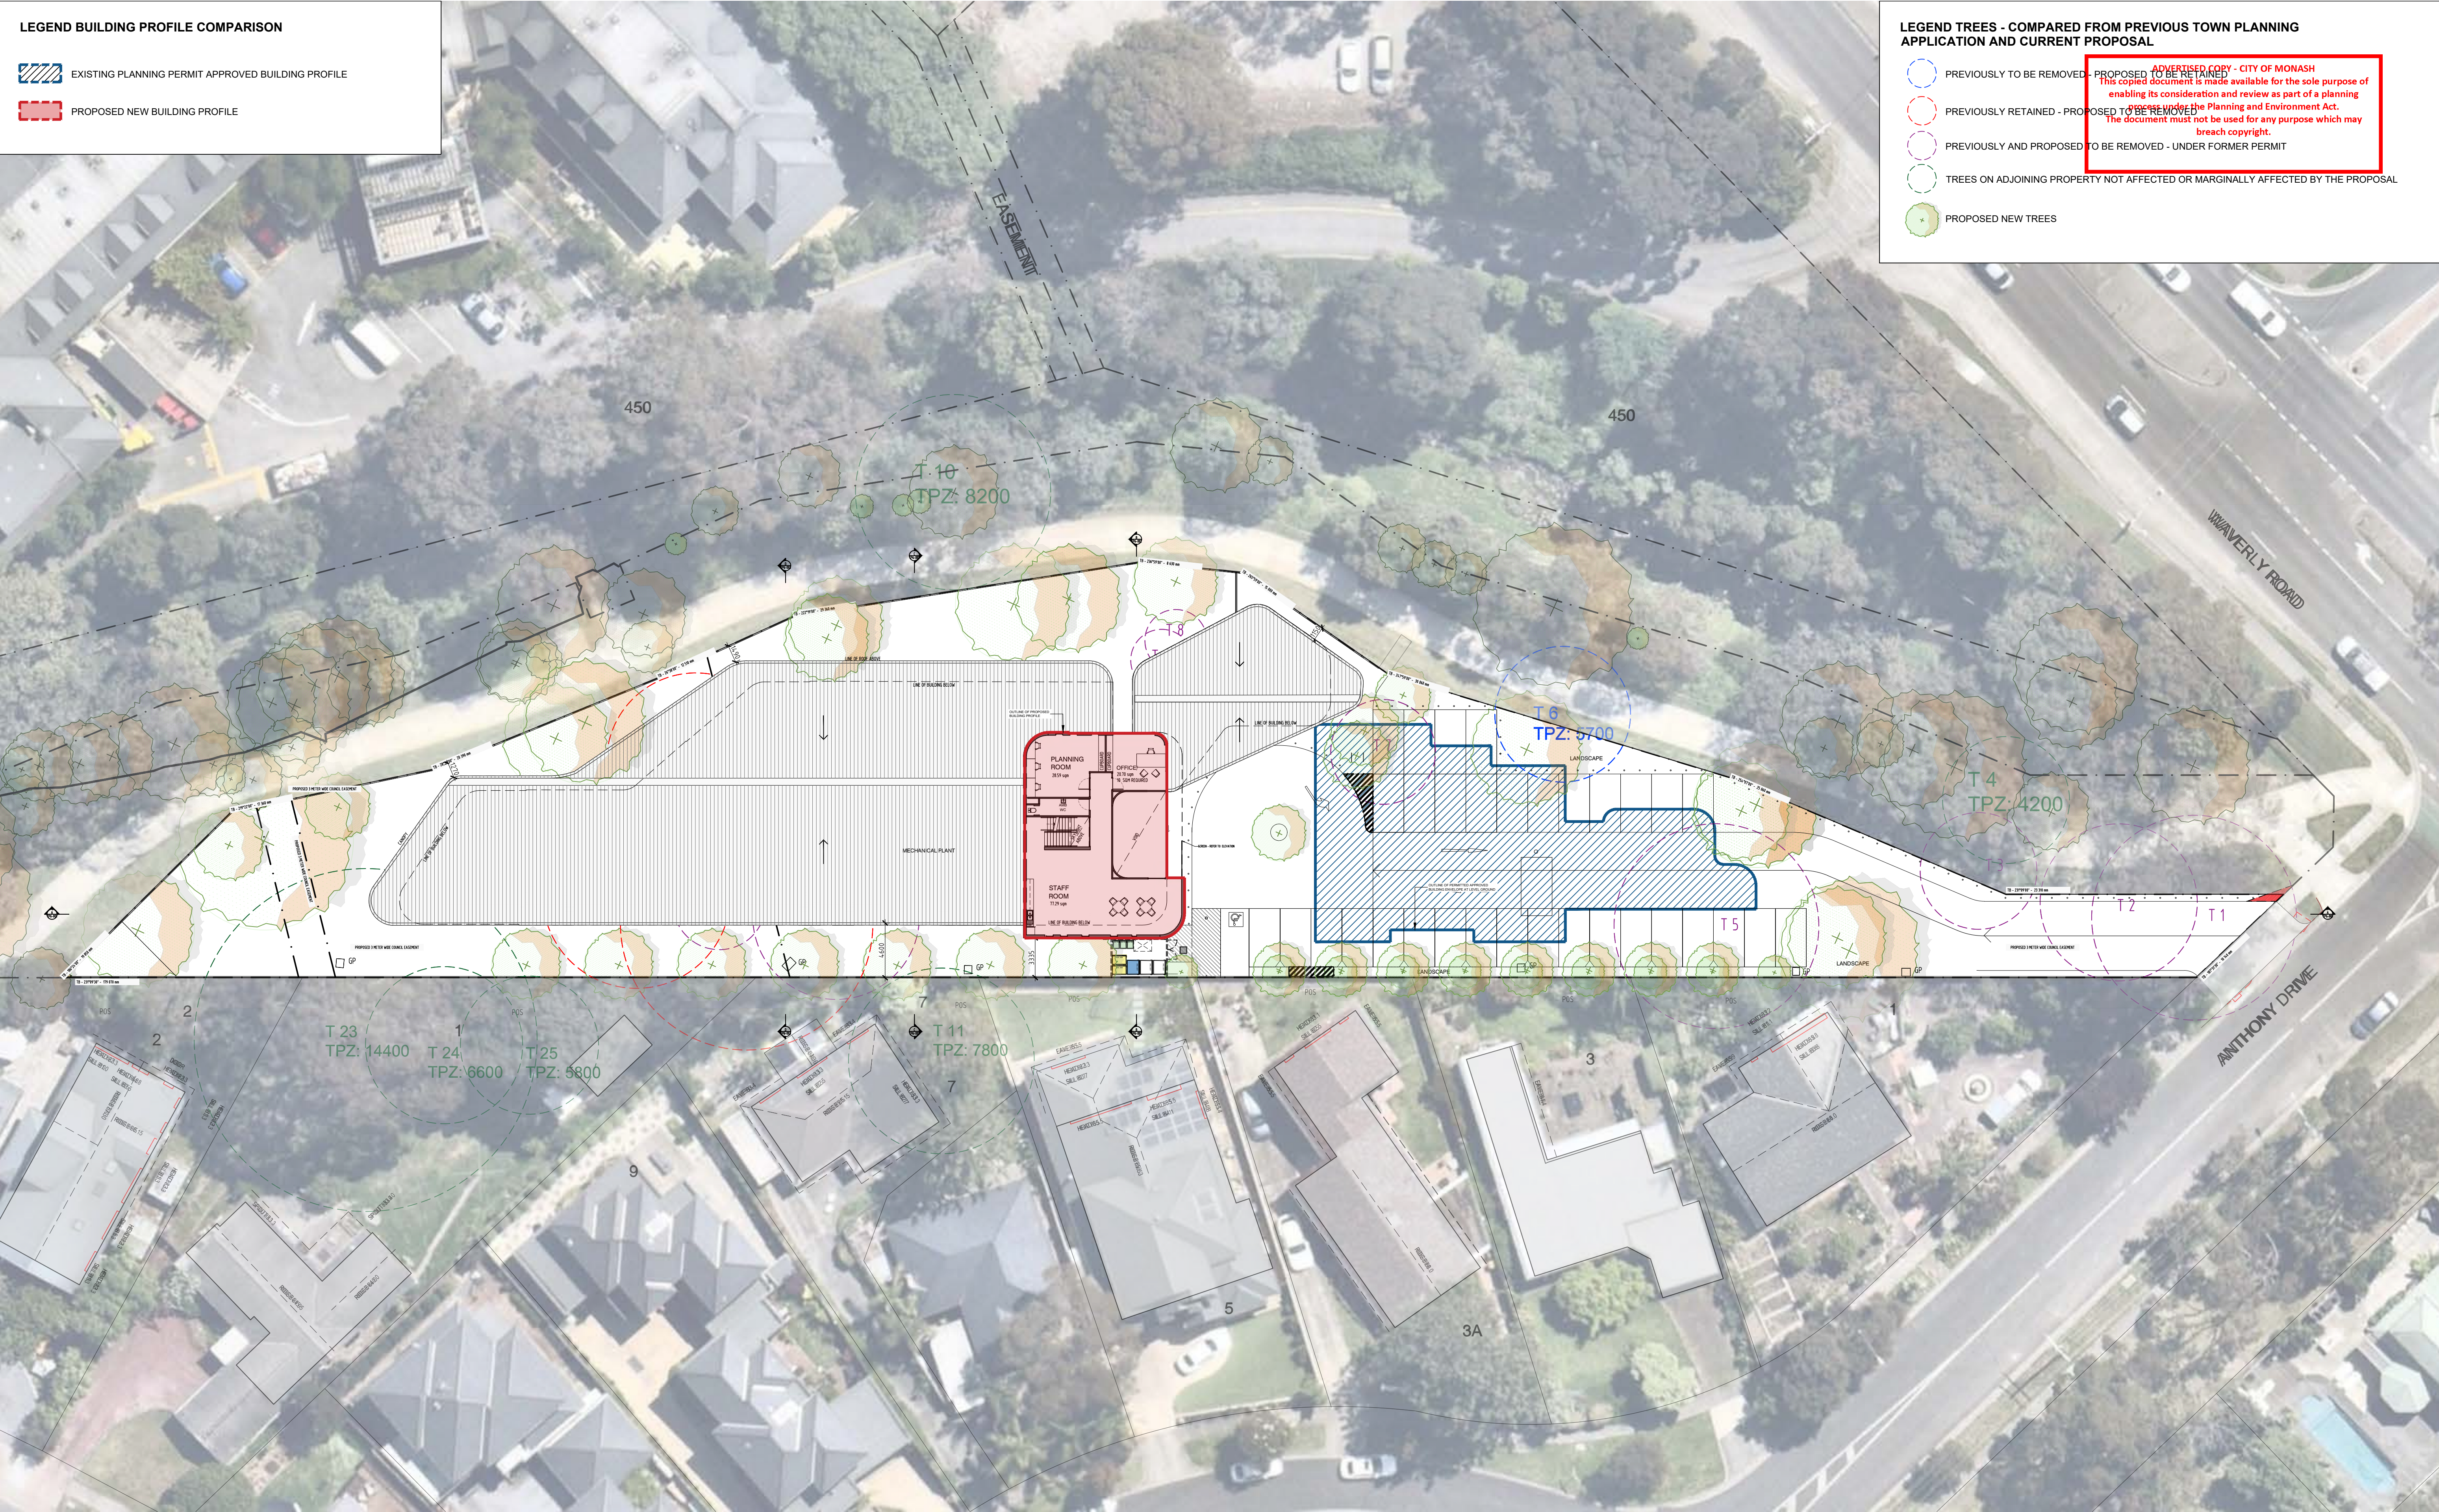

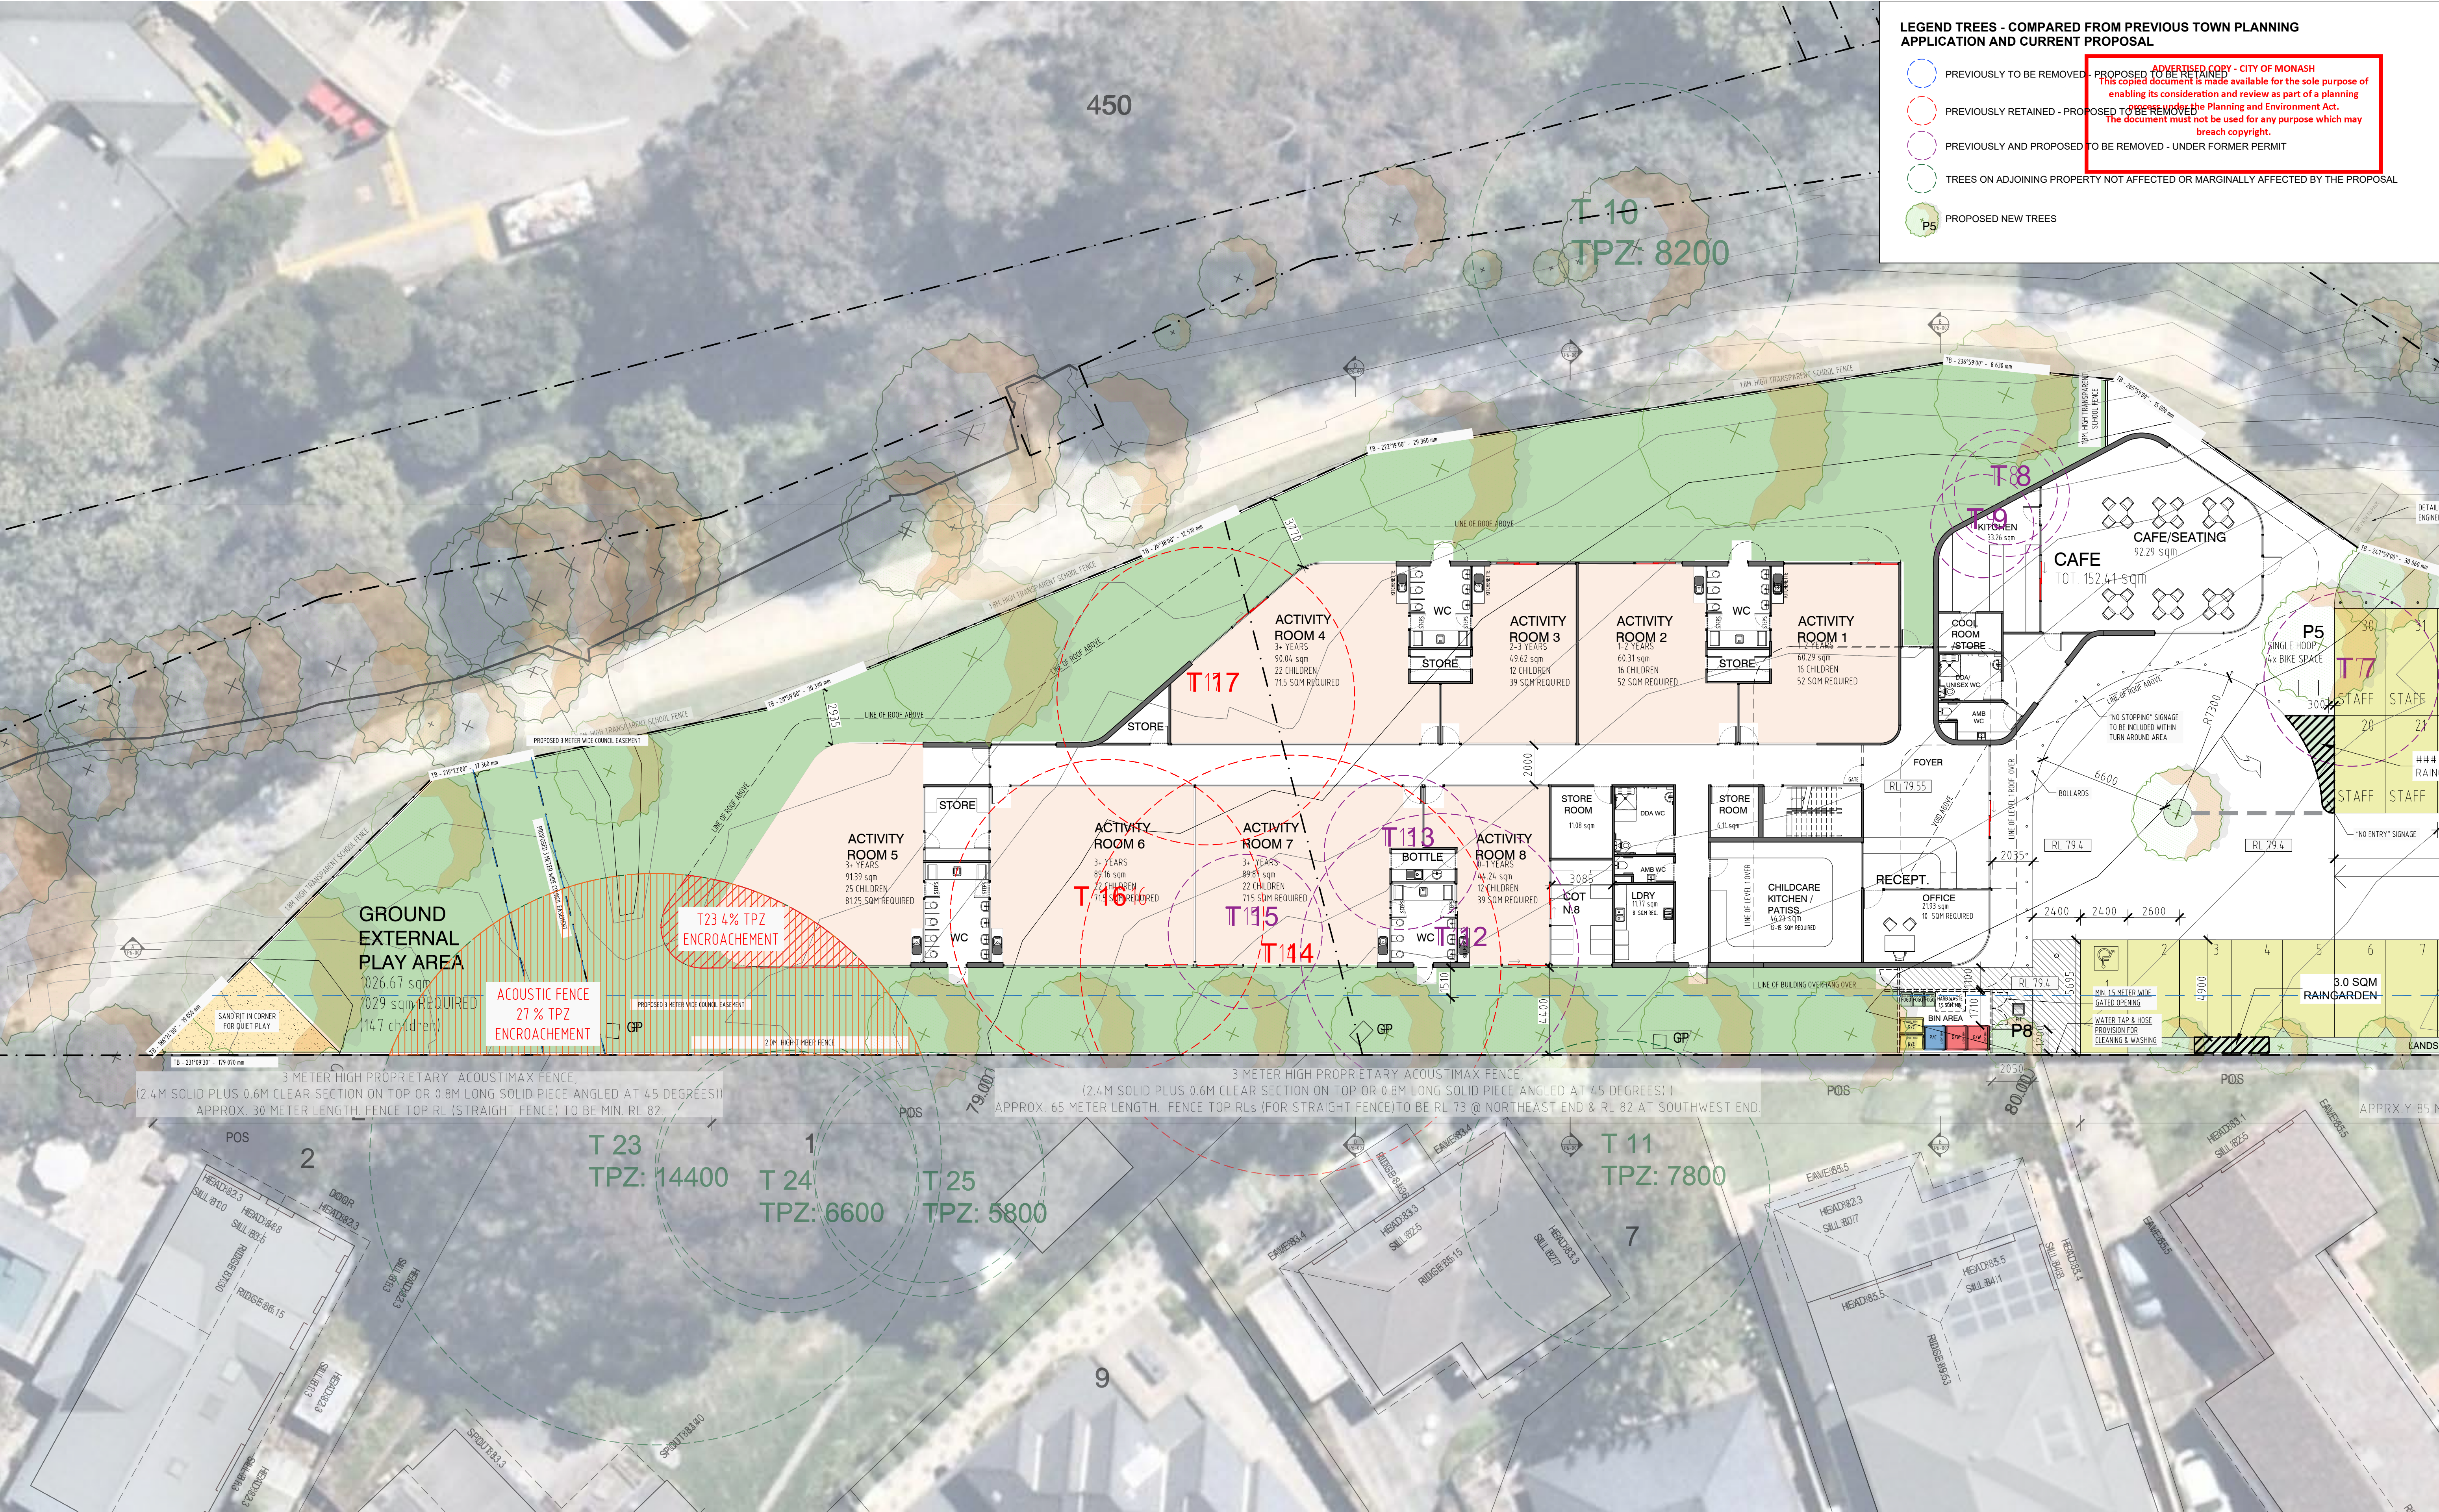


Notes

Architectural documents are to be read in conjunction with relevant structural, fire service, mechanical, hydraulic, electrical, civil and landscaping documents. Technical drawings are to be read in conjunction with the appropriate sections of technical specifications. Do not scale drawings. Use figured dimensions only. Inform Architect of any conflict between site conditions and documents. Contractor to verify all dimensions on site before commencing work.

Copyright of designs shown herein is retained by Architecton Pty Ltd. Written authority is required for any reproduction.

Revision

Date	Issue	AA No.	Description
04.03.25	D	-	Issued for Review
14.04.25	E	-	Issued for Coordination
30.04.25	F	-	Issued for Coordination
05.05.25	G	-	Issued for Coordination
16.05.25	H	-	Town Planning Issuance
27.08.25	I	-	Council RFI Response Issuance

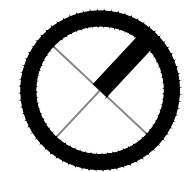

SCALE 1:10 (A1) 1:300 (A3)

0 1.5 3 7.5 15m

Architecton

Level 13, 257 Collins Street
Melbourne, 3000
VIC, Australia

T +61 3 9662 3366
E info@architecton.com.au
W architecton.com.au

450-454 Waverly Road, Mount Waverley

Ground Floor Plan

Job No.	Scale:	Dwg No.	Rev.
2407950	1:150@A1 1:300@A3	TP2-001	I




Notes

Architectural documents are to be read in conjunction with relevant structural, fire service, mechanical, hydraulic, electrical, civil and landscaping documents. Technical drawings are to be read in conjunction with the appropriate sections of technical specifications. Do not scale drawings. Use figured dimensions only. Inform Architect of any conflict between site conditions and documents. Contractor to verify all dimensions on site before commencing work.

Copyright of designs shown herein is retained by Architecton Pty Ltd. Written authority is required for any reproduction.

Revision

Date	Issue	AA No.	Description
04.03.25	D	-	Issued for Review
14.04.25	E	-	Issued for Coordination
30.04.25	F	-	Issued for Coordination
05.05.25	G	-	Issued for Coordination
16.05.25	H	-	Town Planning Issuance
27.08.25	I	-	Council RFI Response Issuance

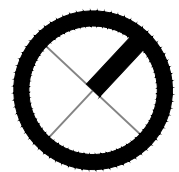

SCALE 1 : 1 0 (A1) 1 : 300 (A3)

0 1.5 3 7.5 15m

Architecton

Level 13, 257 Collins Street
Melbourne, 3000
VIC, Australia

T +61 3 9662 3366
E info@architecton.com.au
W architecton.com.au

450-454 Waverly Road, Mount Waverley

Level 1 Floor Plan

Job No.	Scale:	Dwg No.	Rev.
2407950	1:150@A1 1:300@A3	TP2-011	I




Notes

Architectural documents are to be read in conjunction with relevant structural, fire service, mechanical, hydraulic, electrical, civil and landscaping documents. Technical drawings are to be read in conjunction with the appropriate sections of technical specifications. Do not scale drawings. Use figured dimensions only. Inform Architect of any conflict between site conditions and documents. Contractor to verify all dimensions on site before commencing work.

Copyright of designs shown herein is retained by Architecton Pty Ltd. Written authority is required for any reproduction.

Revision

Date	Issue	AA No.	Description
04.03.25	D	-	Issued for Review
14.04.25	E	-	Issued for Coordination
30.04.25	F	-	Issued for Coordination
05.05.25	G	-	Issued for Coordination
16.05.25	H	-	Town Planning Issuance
27.08.25	I	-	Council RFI Response Issuance

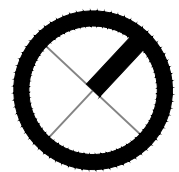

SCALE 1 : 1 0 (A1) 1 : 300 (A3)

0 1.5 3 7.5 15m

Architecton

Level 13, 257 Collins Street
Melbourne, 3000
VIC, Australia

T +61 3 9662 3366
E info@architecton.com.au
W architecton.com.au

450-454 Waverly Road, Mount Waverley

Proposed Roof Plan

Job No.
2407950

Scale:
1:150@A1
1:300@A3

Dwg No.
TP2-021

Rev.
I

SHEET INTENTIONALLY LEFT BLANK

Notes

Architectural documents are to be read in conjunction with relevant structural, fire service, mechanical, hydraulic, electrical, civil and landscaping documents. Technical drawings are to be read in conjunction with the appropriate sections of technical specifications. Do not scale drawings. Use figured dimensions only. Inform Architect of any conflict between site conditions and documents. Contractor to verify all dimensions on site before commencing work.

Copyright of designs shown herein is retained by Architecton Pty Ltd. Written authority is required for any reproduction.

Revision

Date	Issue	AA No.	Description

Architecton

Level 13, 257 Collins Street
Melbourne, 3000
VIC, Australia

T +61 3 9662 3366
E info@architecton.com.au
W architecton.com.au

450-454 Waverly Road, Mount Waverley

Job No.	Scale:	Dwg No.	Rev.
2407950	NTS	TP	-
	FND-SHEET		

SHEET INTENTIONALLY LEFT BLANK

Notes

Architectural documents are to be read in conjunction with relevant structural, fire service, mechanical, hydraulic, electrical, civil and landscaping documents. Technical drawings are to be read in conjunction with the appropriate sections of technical specifications. Do not scale drawings. Use figured dimensions only. Inform Architect of any conflict between site conditions and documents. Contractor to verify all dimensions on site before commencing work.

Copyright of designs shown herein is retained by Architecton Pty Ltd. Written authority is required for any reproduction.

Revision

Date	Issue	AA No.	Description


Architecton

Level 13, 257 Collins Street
Melbourne, 3000
VIC, Australia


T +61 3 9662 3366
E info@architecton.com.au
W architecton.com.au

450-454 Waverly Road, Mount Waverley

Job No.	Scale:	Dwg No.	Rev.
2407950	NTS	TP	-
	FND-SHEET		

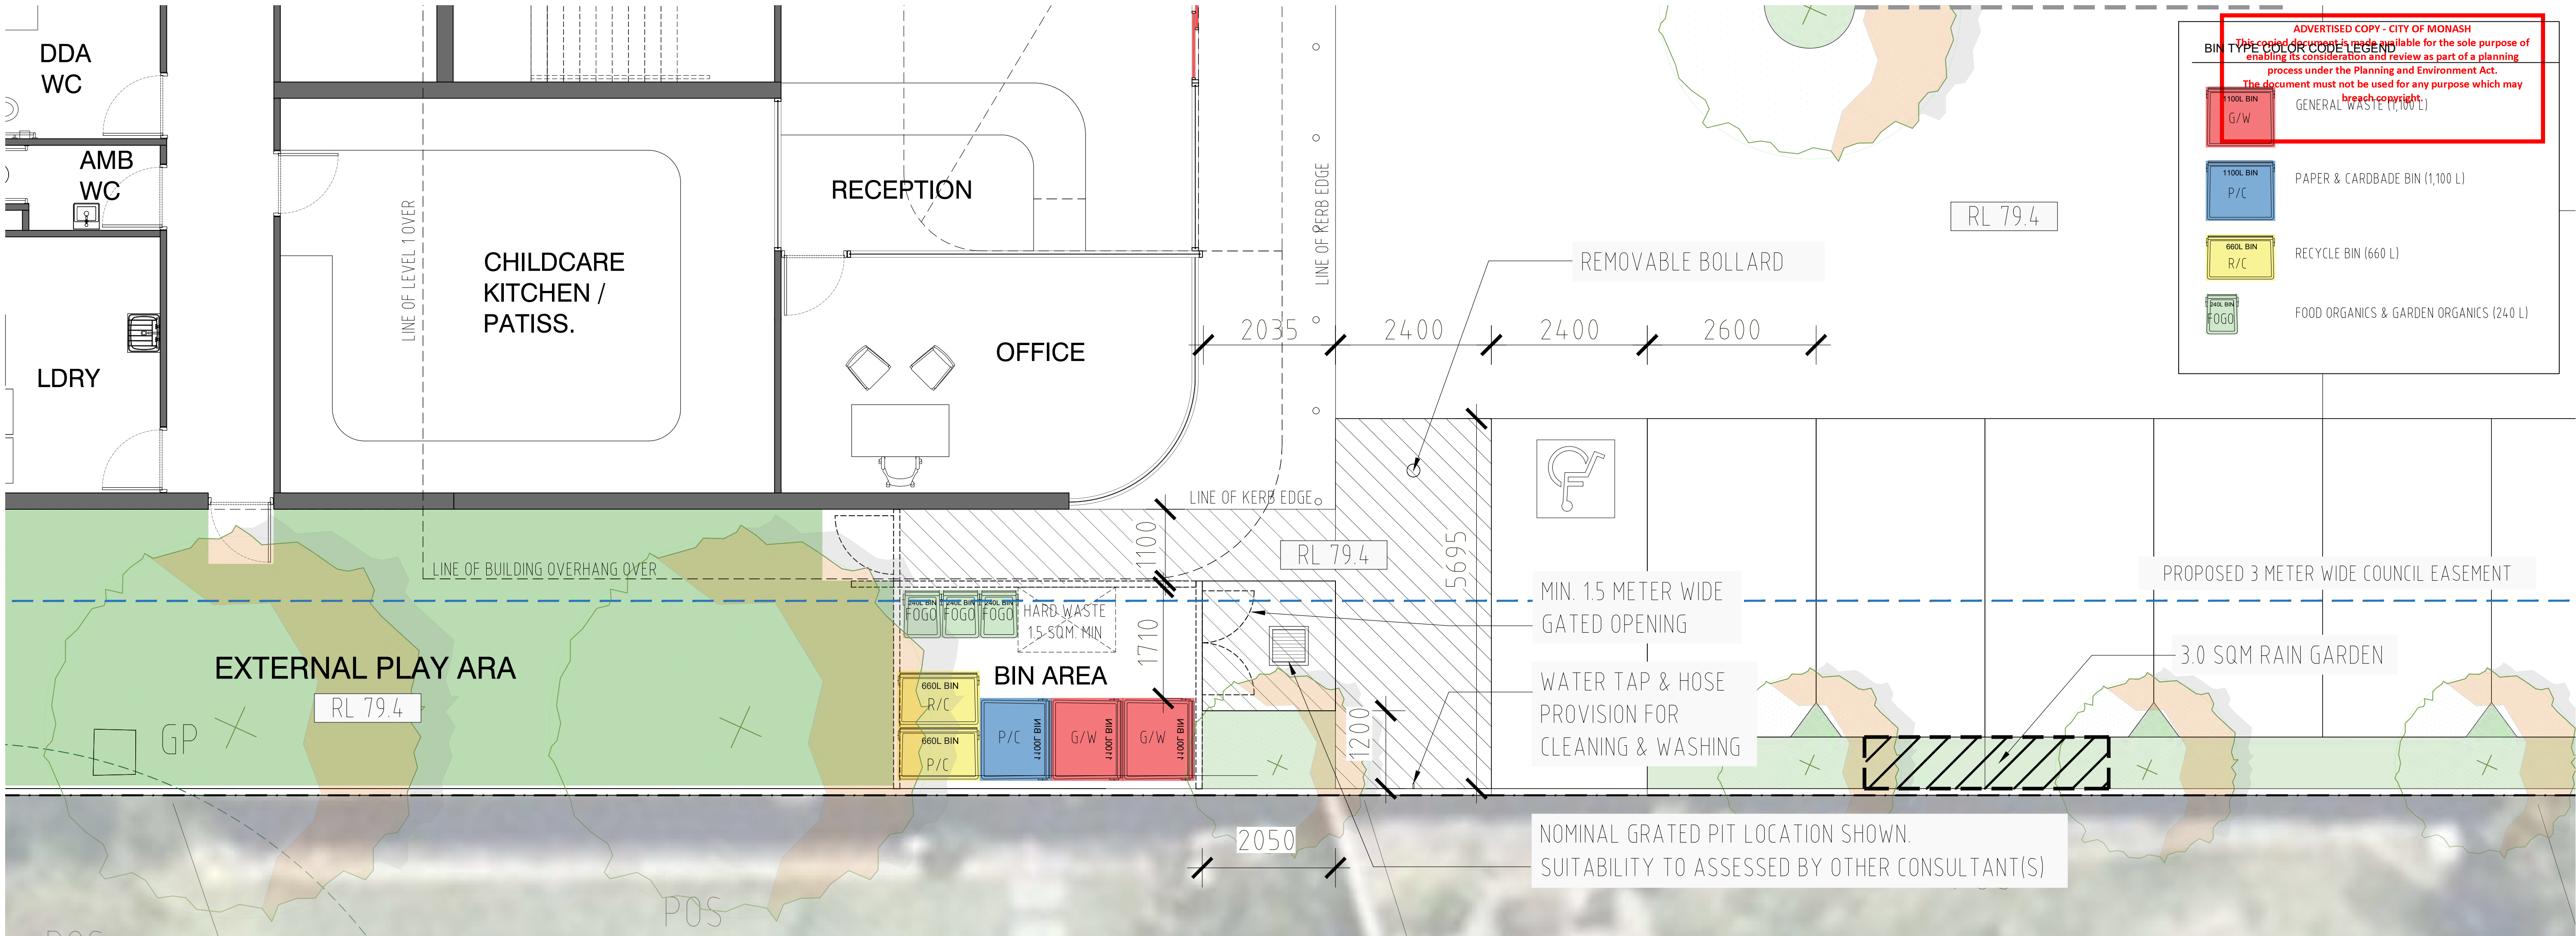

1 BIN STORE AREA - DETAIL PLAN
150@A1 | 1100 @A3

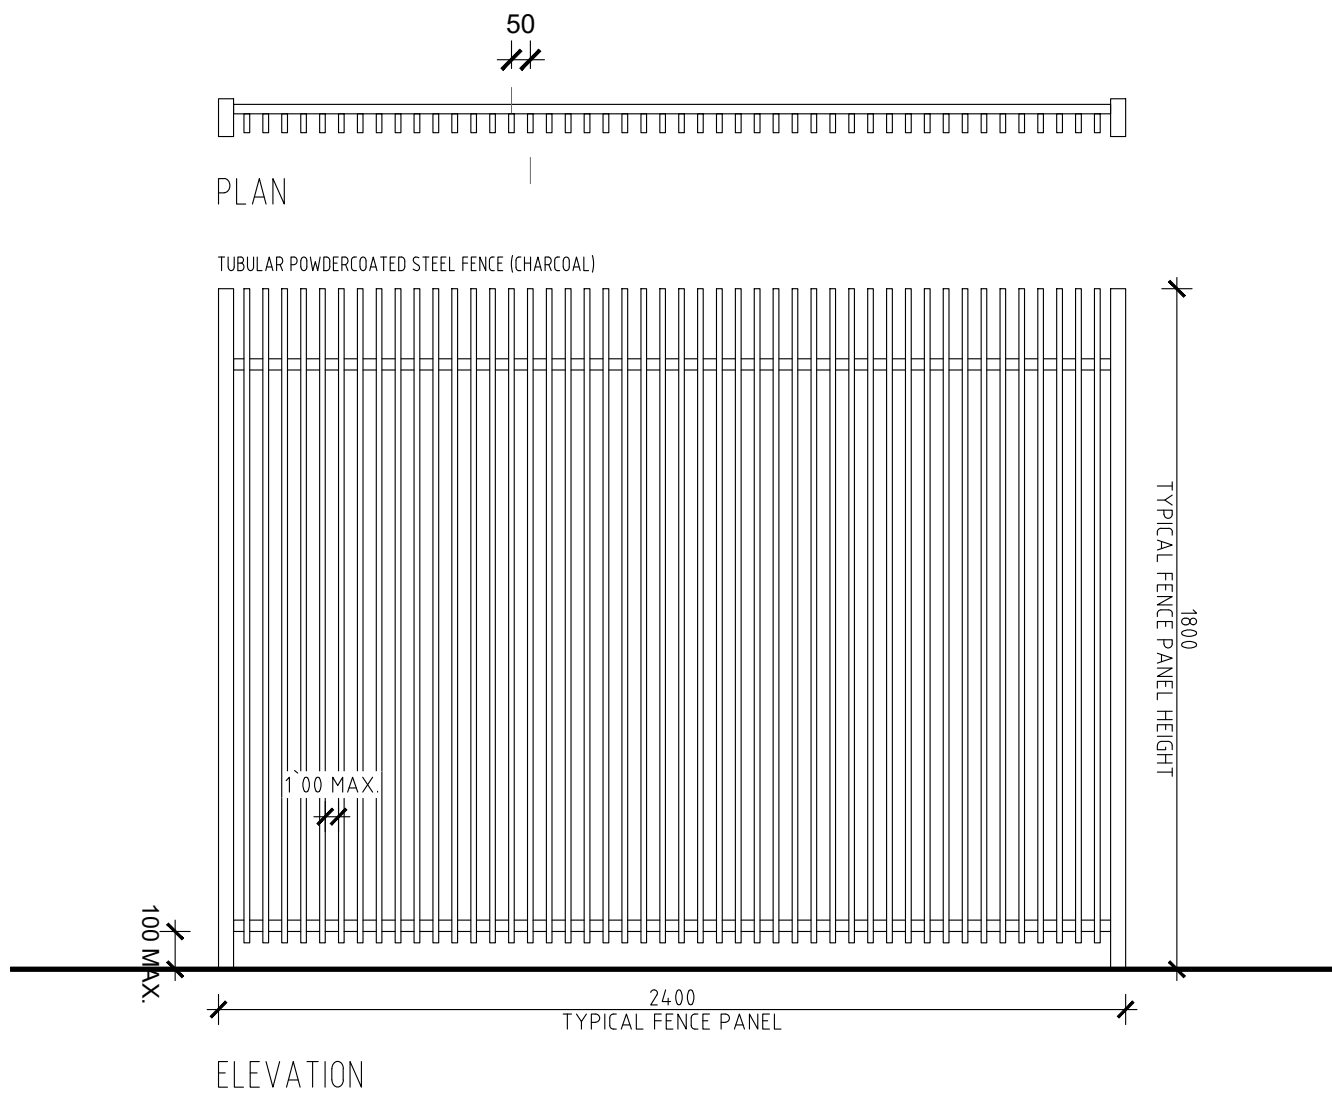

2 BIN STORE AREA - TYP FENCE DETAIL
120@A1 | 140 @A3



3 BIN STORE AREA - FENCE TYPE B
METAL BLADE FENCING (CHARCOAL)


Notes

Architectural documents are to be read in conjunction with relevant structural, fire service, mechanical, hydraulic, electrical, civil and landscaping documents. Technical drawings are to be read in conjunction with the appropriate sections of technical specifications. Do not scale drawings. Use figured dimensions only. Inform Architect of any conflict between site conditions and documents. Contractor to verify all dimensions on site before commencing work.

Copyright of designs shown herein is retained by Architecton Pty Ltd. Written authority is required for any reproduction.

Revision

Date	Issue	AA No.	Description
05.08.25	-	-	Issued for Coordination
13.08.25	A	-	Issued for Coordination
27.08.25	B	-	Council RFI Response Issuance

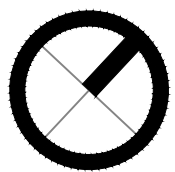

NO SCALE

Architecton

Level 13, 257 Collins Street
Melbourne, 3000
VIC, Australia

T +61 3 9662 3366
E info@architecton.com.au
W architecton.com.au

450-454 Waverly Road, Mount Waverley

Bin Storage Area Detail Plan

Job No. 2407950	Scale: AS SHOWN	Dwg No. TP3-001	Rev. B
--------------------	--------------------	--------------------	-----------

SHEET INTENTIONALLY LEFT BLANK

Notes

Architectural documents are to be read in conjunction with relevant structural, fire service, mechanical, hydraulic, electrical, civil and landscaping documents. Technical drawings are to be read in conjunction with the appropriate sections of technical specifications. Do not scale drawings. Use figured dimensions only. Inform Architect of any conflict between site conditions and documents. Contractor to verify all dimensions on site before commencing work.

Copyright of designs shown herein is retained by Architecton Pty Ltd. Written authority is required for any reproduction.

Revision

Date	Issue	AA No.	Description


Architecton

Level 13, 257 Collins Street
Melbourne, 3000
VIC, Australia


T +61 3 9662 3366
E info@architecton.com.au
W architecton.com.au

450-454 Waverly Road, Mount Waverley

Job No.	Scale:	Dwg No.	Rev.
2407950	NTS	TP	-
	FND-SHEET		

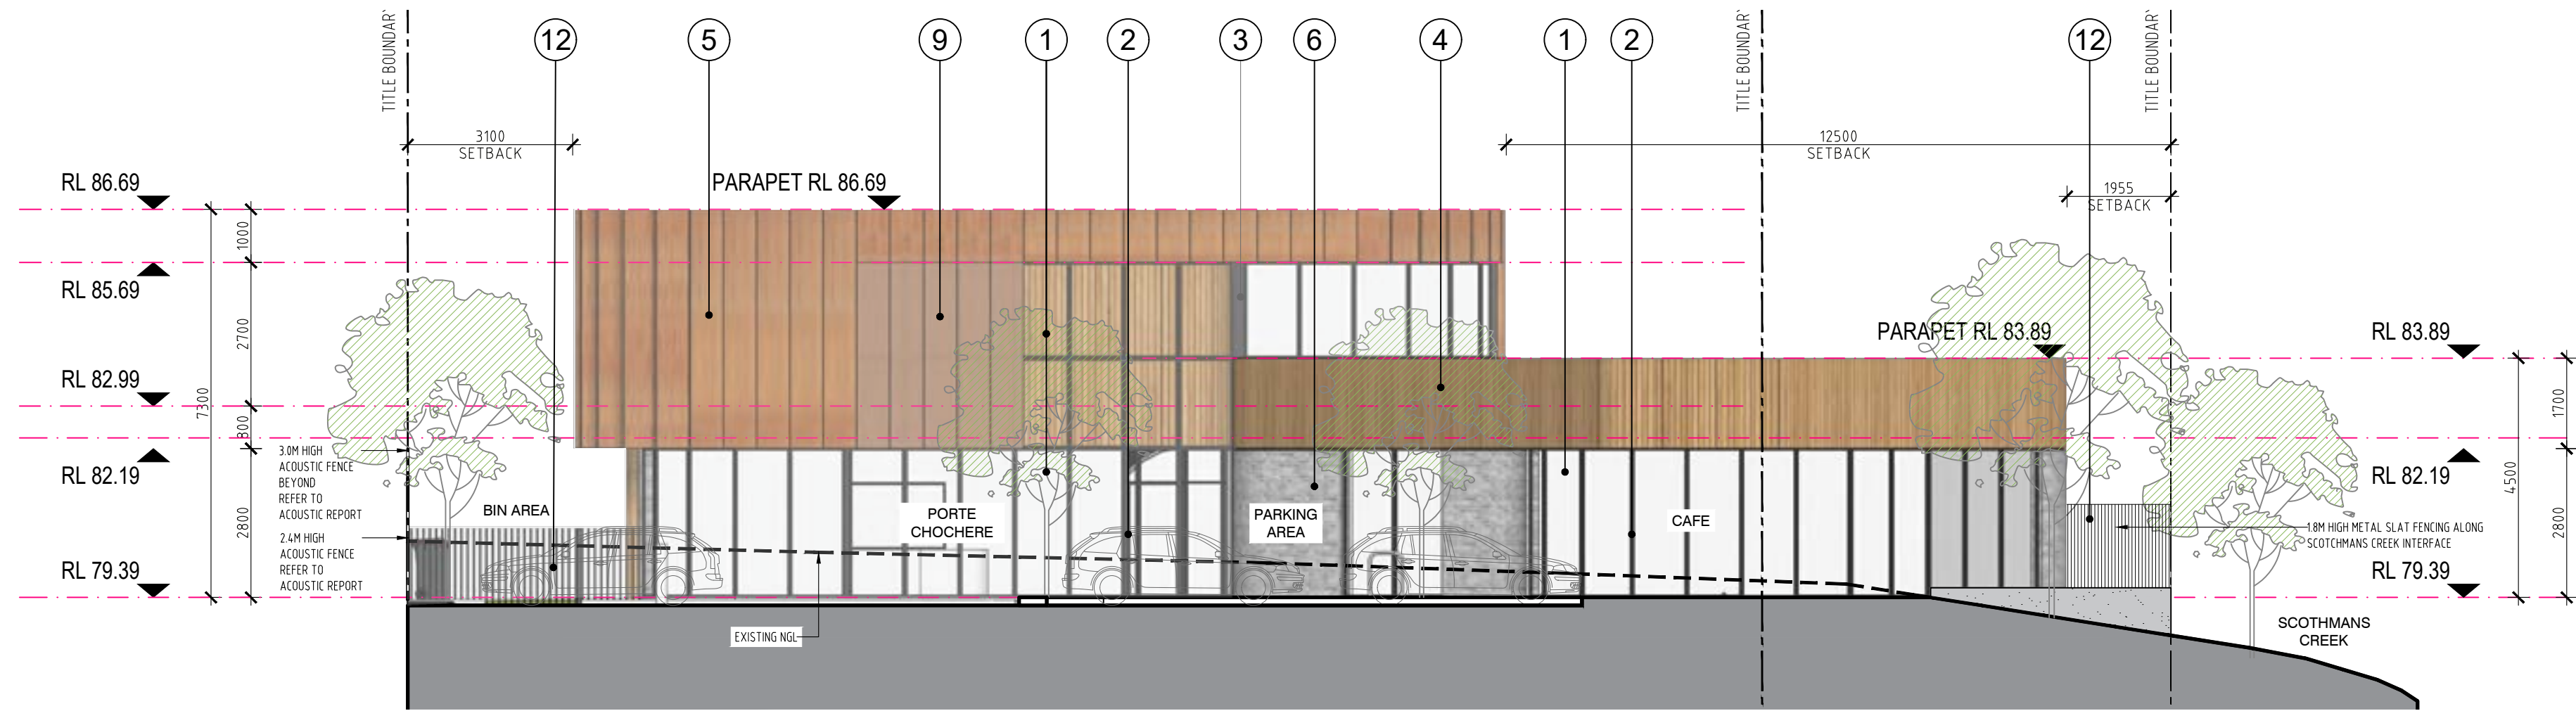

1 NORTH ELEVATION
1:100@A1 | 1:200 @A3

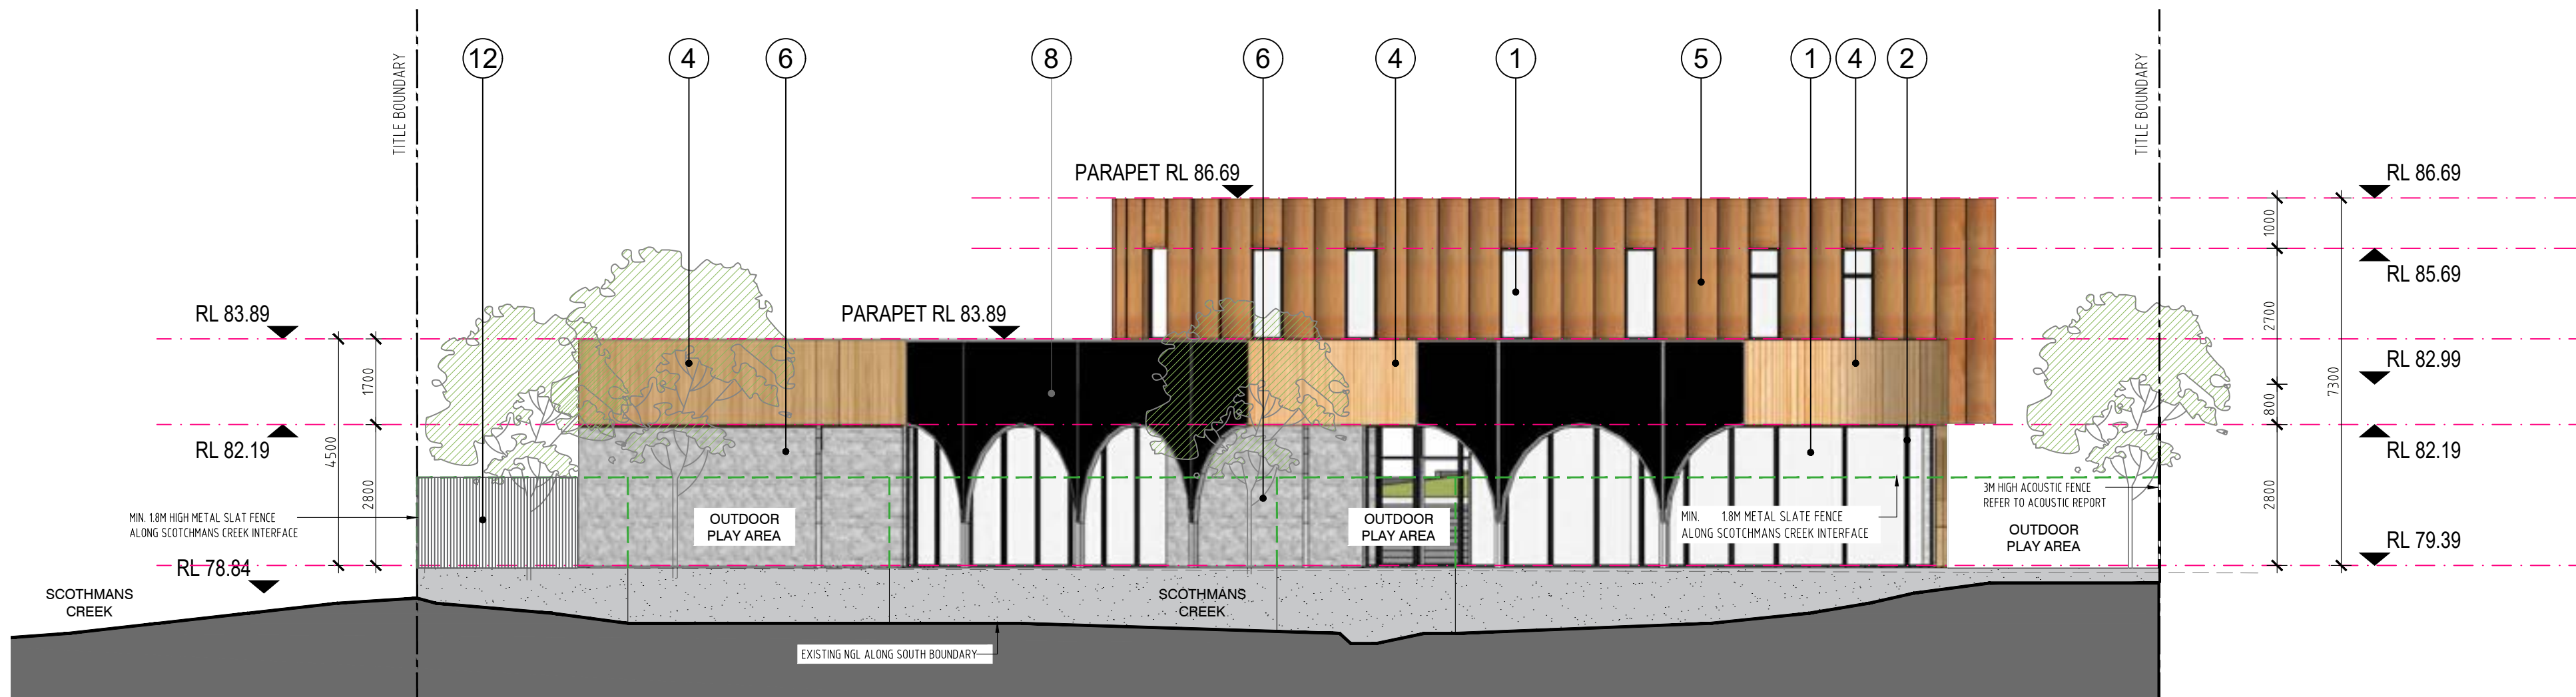

2 SOUTH ELEVATION
1:100@A1 | 1:200 @A3

- 1 CLEAR GLASS
- 2 ALUMINIUM WINDOW FRAME CHARCOAL COLOUR
- 3 METAL PANEL CHARCOAL COLOUR
- 4 ALUMINIUM CLADDING TIMBER LOOK
- 5 CONCRETE CEMENT BASED CORTEN STEEL LOOK
- 6 FACE BRICK LIGHT GREY
- 7 COLORBOND ROOF LIGHT GREY COLOUR
- 8 ARCHED METAL SCREEN MID GREY COLOUR
- 9 PERFORATED METAL CLADDING CORTEN STEEL COLOUR
- 10 TIMBER FENCING (ACOUSTIC)
- 11 ACOUSTICMAX FENCE WITH TRANSPARENT TOP
- 12 METAL BLADE FENCING

Notes

Architectural documents are to be read in conjunction with relevant structural, fire service, mechanical, hydraulic, electrical, civil and landscaping documents. Technical drawings are to be read in conjunction with the appropriate sections of technical specifications. Do not scale drawings. Use figured dimensions only. Inform Architect of any conflict between site conditions and documents. Contractor to verify all dimensions on site before commencing work.

Copyright of designs shown herein is retained by Architecton Pty Ltd. Written authority is required for any reproduction.

Revision

Date	Issue	AA No.	Description
30.04.25	E	-	Issued for Coordination
01.05.25	F	-	Issued for Coordination
05.05.25	G	-	Issued for Coordination
12.05.25	H	-	Issued for Coordination
16.05.25	I	-	Town Planning Issuance
27.08.25	J	-	Council RFI Response Issuance

SCALE 1 : 100 (A1) 1 : 200 (A3)

0 1 2 5 10m

Architecton


Level 13, 257 Collins Street
Melbourne, 3000
VIC, Australia

T +61 3 9662 3366
E info@architecton.com.au
W architecton.com.au


450-454 Waverly Road, Mount Waverley

Elevations


Job No.	Scale:	Dwg No.	Rev.
2407950	1:100@A1 1:200@A3	TP5-001	J

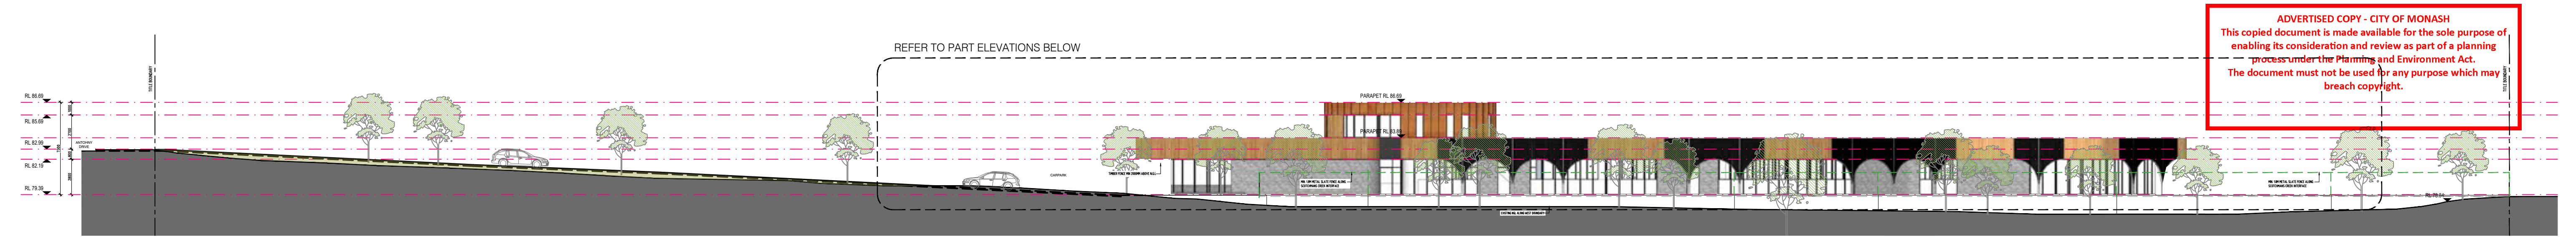

3
-
EAST ELEVATION (EAST BOUNDARY RESIDENTIAL INTERFACE)
1:250 @A1 | 1:500 @A3

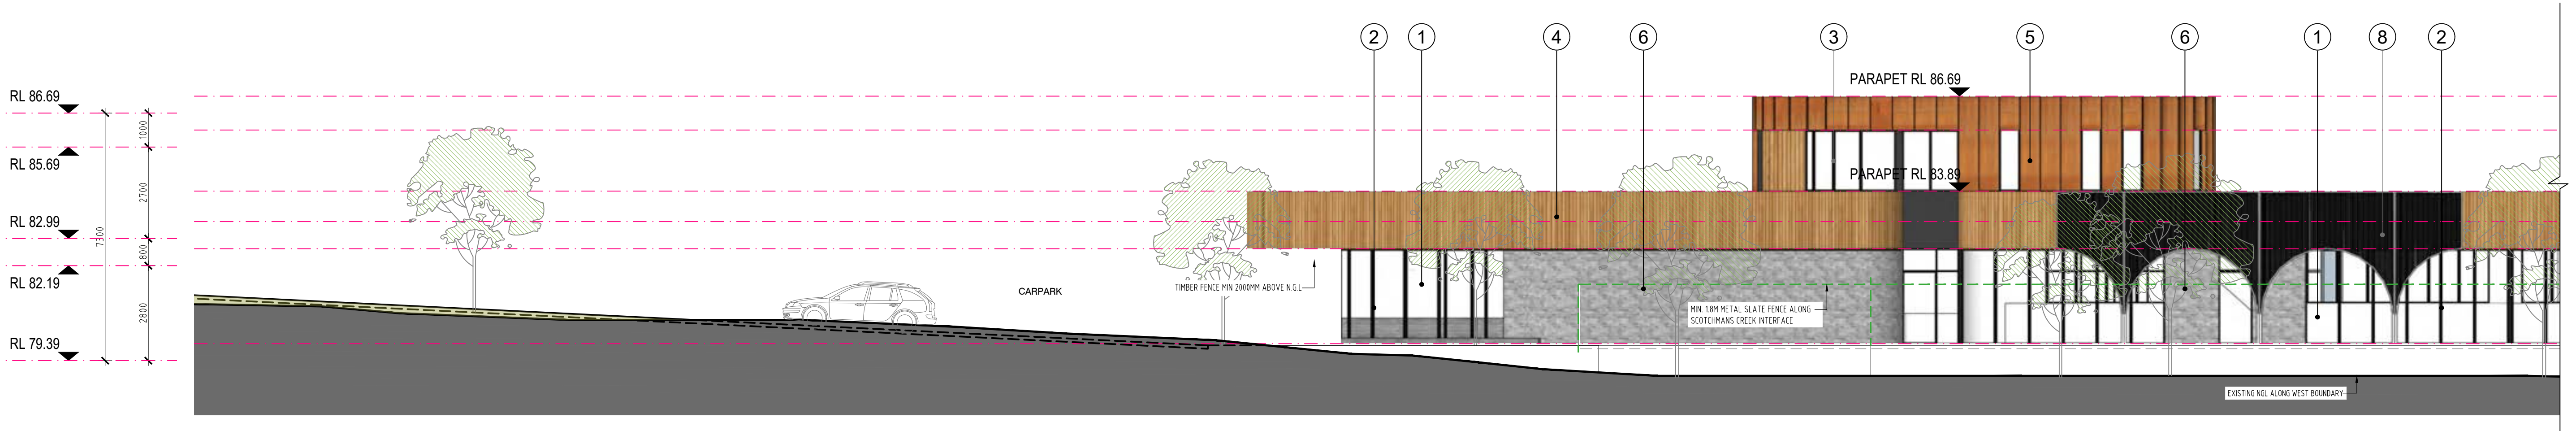

3A
-
PART WEST ELEVATION
1:100 @A1 | 1:200 @A3

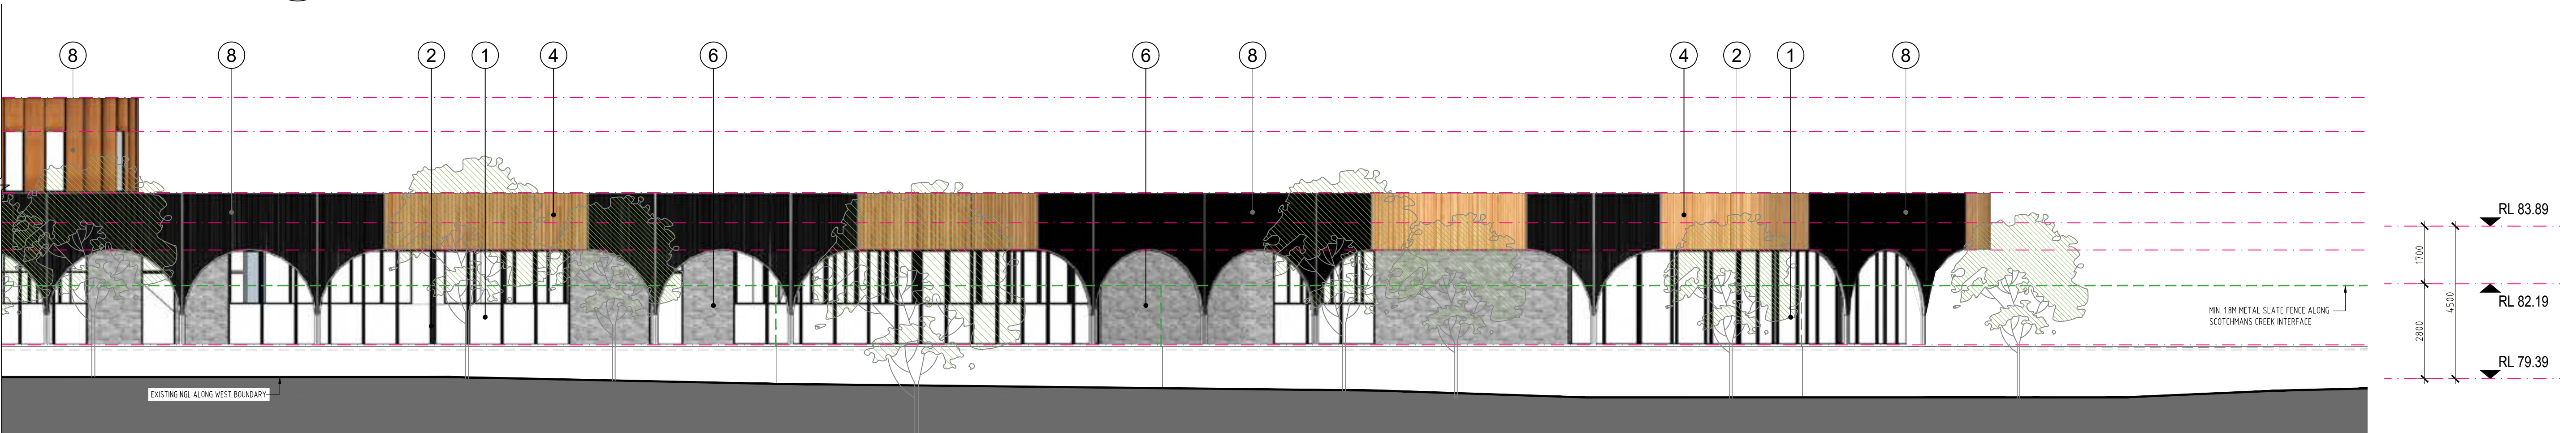

3B
-
PART WEST ELEVATION CONT'D
1:100 @A1 | 1:200 @A3

1
CLEAR GLASS



2
ALUMINIUM WINDOW FRAME
CHARCOAL COLOUR



3
METAL PANEL
CHARCOAL COLOUR



4
ALUMINIUM CLADDING
TIMBER LOOK



5
CONCRETE CEMENT BASED
CORTEN STEEL LOOK




6
FACE BRICK
LIGHT GREY




7
COLORBOND ROOF
LIGHT GREY COLOUR



8
ARCHED METAL SCREEN
MID GREY COLOUR

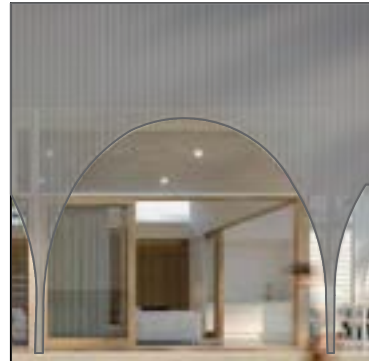

9
PERFORATED METAL CLADDING
CORTEN STEEL COLOUR

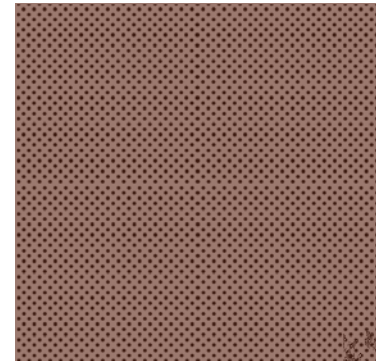

10
TIMBER FENCING
(ACOUSTIC)



11
ACOUSTICMAX FENCE
WITH TRANSPARENT TOP



12
METAL BLADE FENCING



Notes


Architectural documents are to be read in conjunction with relevant structural, fire service, mechanical, hydraulic, electrical, civil and landscaping documents. Technical drawings are to be read in conjunction with the appropriate sections of technical specifications. Do not scale drawings. Use figured dimensions only. Inform Architect of any conflict between site conditions and documents. Contractor to verify all dimensions on site before commencing work.

Copyright of designs shown herein is retained by Architecton Pty Ltd. Written authority is required for any reproduction.

Revision

Date	Issue	AA No.	Description
30.04.25	E	-	Issued for Coordination
01.05.25	F	-	Issued for Coordination
05.05.25	G	-	Issued for Coordination
12.05.25	H	-	Issued for Coordination
16.05.25	I	-	Town Planning Issuance
27.08.25	J	-	Council RFI Response Issuance

SCALE 1 : 100 (A1) 1 : 200 (A3)

 

Architecton

Level 13, 257 Collins Street
Melbourne, 3000
VIC, Australia

T +61 3 9662 3366
E info@architecton.com.au
W architecton.com.au

450-454 Waverly Road, Mount Waverley

Elevations


Job No.
2407950

Scale:
1:100@A1
1:200@A3


Dwg No.
TP5-002

Rev.
J


ADVERTISED COPY - CITY OF MONASH
This copied document is made available for the sole purpose of enabling its consideration and review as part of a planning process under the Planning and Environment Act.
The document must not be used for any purpose which may breach copyright.

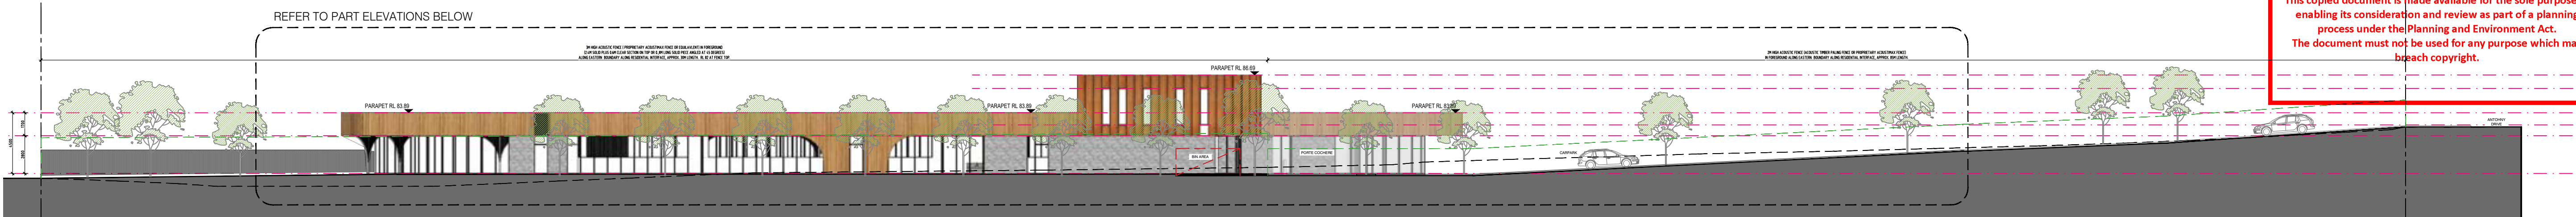

4 EAST ELEVATION (EAST BOUNDARY RESIDENTIAL INTERFACE)
1:250 @A1 | 1:500 @A3

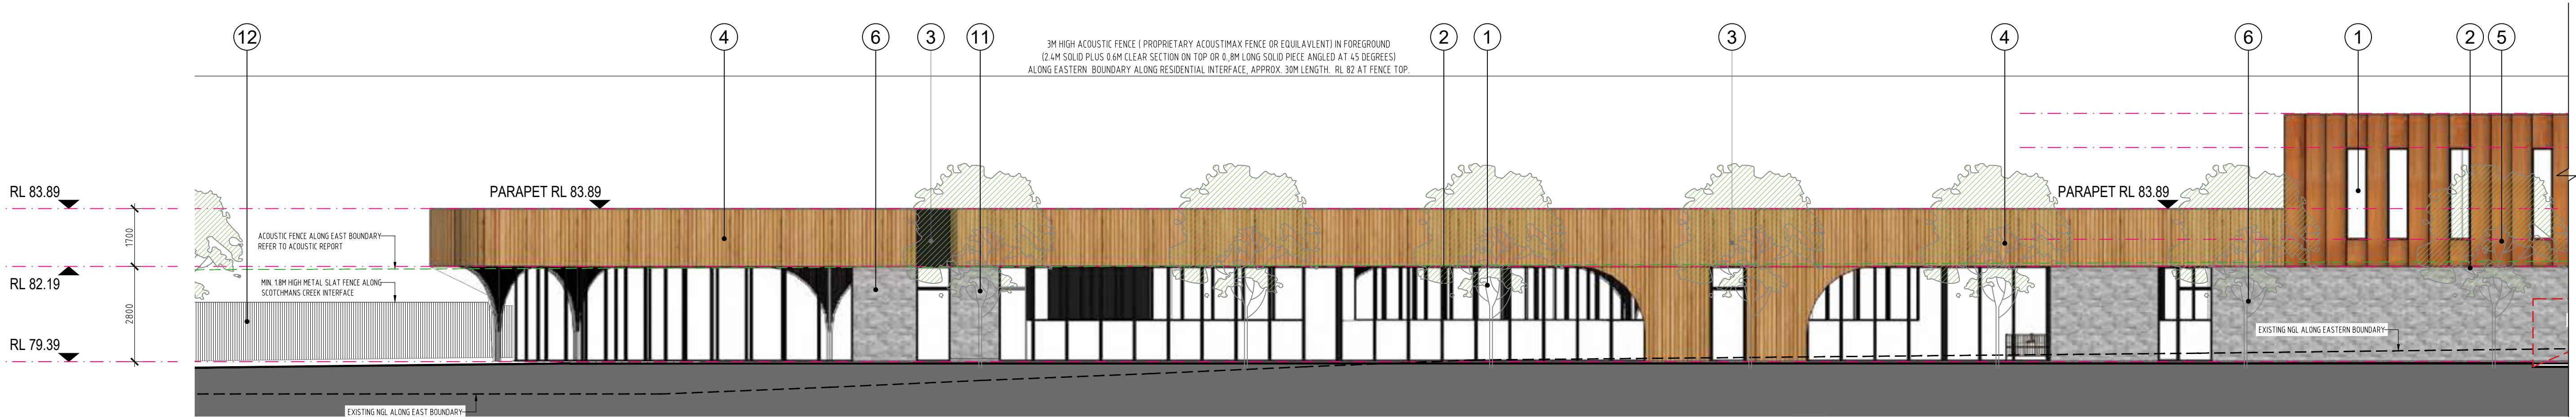

4A PART EAST ELEVATION
1:100 @A1 | 1:200 @A3

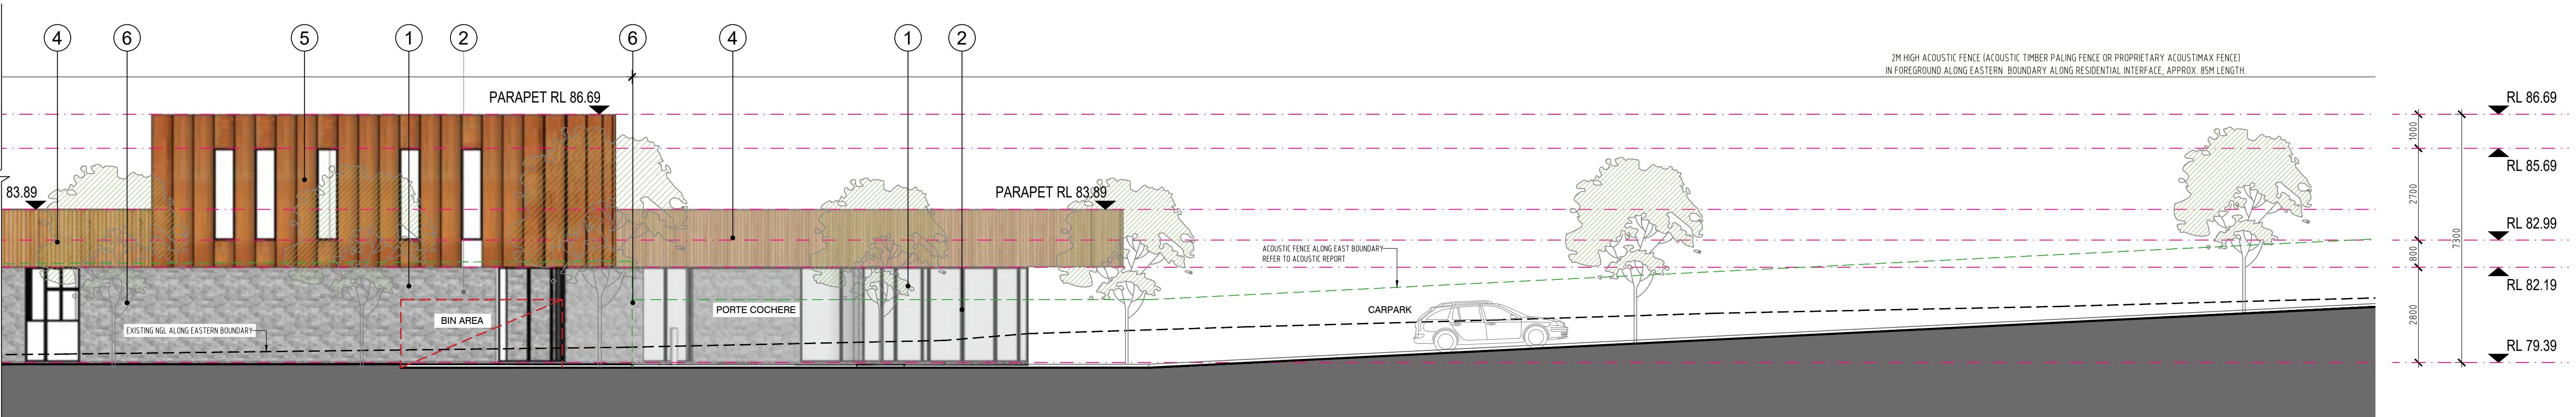


4B PART EAST ELEVATION CONT'D
1:100 @A1 | 1:200 @A3

1 CLEAR GLASS




2 ALUMINIUM WINDOW FRAME CHARCOAL COLOUR

 

3 METAL PANEL CHARCOAL COLOUR



4 ALUMINIUM CLADDING TIMBER LOOK

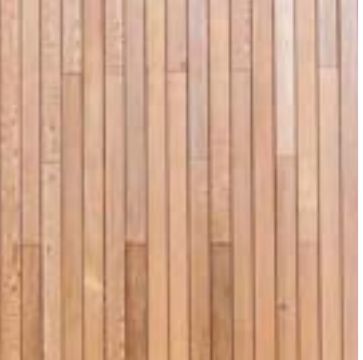

5 CONCRETE CEMENT BASED CORTEN STEEL LOOK



6 FACE BRICK LIGHT GREY




7 COLORBOND ROOF LIGHT GREY COLOUR



8 ARCHED METAL SCREEN MID GREY COLOUR



9 PERFORATED METAL CLADDING CORTEN STEEL COLOUR

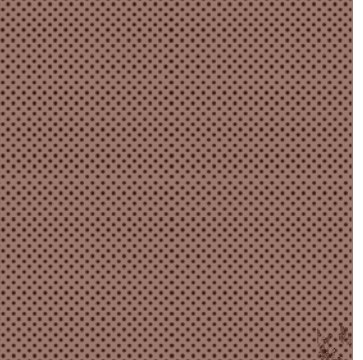

10 TIMBER FENCING (ACOUSTIC)



11 ACOUSTICMAX FENCE WITH TRANSPARENT TOP



12 METAL BLADE FENCING



Notes


Architectural documents are to be read in conjunction with relevant structural, fire service, mechanical, hydraulic, electrical, civil and landscaping documents. Technical drawings are to be read in conjunction with the appropriate sections of technical specifications. Do not scale drawings. Use figured dimensions only. Inform Architect of any conflict between site conditions and documents. Contractor to verify all dimensions on site before commencing work.

Copyright of designs shown herein is retained by Architecton Pty Ltd. Written authority is required for any reproduction.

Revision

Date	Issue	AA No.	Description
30.04.25	E	-	Issued for Coordination
01.05.25	F	-	Issued for Coordination
05.05.25	G	-	Issued for Coordination
12.05.25	H	-	Issued for Coordination
16.05.25	I	-	Town Planning Issuance
27.08.25	J	-	Council RFI Response Issuance

SCALE 1 : 100 (A1) 1 : 200 (A3)

 

Architecton

Level 13, 257 Collins Street
Melbourne, 3000
VIC, Australia

T +61 3 9662 3366
E info@architecton.com.au
W architecton.com.au

450-454 Waverly Road, Mount Waverley

Elevations

Job No.	Scale:	Dwg No.	Rev.
2407950	1:100@A1 1:200@A3	TP5-003	J

SHEET INTENTIONALLY LEFT BLANK

Notes

Architectural documents are to be read in conjunction with relevant structural, fire service, mechanical, hydraulic, electrical, civil and landscaping documents. Technical drawings are to be read in conjunction with the appropriate sections of technical specifications. Do not scale drawings. Use figured dimensions only. Inform Architect of any conflict between site conditions and documents. Contractor to verify all dimensions on site before commencing work.

Copyright of designs shown herein is retained by Architecton Pty Ltd. Written authority is required for any reproduction.

Revision

Date	Issue	AA No.	Description

Architecton


Level 13, 257 Collins Street
Melbourne, 3000
VIC, Australia

T +61 3 9662 3366
E info@architecton.com.au
W architecton.com.au

450-454 Waverly Road, Mount Waverley

Job No.	Scale:	Dwg No.	Rev.
2407950	NTS	TP	-
		FND-SHEET	

ADVERTISED COPY - CITY OF MONASH
This copied document is made available for the sole purpose of enabling its consideration and review as part of a planning process under the Planning and Environment Act.
The document must not be used for any purpose which may breach copyright.

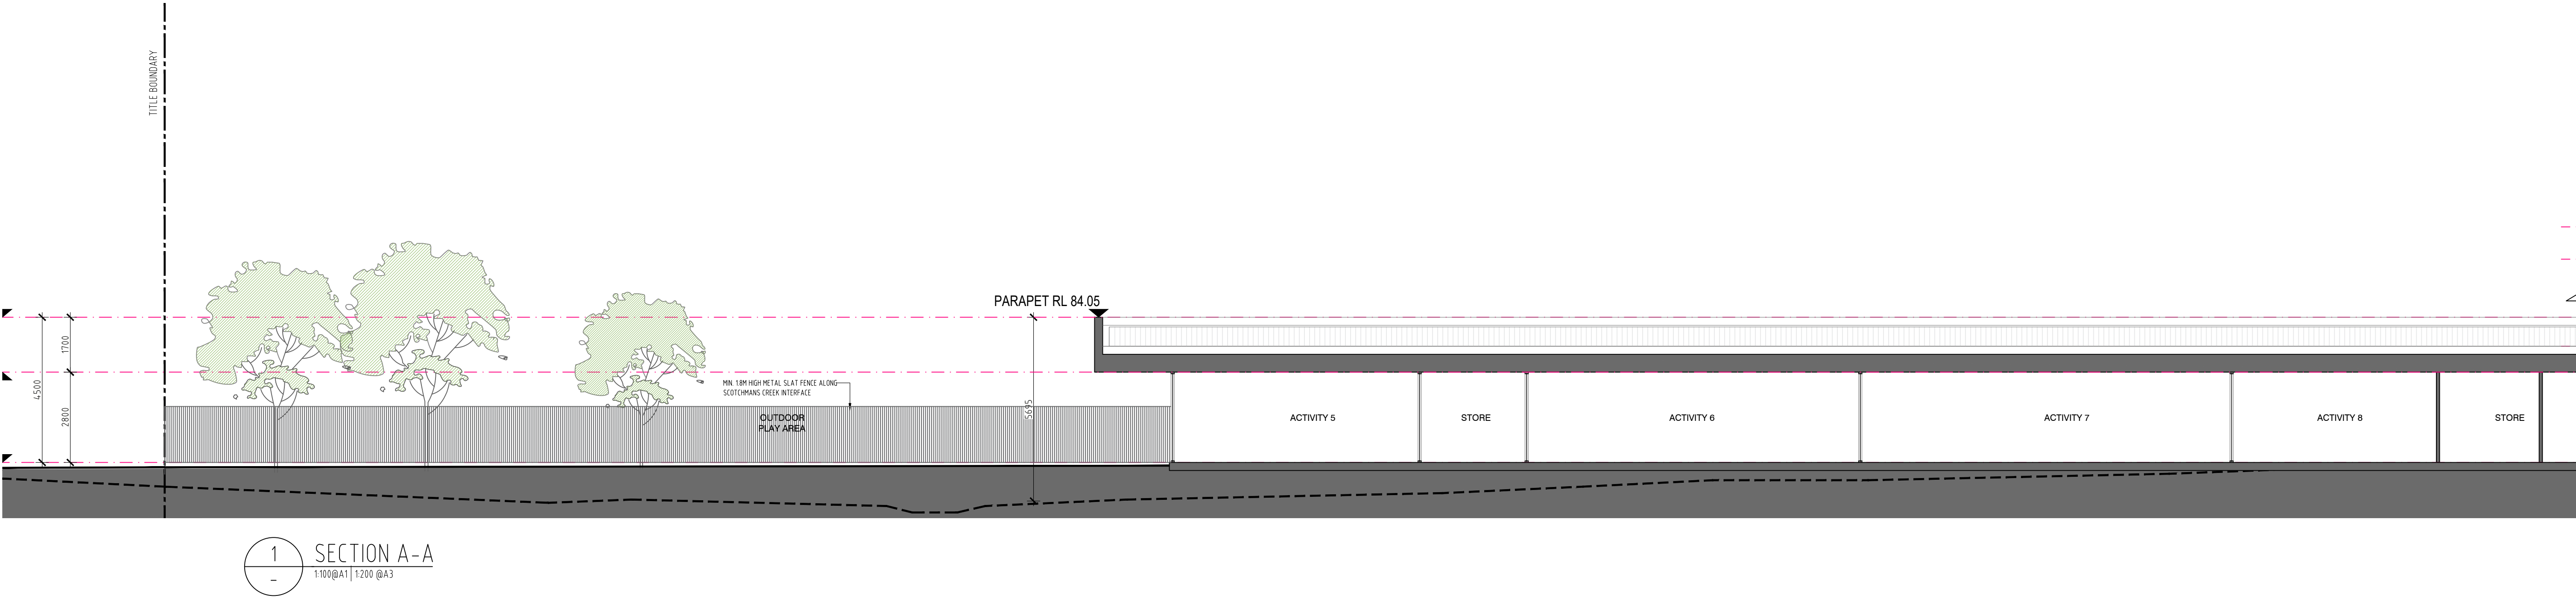


Notes

Architectural documents are to be read in conjunction with relevant structural, fire service, mechanical, hydraulic, electrical, civil and landscaping documents. Technical drawings are to be read in conjunction with the appropriate sections of technical specifications. Do not scale drawings. Use figured dimensions only. Inform Architect of any conflict between site conditions and documents. Contractor to verify all dimensions on site before commencing work.

Copyright of designs shown herein is retained by Architecton Pty Ltd. Written authority is required for any reproduction.

Revision

Date	Issue	AA No.	Description
30.04.25	E	-	Issued for Coordination
01.05.25	F	-	Issued for Coordination
05.05.25	G	-	Issued for Coordination
12.05.25	H	-	Issued for Coordination
16.05.25	I	-	Town Planning Issuance
27.08.25	J	-	Council RFI Response Issuance

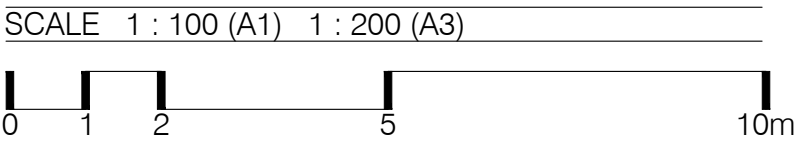

Architecton


Level 13, 257 Collins Street
Melbourne, 3000
VIC, Australia

T +61 3 9662 3366
E info@architecton.com.au
W architecton.com.au


450-454 Waverly Road, Mount Waverley

Sections

Job No.	Scale:	Dwg No.	Rev.
2407950	1:100@A1 1:200@A3	TP6-001	J

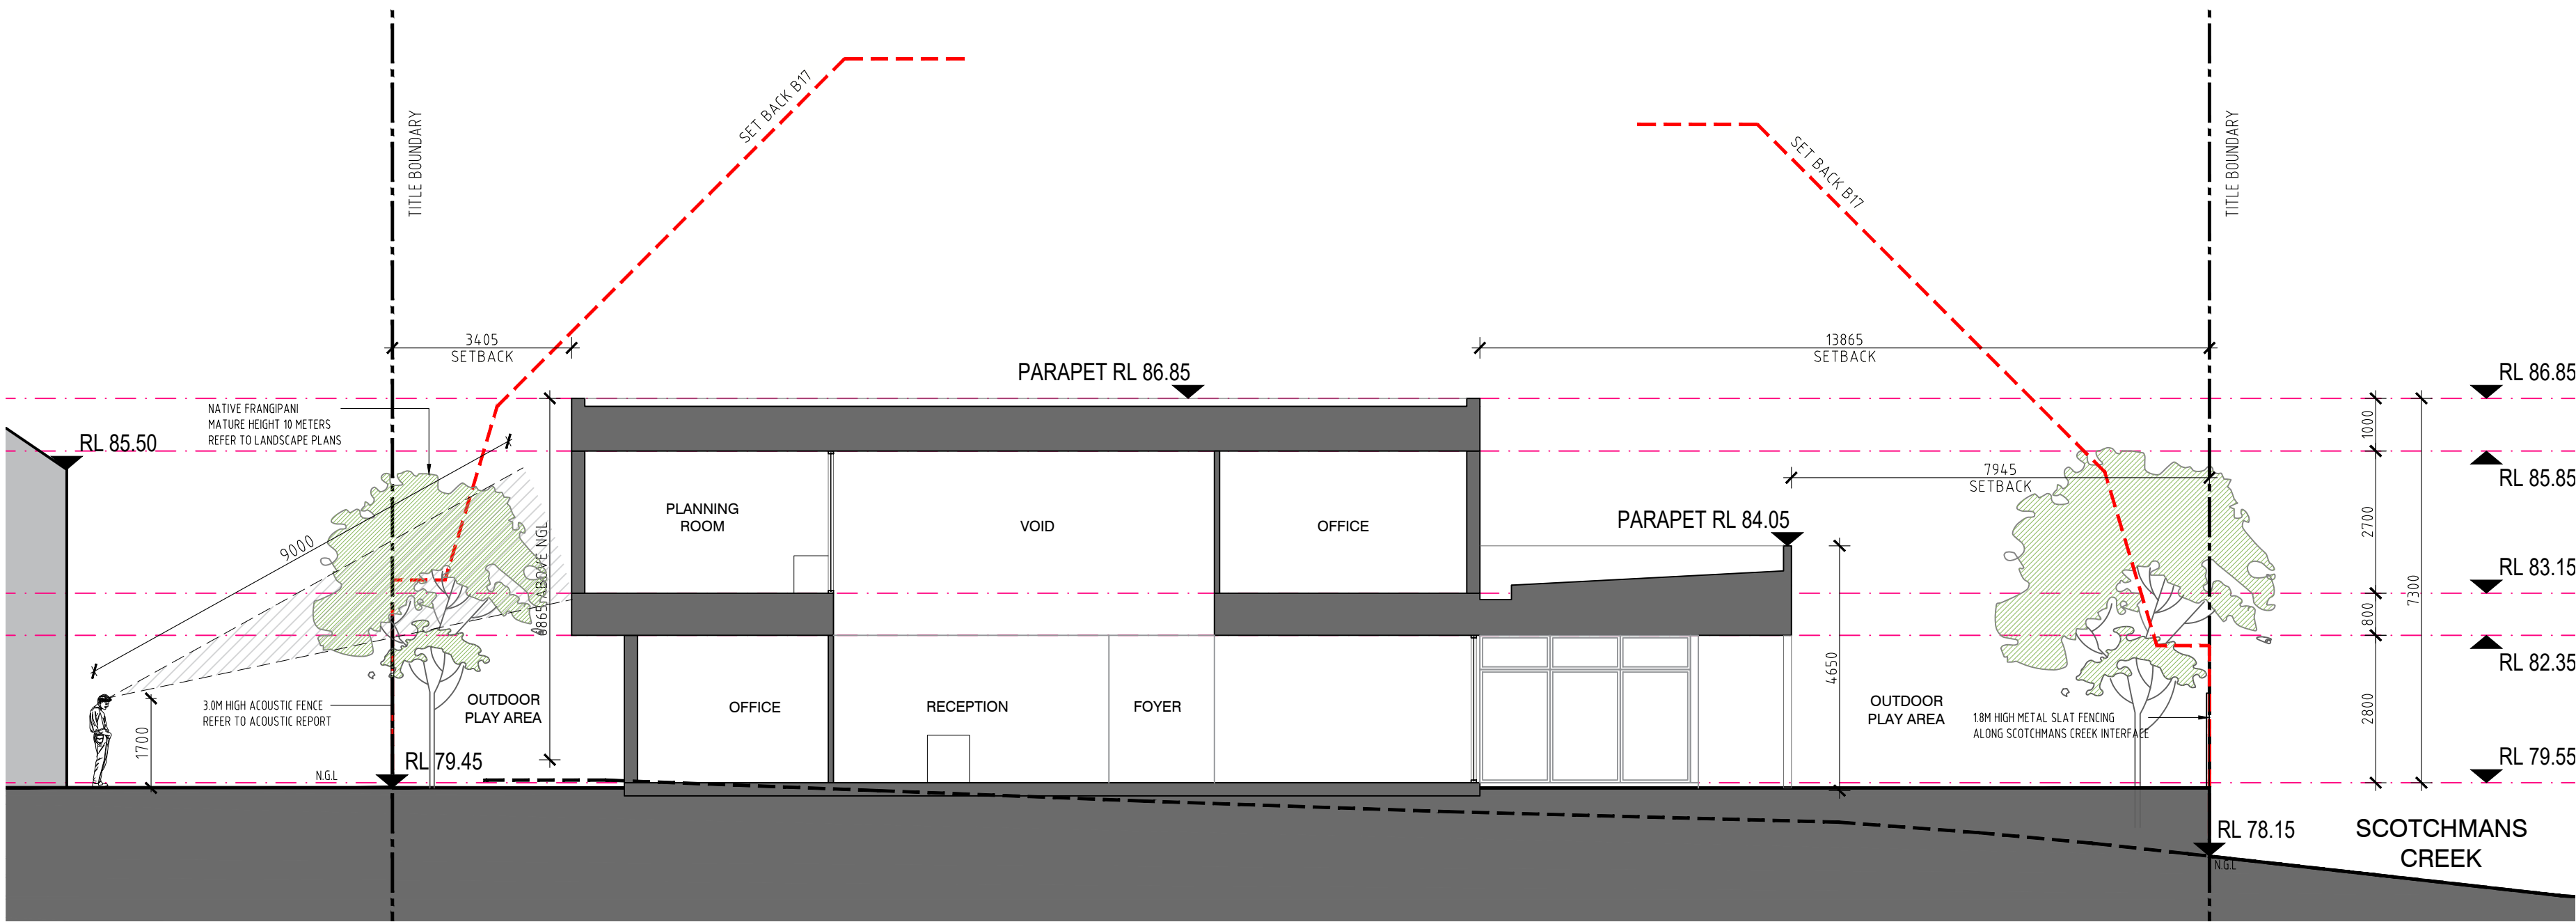

2 SECTION B-B
1:100@A1 | 1:200 @A3

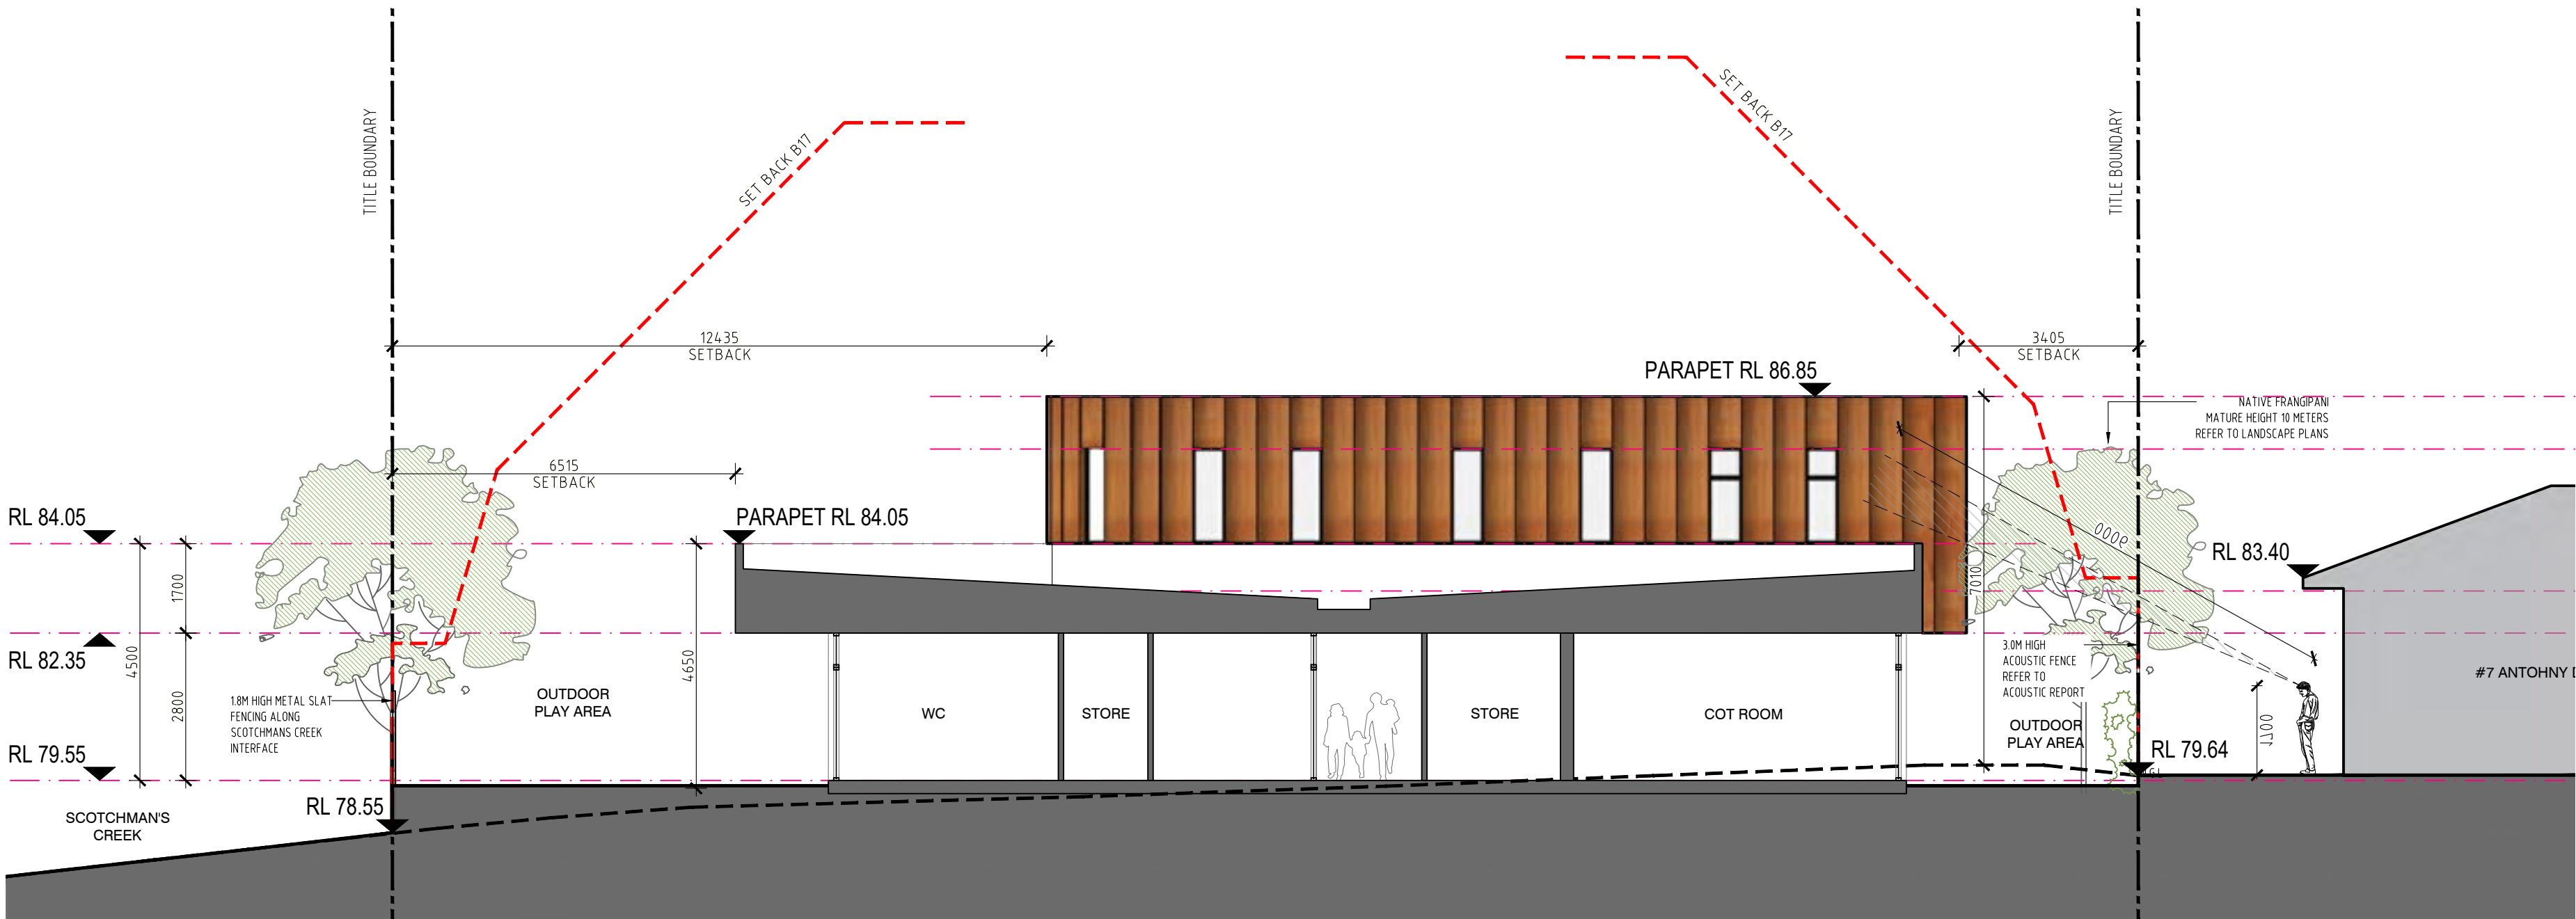

3 SECTION C-C
1:100@A1 | 1:200 @A3


Notes

Architectural documents are to be read in conjunction with relevant structural, fire service, mechanical, hydraulic, electrical, civil and landscaping documents. Technical drawings are to be read in conjunction with the appropriate sections of technical specifications. Do not scale drawings. Use figured dimensions only. Inform Architect of any conflict between site conditions and documents. Contractor to verify all dimensions on site before commencing work.

Copyright of designs shown herein is retained by Architecton Pty Ltd. Written authority is required for any reproduction.

Revision

Date	Issue	AA No.	Description
30.04.25	E	-	Issued for Coordination
01.05.25	F	-	Issued for Coordination
05.05.25	G	-	Issued for Coordination
12.05.25	H	-	Issued for Coordination
16.05.25	I	-	Town Planning Issuance
27.08.25	J	-	Council RFI Response Issuance

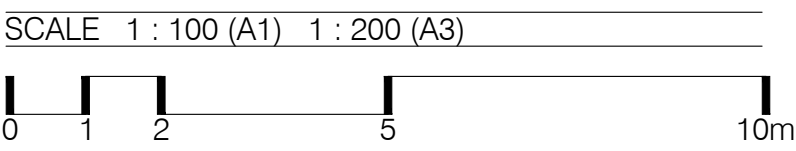

Architecton


Level 13, 257 Collins Street
Melbourne, 3000
VIC, Australia

T +61 3 9662 3366
E info@architecton.com.au
W architecton.com.au

450-454 Waverly Road, Mount Waverley

Sections

Job No.	Scale:	Dwg No.	Rev.
2407950	1:100@A1 1:200@A3	TP6-002	J

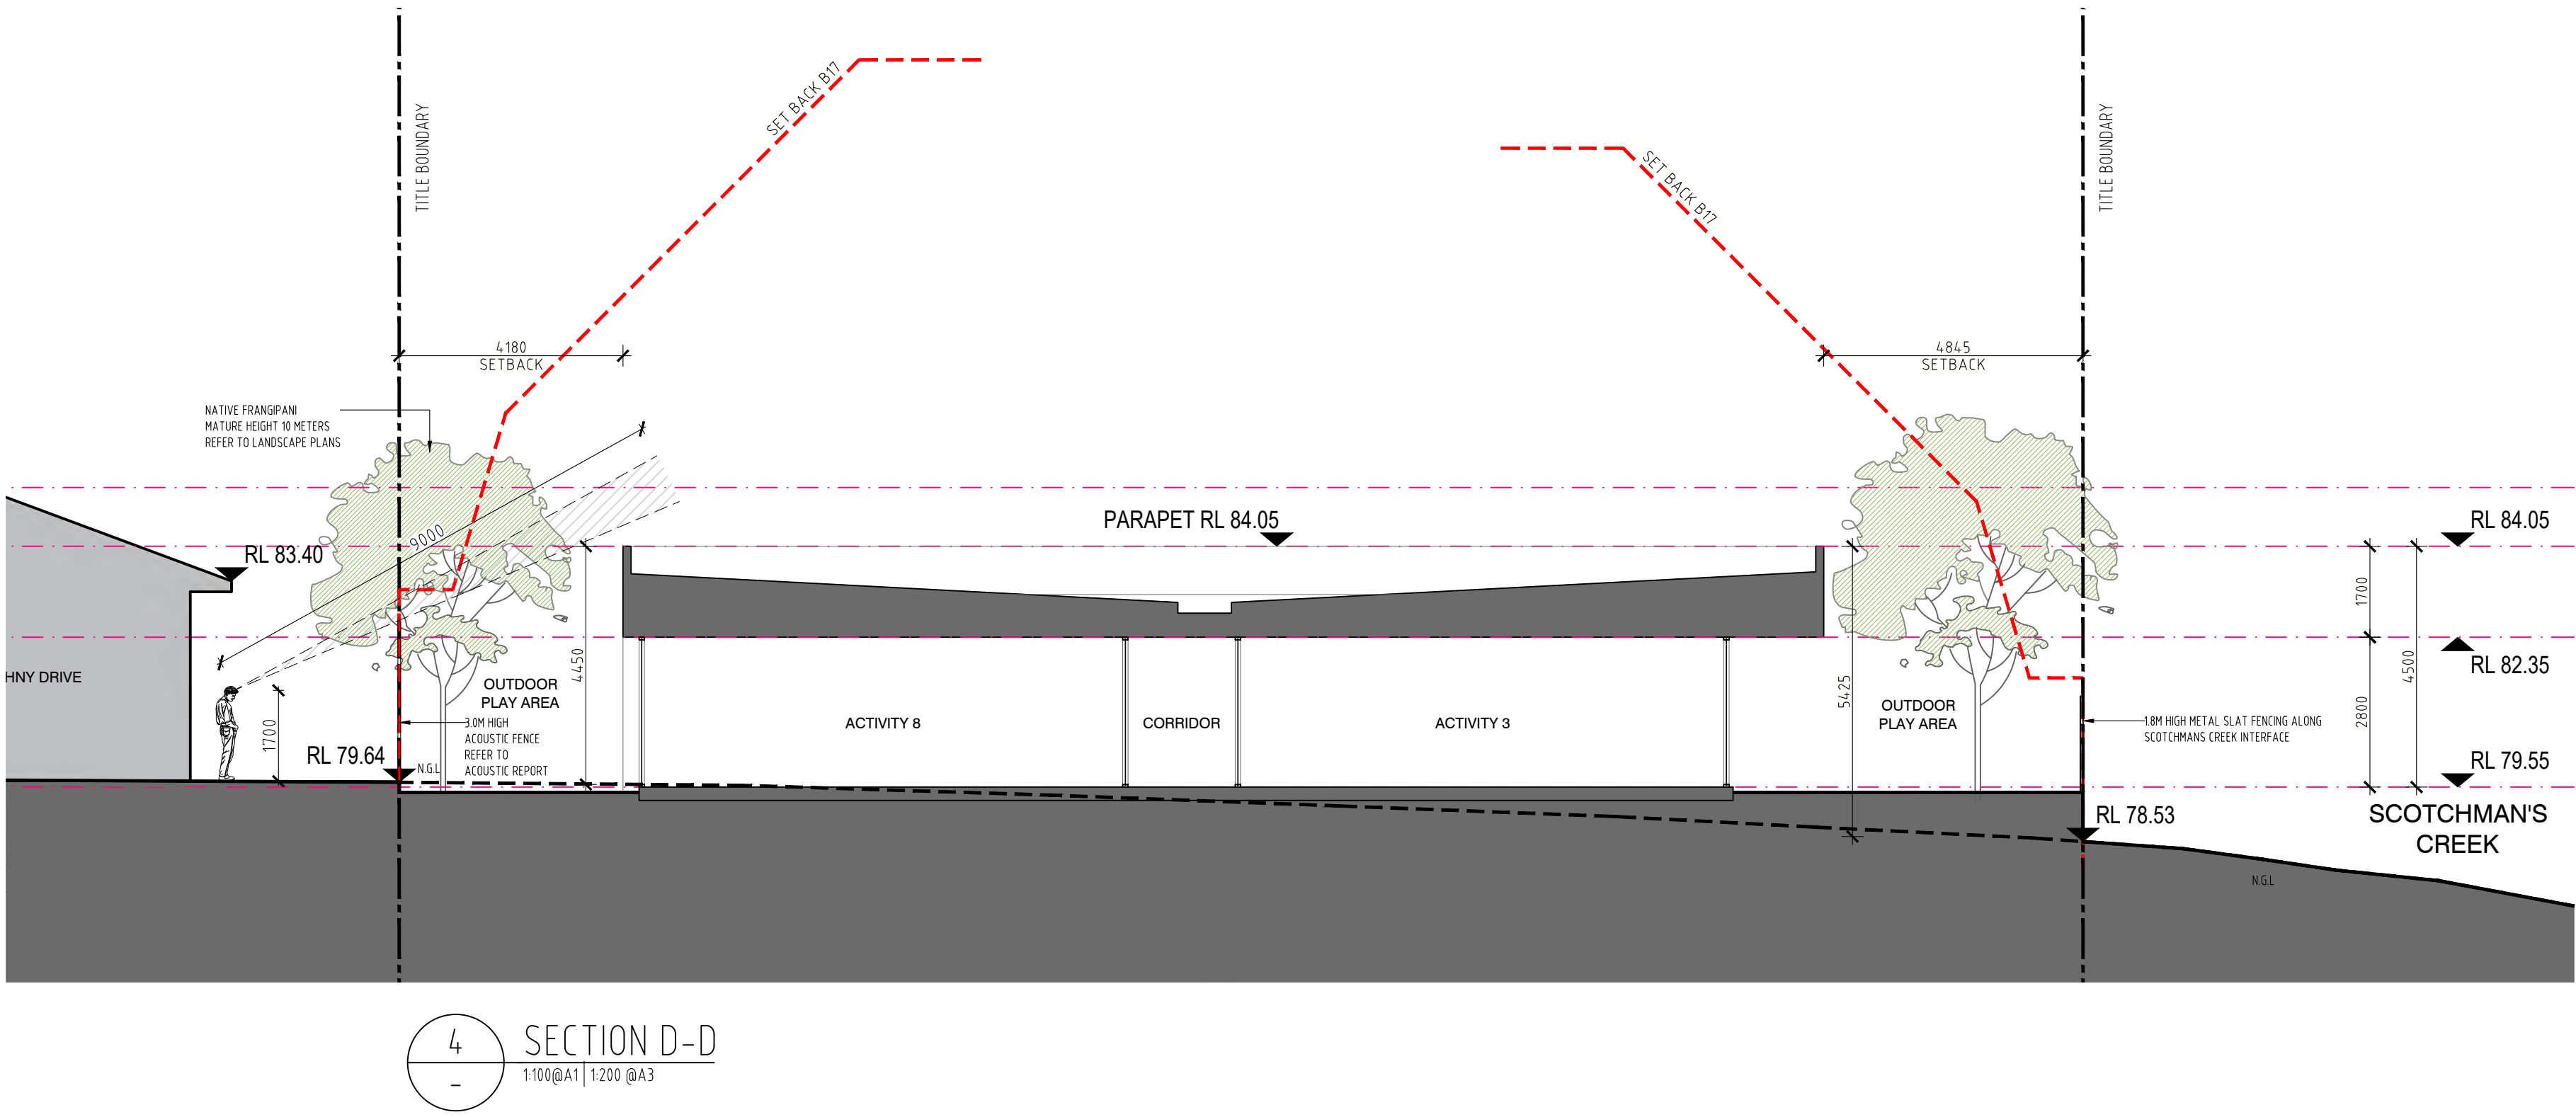


Notes

Architectural documents are to be read in conjunction with relevant structural, fire service, mechanical, hydraulic, electrical, civil and landscaping documents. Technical drawings are to be read in conjunction with the appropriate sections of technical specifications. Do not scale drawings. Use figured dimensions only. Inform Architect of any conflict between site conditions and documents. Contractor to verify all dimensions on site before commencing work.

Copyright of designs shown herein is retained by Architecton Pty Ltd. Written authority is required for any reproduction.

Revision

Date	Issue	AA No.	Description
30.04.25	E	-	Issued for Coordination
01.05.25	F	-	Issued for Coordination
05.05.25	G	-	Issued for Coordination
12.05.25	H	-	Issued for Coordination
16.05.25	I	-	Town Planning Issuance
27.08.25	J	-	Council RFI Response Issuance

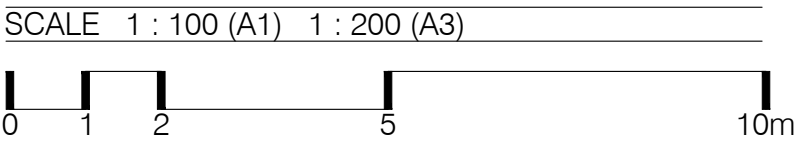

Architecton

Level 13, 257 Collins Street
Melbourne, 3000
VIC, Australia


T +61 3 9662 3366
E info@architecton.com.au
W architecton.com.au

450-454 Waverly Road, Mount Waverley

Sections

Job No.	Scale:	Dwg No.	Rev.
2407950	1:100@A1 1:200@A3	TP6-003	J

9.00 MATERIALS

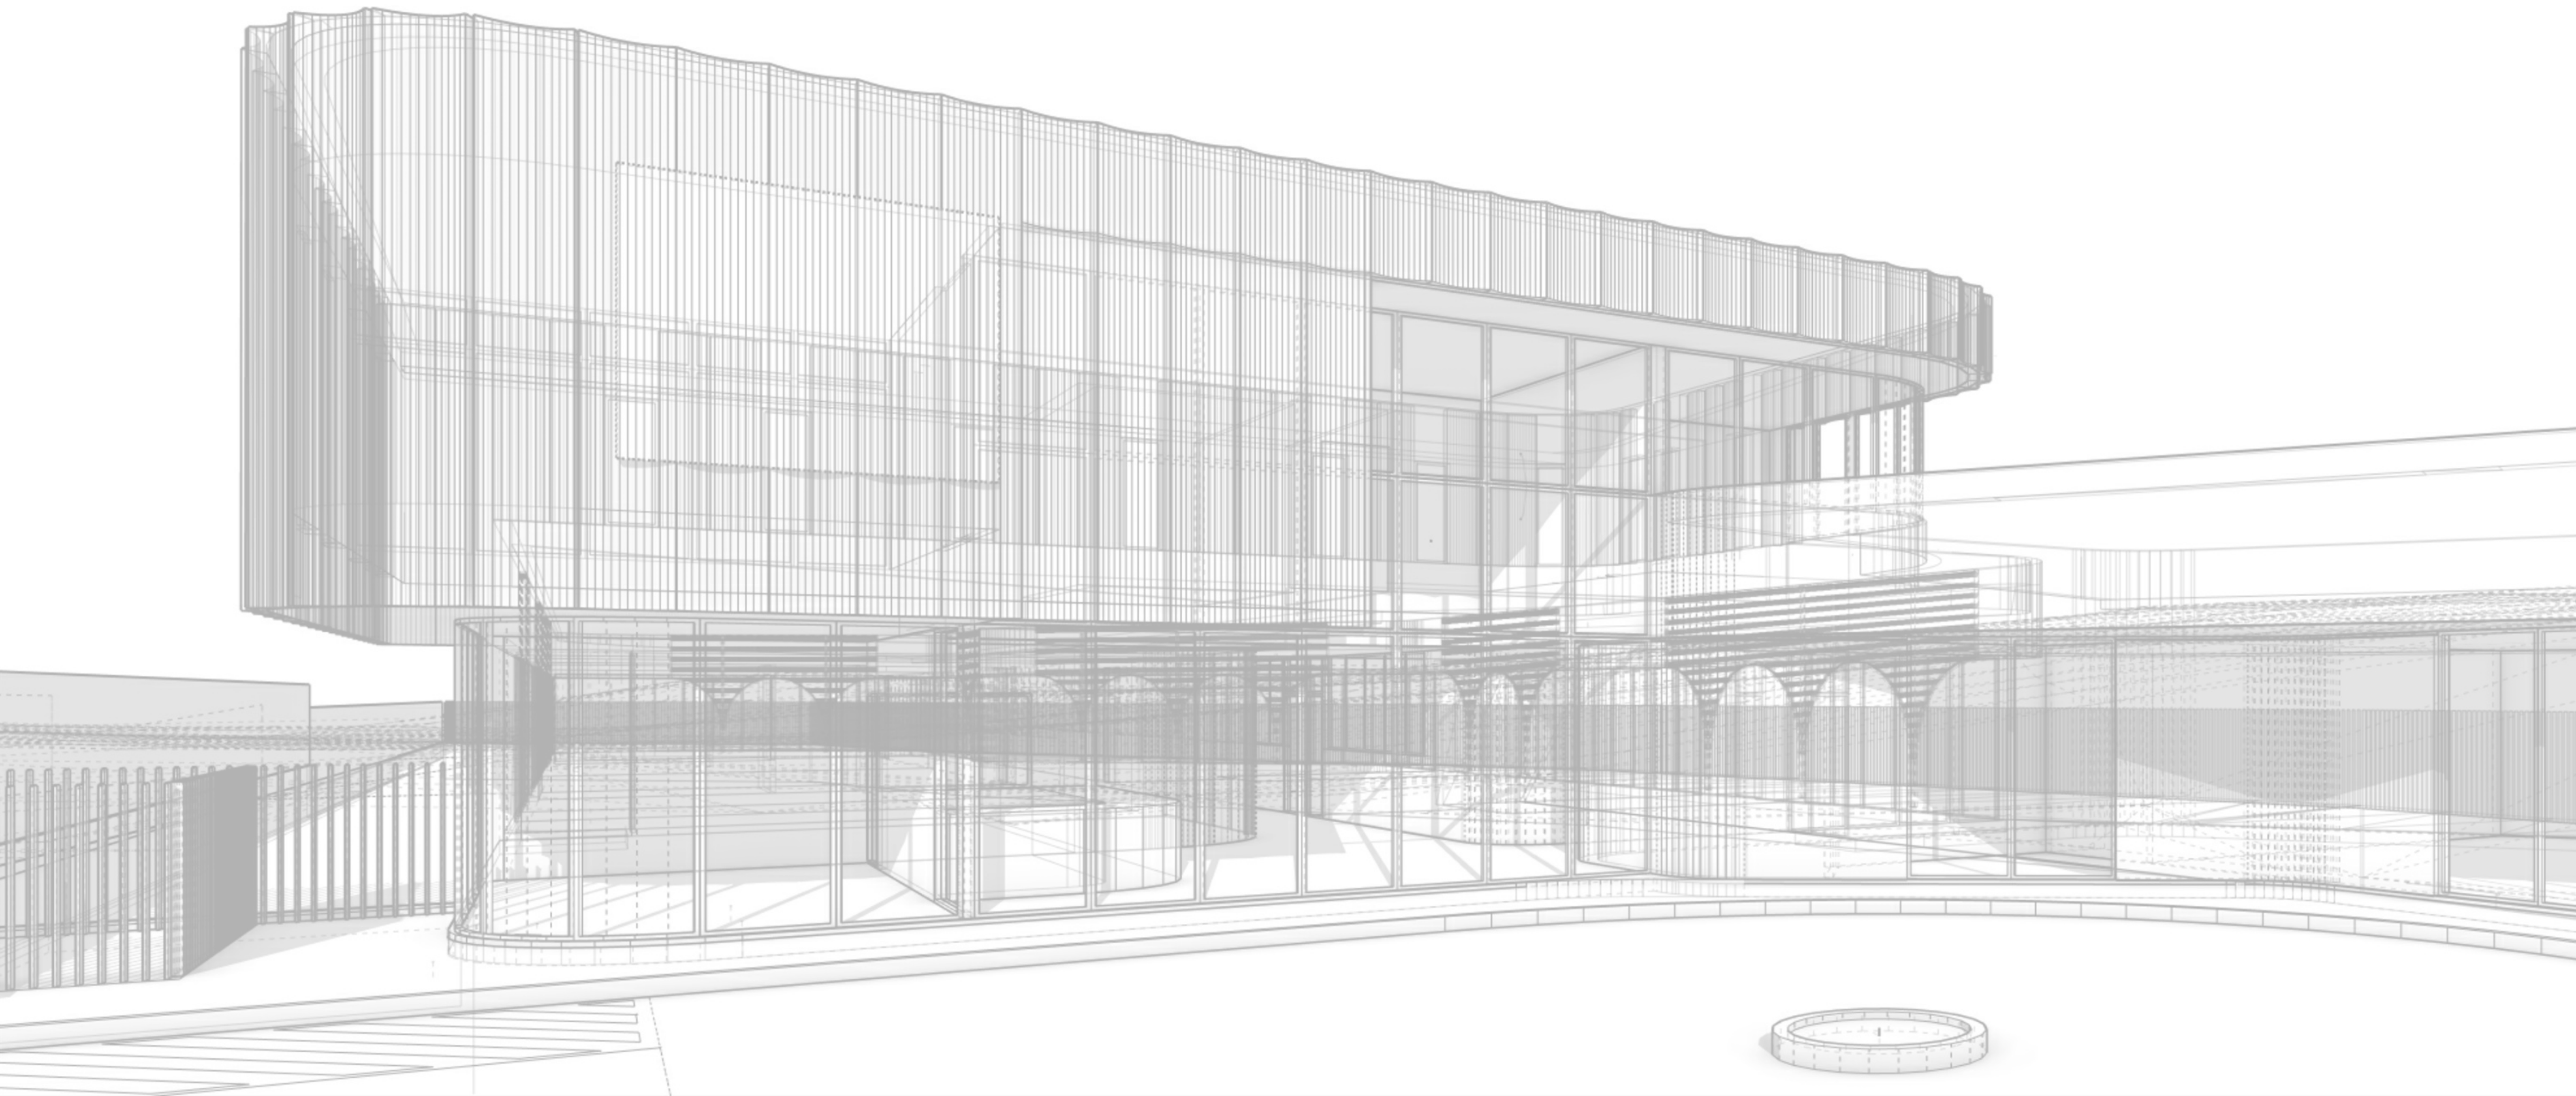

9.0 MATERIALS

ADVERTISED COPY - CITY OF MONASH
This copied document is made available for the sole purpose of enabling its consideration and review as part of a planning process under the Planning and Environment Act.
The document must not be used for any purpose which may breach copyright.

9.01 MATERIALS



① CLEAR GLASS	② ALUMINIUM WINDOW FRAME CHARCOAL COLOUR	③ METAL PANEL CHARCOAL COLOUR	④ ALUMINIUM CLADDING TIMBER LOOK	⑤ CONCRETE CEMENT BASED CORTEN STEEL LOOK	⑥ FACE BRICK LIGHT GREY	⑦ COLORBOND ROOF LIGHT GREY COLOUR	⑧ ARCHED METAL SCREEN MID GREY COLOUR	⑨ PERFORATED METAL CLADDING CORTEN STEEL COLOUR	⑩ TIMBER FENCING (ACOUSTIC)	⑪ ACOUSTICMAX FENCE WITH TRANSPARENT TOP	⑫ METAL BLADE FENCING

9.0 MATERIALS

ADVERTISED COPY - CITY OF MONASH
This copied document is made available for the sole purpose of enabling its consideration and review as part of a planning process under the Planning and Environment Act.
The document must not be used for any purpose which may breach copyright.

9.02 MATERIALS



① CLEAR GLASS	② ALUMINIUM WINDOW FRAME CHARCOAL COLOUR	③ METAL PANEL CHARCOAL COLOUR	④ ALUMINIUM CLADDING TIMBER LOOK	⑤ CONCRETE CEMENT BASED CORTEN STEEL LOOK	⑥ FACE BRICK LIGHT GREY	⑦ COLORBOND ROOF LIGHT GREY COLOUR	⑧ ARCHED METAL SCREEN MID GREY COLOUR	⑨ PERFORATED METAL CLADDING CORTEN STEEL COLOUR	⑩ TIMBER FENCING (ACOUSTIC)	⑪ ACOUSTICMAX FENCE WITH TRANSPARENT TOP	⑫ METAL BLADE FENCING

ADVERTISED COPY - CITY OF MONASH
This copied document is made available for the sole purpose of
enabling its consideration and review as part of a planning
process under the Planning and Environment Act.
The document must not be used for any purpose which may
breach copyright.