


Proposed Childcare Centre & Cafe Development

452-454 Waverley Road, Mount Waverley, VIC 3149

Town Planning Application

ADVERTISED COPY - CITY OF MONASH
This copied document is made available for the sole purpose of enabling its consideration and review as part of a planning process under the Planning and Environment Act.
The document must not be used for any purpose which may breach copyright.

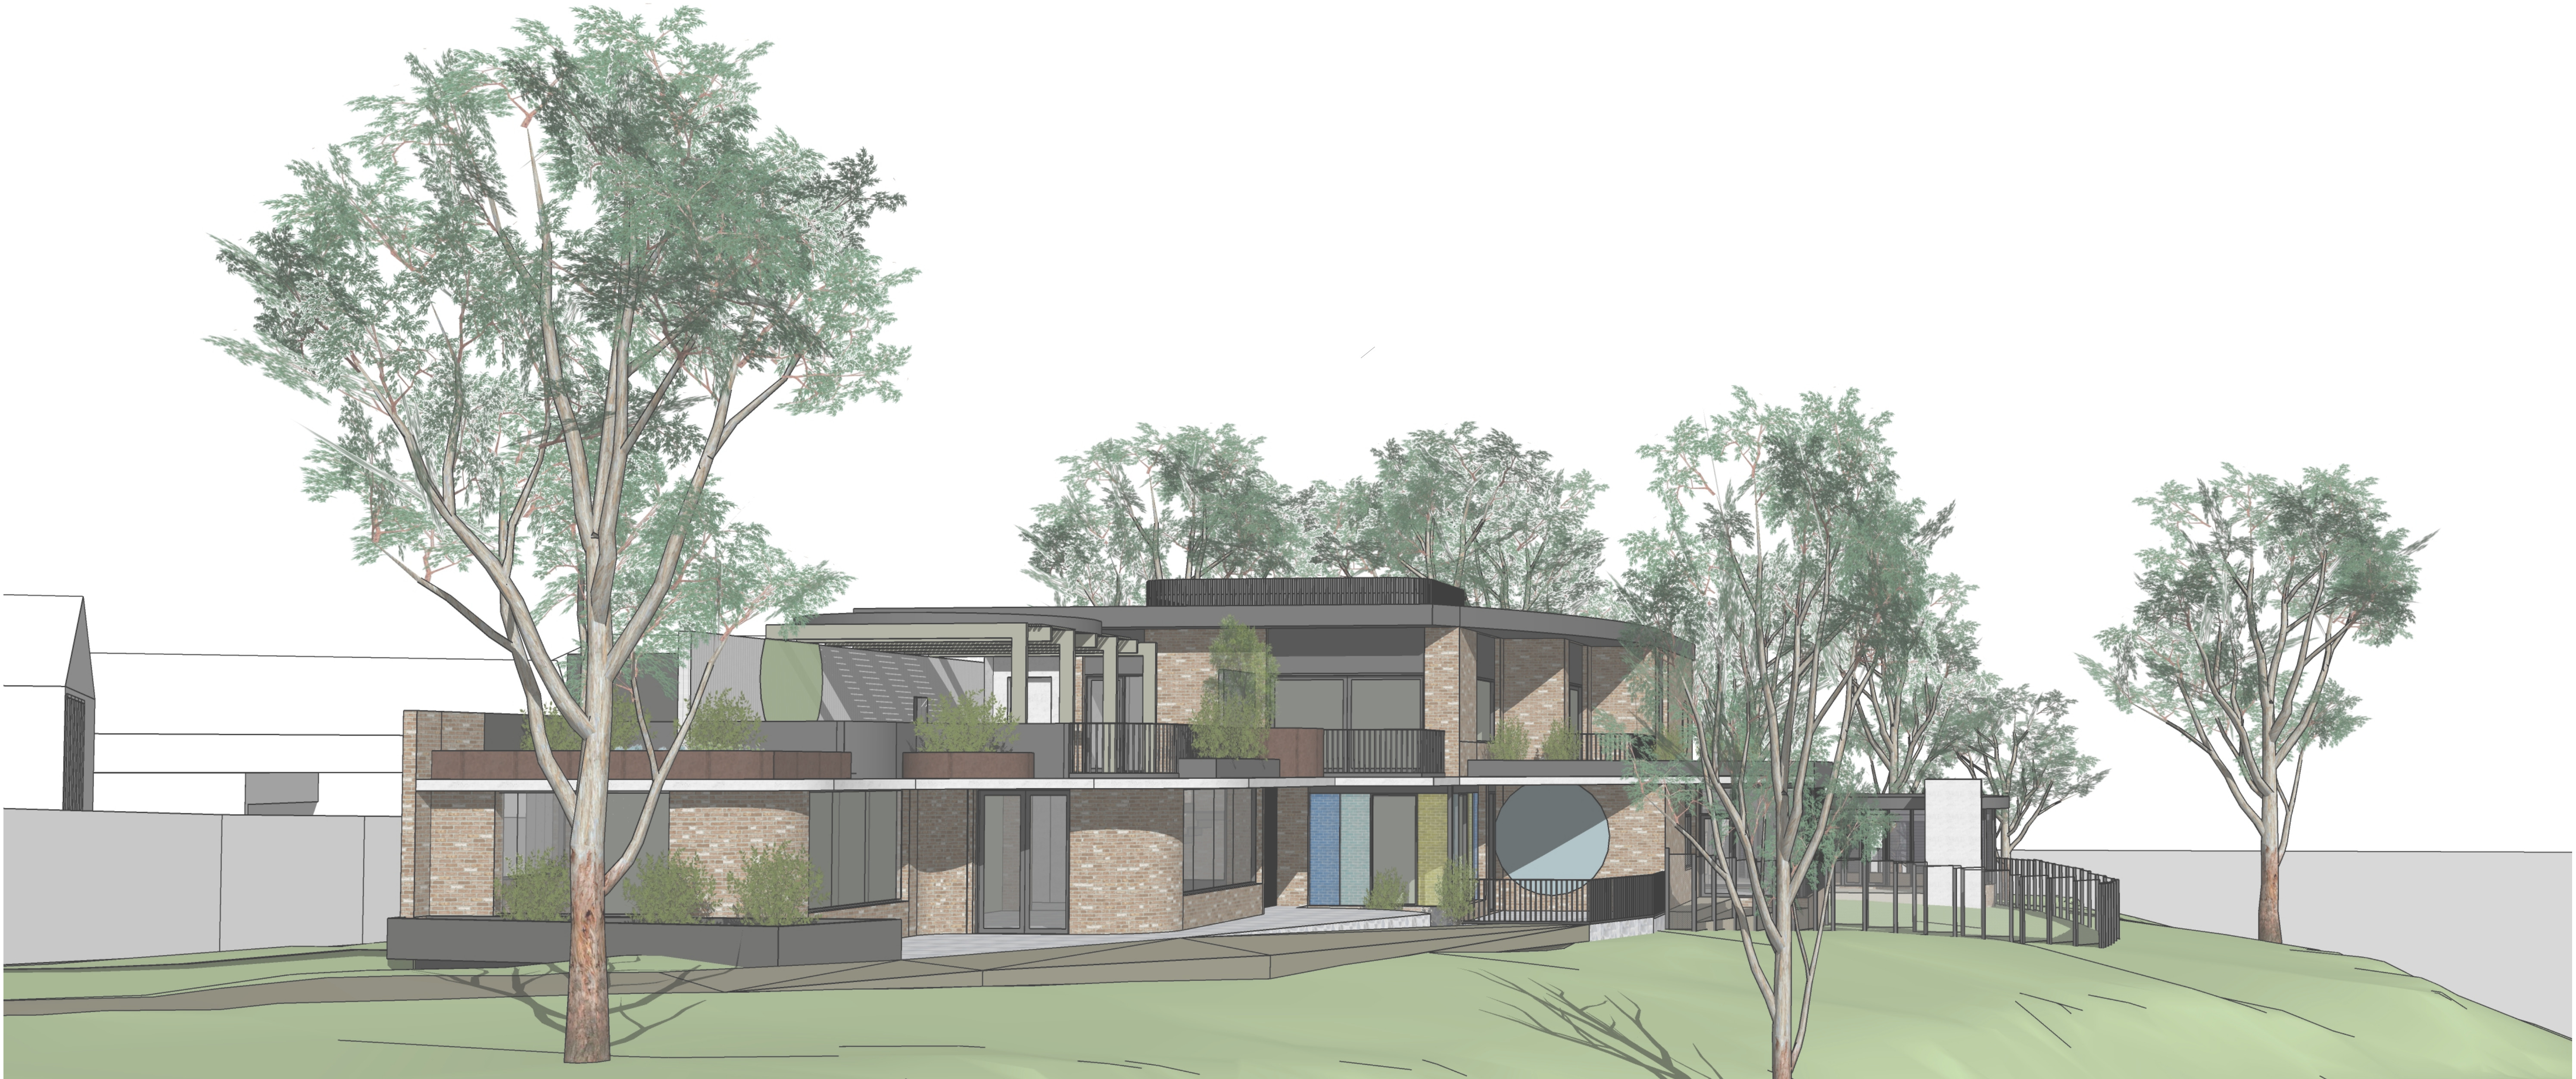

Local Amenities

The subject site is at 452-454 Waverley Road, Mount Waverley, 3149.

Child Care & Preschool Facilities

- 01 Pinewood Preschool
13 Pinewood Dr,
Mount Waverley VIC 3149
- 02 Bambou Early Learning Centre
464 Blackburn Rd,
Glen Waverley VIC 3150
- 03 Siri Family Daycare
Seaton Ct,
Mount Waverley VIC 3149

Aged Care & Education

- 04 Bluecross Scotchman's Creek
450 Waverley Rd,
Mount Waverley VIC 3149
- 05 The Regent aged care home
35-39 Regent St,
Mount Waverley VIC 3149
- 06 Pinewood Primary School
27-35 Pinewood Dr,
Mount Waverley VIC 3149

Parks and Reserves

- 07 Scotchmans Creek Trail
Scotchmans Creek Trail,
Mount Waverley VIC 3149
- 08 Forster Road Reserve
420 Waverley Rd,
Mount Waverley VIC 3149
- 09 Regent Street Reserve
46 Regent St,
Mount Waverley VIC 3149
- 10 Waverley Road Basin
Scotchmans Creek Trail,
Mount Waverley VIC 3149
- 11 Valley Reserve
80 Waimarie Dr,
Mount Waverley VIC 3149
- 12 Pinewood Reserve
13 Pinewood Dr,
Mount Waverley VIC 3149

Retail

- 13 Pinewood Shopping Village

Major Healthcare Facilities

- 14 Waverley Private Hospital
343-357 Blackburn Rd,
Mount Waverley VIC 3149
- 15 Silk Medical Centre
403 Blackburn Rd,
Mount Waverley VIC 3149

Public Transport

- 16 Bus Route 623 - Glen Waverley/St Kilda
Along Waverley Rd approx 50m from site
- 17 Bus Routes 703 - Middle Brighton/ Blackburn 737 - Monash Uni/ Croydon
Along Blackburn Rd approx 900m from site




Subject Site: 452 Waverley Road
Street view from corner of Waverley road & Anthony Drive



Subject Site: Existing conditions



Subject Site: Existing conditions

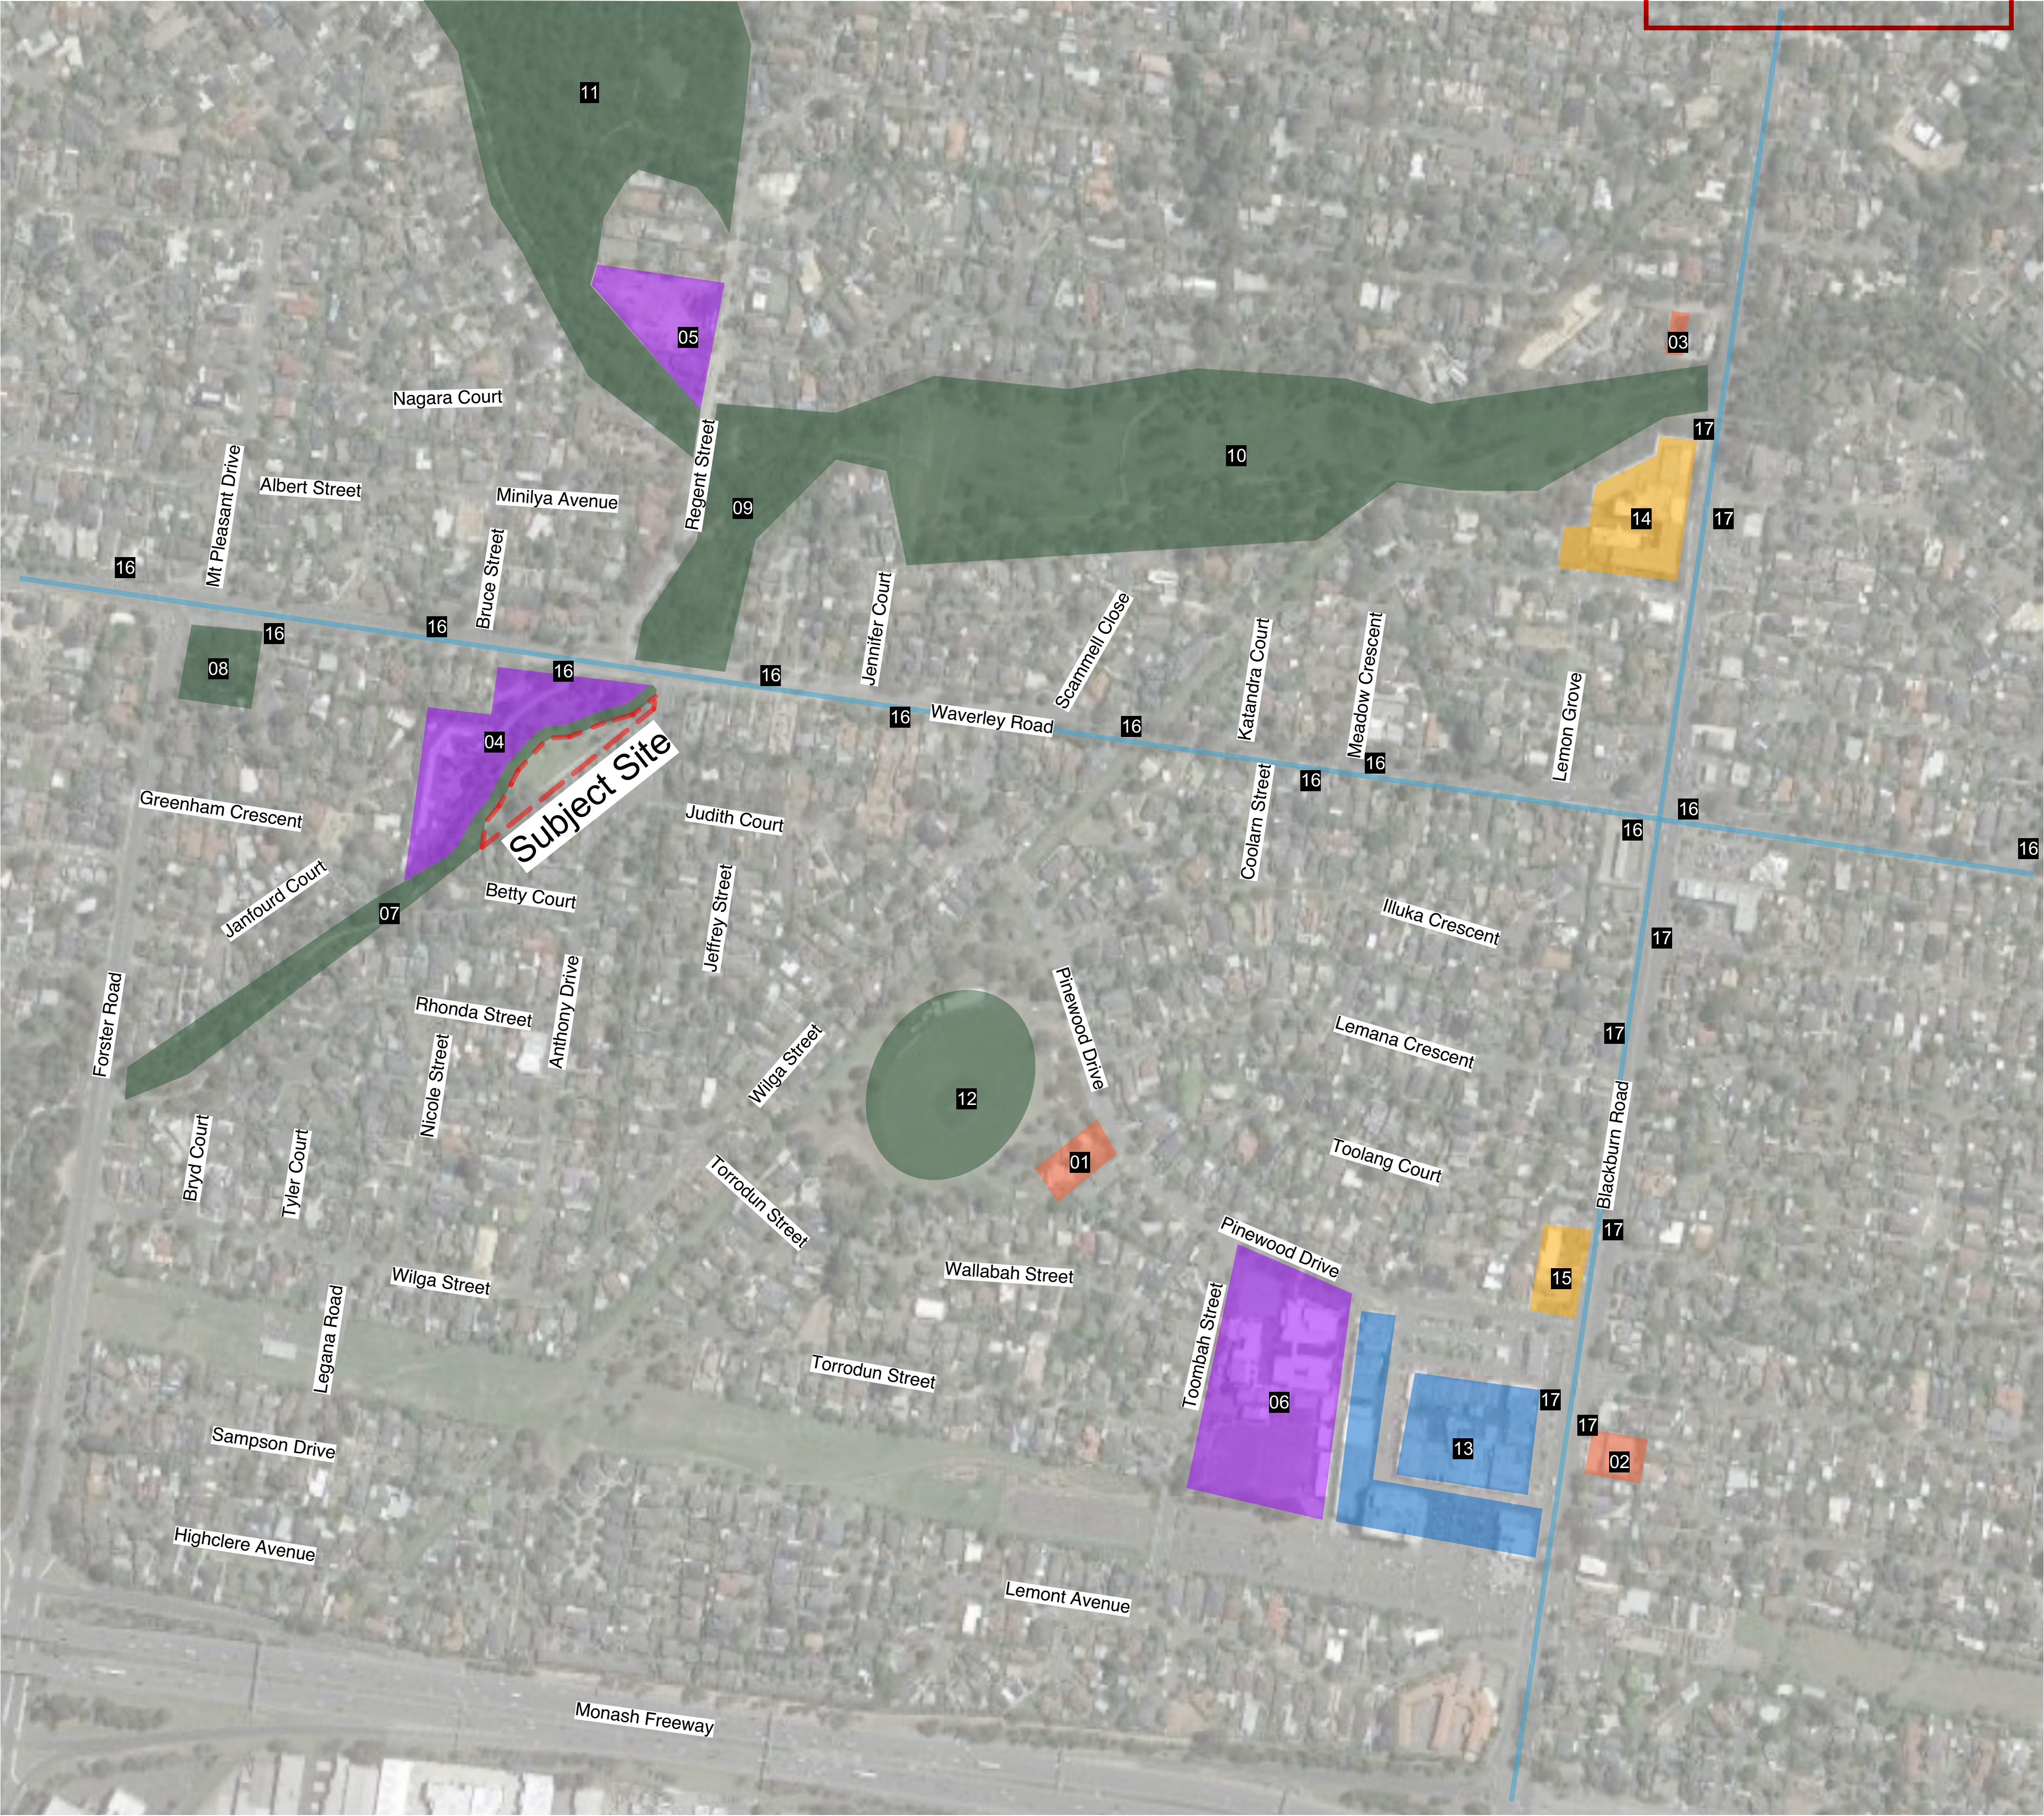

Location Plan
maps.vic.gov.au - dated 24 May 2021

ADVERTISED COPY - CITY OF MONASH
This copied document is made available for the sole purpose of enabling its consideration and review as part of a planning process under the Planning and Environment Act.
The document must not be used for any purpose which may breach copyright.



Site Description

* The subject site is 452-454 Waverley Road, Mount Waverley.
It is a sloping site with frontages to Waverley Road to the North and Anthony Drive to the East.

Site Area: 3,716m² (approx.)
Municipality: Monash City Council

Zone: Neighbourhood Residential Zone (NRZ)
Zone: Neighbourhood Residential Zone - Schedule 2 (NRZ2)

Overlays: Land Subject to Inundation Overlay (LSIO)
Vegetation Protection Overlay (VPO)
Vegetation Protection Overlay - Schedule 1 (VPO1)

This property is within an 'Area of Cultural Heritage Sensitivity'
Part of this property is within a 'Designated Bushfire Prone Area'

Site Analysis

- A** Subject site 452-454 Waverley Road. It is currently vacant lot with a council bike trail on site with a 3m slope from East to West. The site has an existing fence to the South East, and no fence to the other boundaries.
- B** Existing Scotchmans Creek Trail on site.
- C** Existing vegetation on site - Refer to arborist report.
- D** Existing significant trees on neighbouring properties. To be protected
- E** Existing crossover on site.
- F** 1 Anthony Drive, Mount Waverley - Single Storey Dwelling
- G** 3 Anthony Drive, Mount Waverley - Single Storey Dwelling
- H** 3A Anthony Drive, Mount Waverley - Single Storey Dwelling
- I** 5 Anthony Drive, Mount Waverley - Double Storey Dwelling
- J** 2/7 Anthony Drive, Mount Waverley - Single Storey Dwelling
- K** 1/7 Anthony Drive, Mount Waverley - Single Storey Dwelling
- L** 1 Betty Court, Mount Waverley - Single Storey Dwelling
- M** 2 Betty Court, Mount Waverley - Single Storey Dwelling
- N** Bluecross Scotchman's Creek Aged Care Home.
- O** Existing bridge crossing Scotchmans Creek connecting to Bluecross.
- P** Sensitive residential interface - amenity to be protected. Private open space of adjacent neighbours to be protected from overshadowing and overlooking.
- Existing existing high timber pailing fences along South East boundary.
- Q** First Floor Windows / Balcony. to be protected from undue amenity impact
- R** Scotchman's Creek
- S** Proposed land for new bike path (by council)
- T** Existing bus stop on Waverley Road.

Legend

- Subject Site**
- 100YR** 1 in 100 Year Waterway Extent (Melbourne Water)
- Existing Tree To be removed**
- Existing Tree To be retained**
- Habitable Window (Ground Floor)**
- Habitable Window (Multi-storey Floor)**
- POS** Private Open Space

ADVERTISED COPY - CITY OF MONASH
This copied document is made available for the sole purpose of enabling its consideration and review as part of a planning process under the Planning and Environment Act.
The document must not be used for any purpose which may breach copyright.

PerkinsArchitects

153 High Street
Prahran Victoria 3181
perkinsarchitects.com.au

T 03 9510 9697
F 03 9510 8858
E info@perkinsarchitects.com.au

Scotchman's Creek Childcare Centre & Cafe
Arthur and Effie Charlaftis
452-454 Waverley Road, Mount Waverley

Drawing Scale: 1:500 at A1 or 50% at A3
Print Date: 9/6/21
File Name: Ch WR-TP-Plans 20210524.vwx


AMEND: DATE: NOTE:

North



Site analysis
TP02

Amendment:

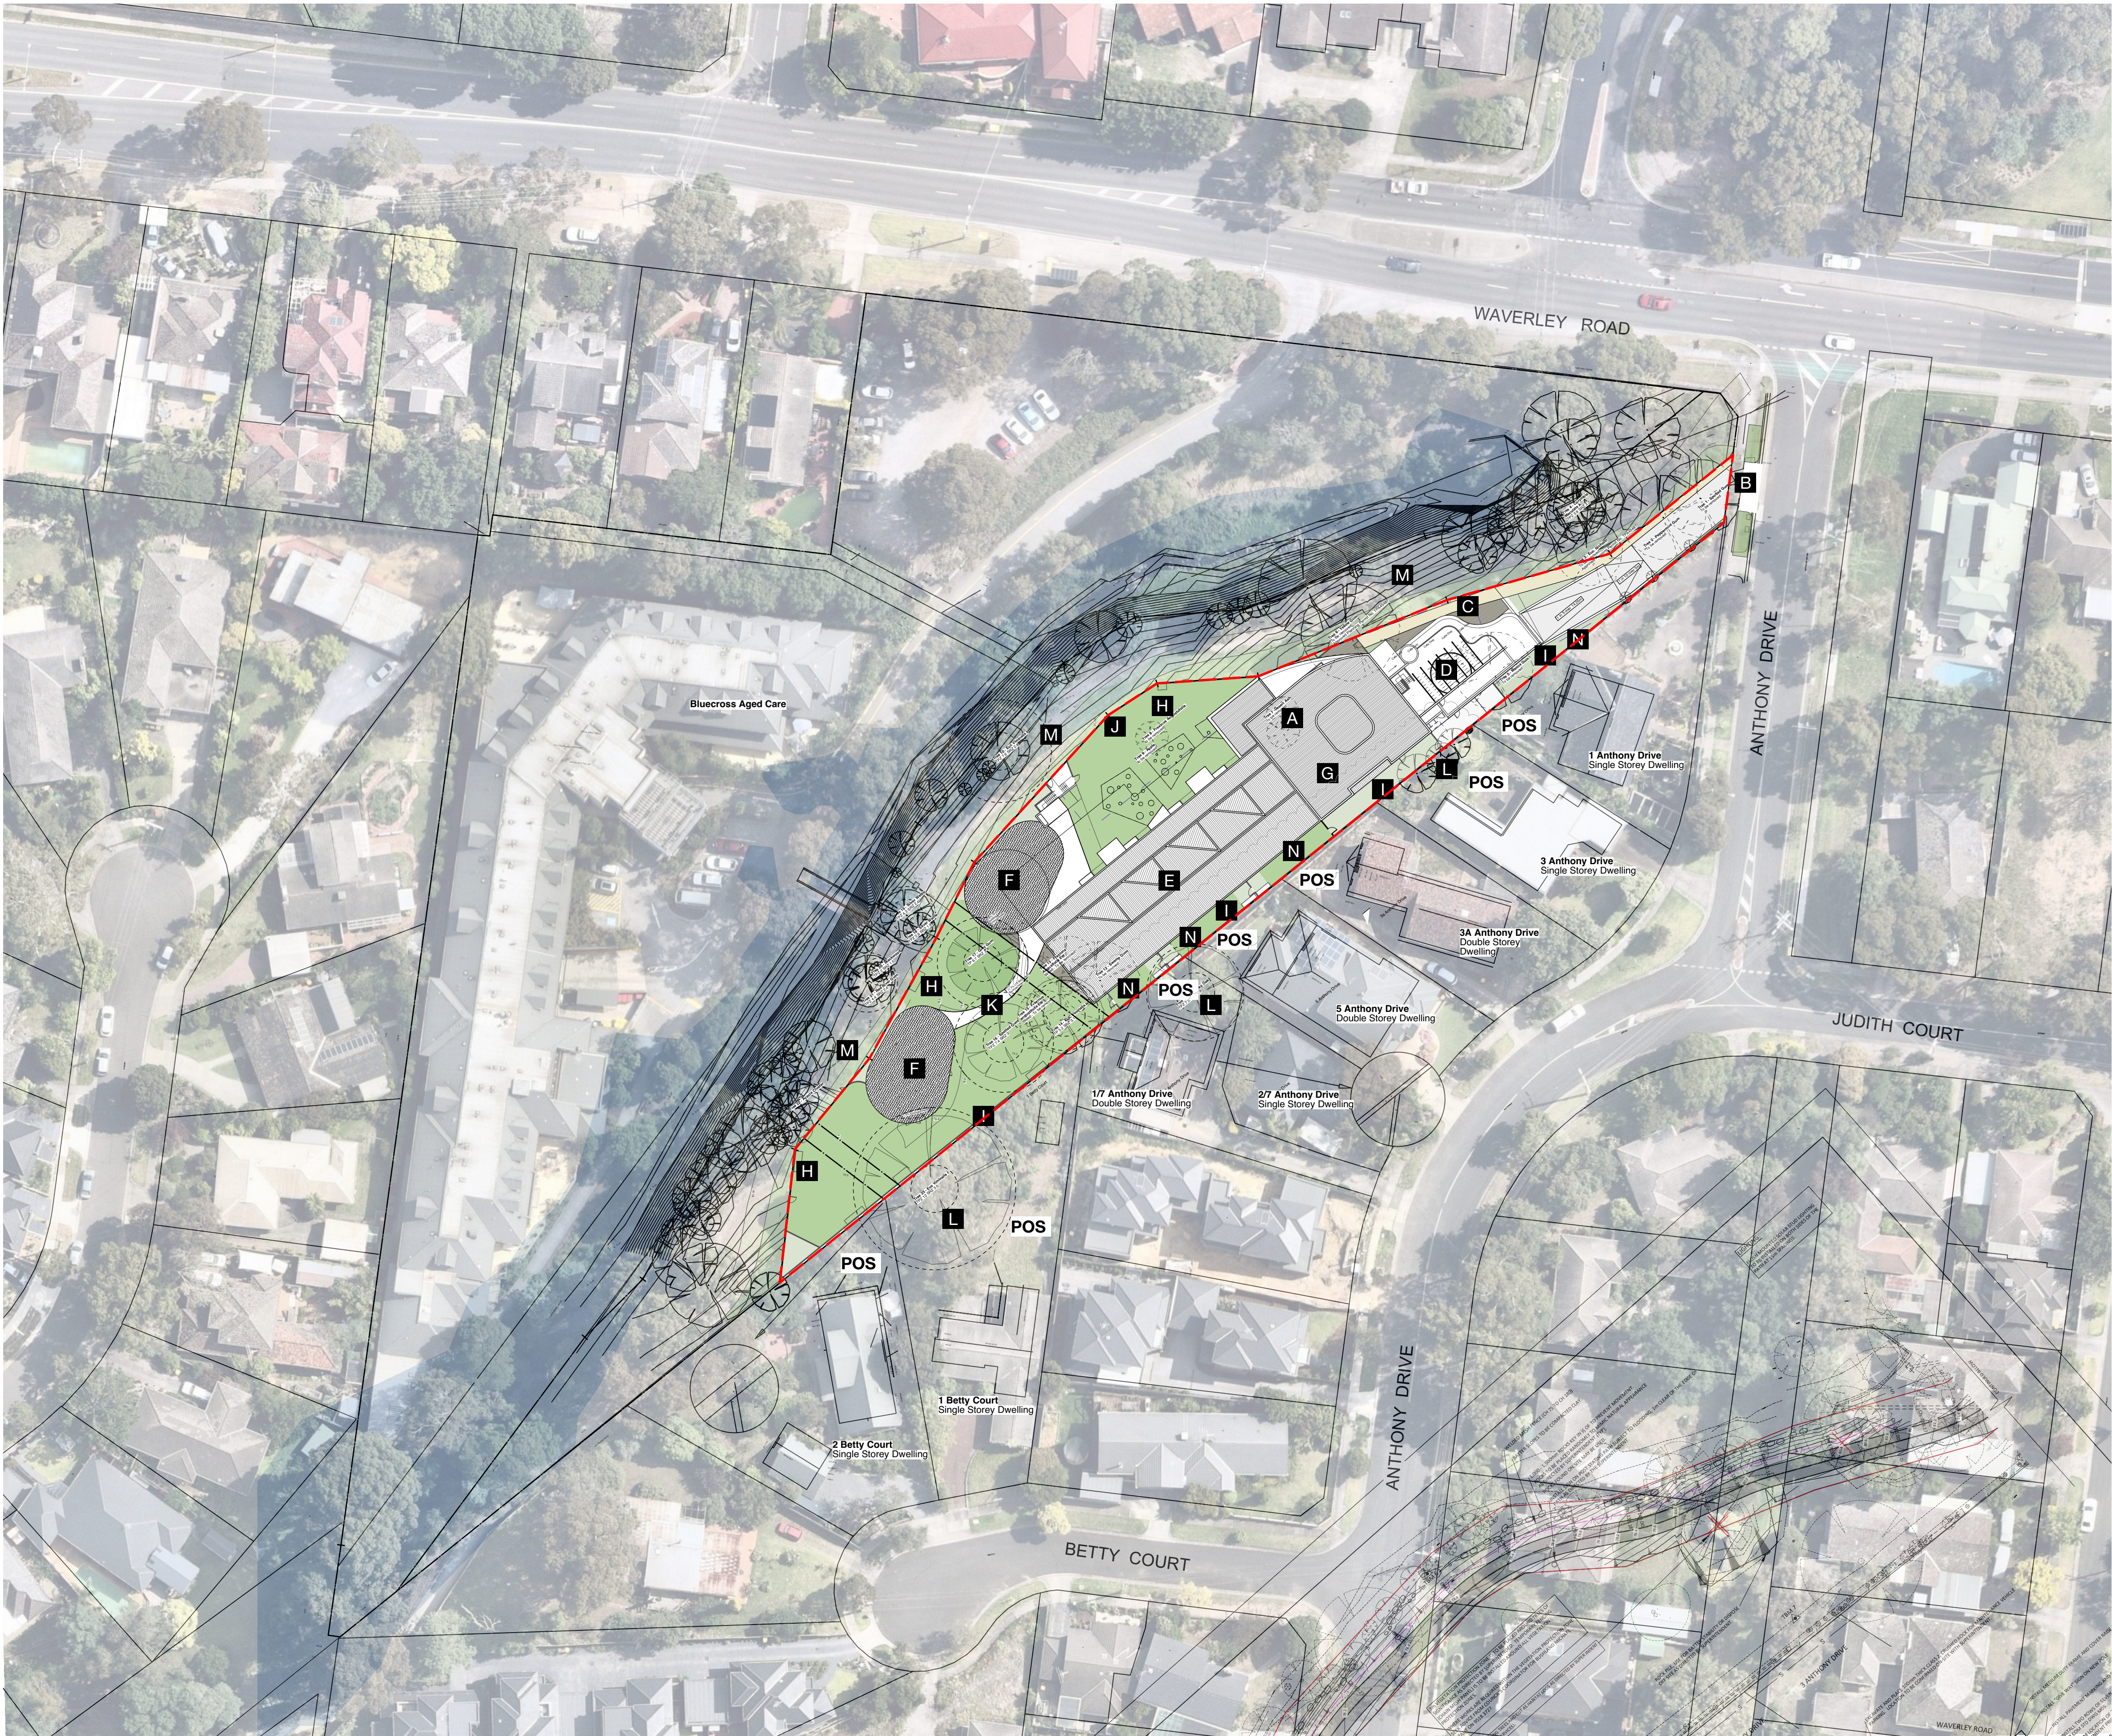

Design Response

- A** Subject site 452-454 Waverley Road - Construction of a Cafe and Childcare centre with basement car park on subject site. A combination of double storey and single single buildings on the site is proposed to allow the building to step down following the natural slope of the site.
- B** Proposal of a new driveway ramp with the widening of an existing crossover to access the new basement carpark.
- C** New pedestrian entry is located via a walkpath along the Northern boundary to allow access from both Anthony Drive and the new trail to both the Cafe and Childcare centre. Bike parking is located adjacent to the entry along the new trail.
- D** Rooftop Terrace to Cafe with views towards Scotchman's Creek. Acoustic Wall to the south to minimise acoustic impact of neighbouring properties
- E** The single storey playrooms steps down to follow the natural slope of the site to ensure the building appropriately blends in with the site.
- F** Single storey playroom pods situated around the existing canopy trees to allow for further intergration with the landscaping on site.
- G** Portion of Double Storey Building.
- H** Landscape design takes into consideration to provide landscape buffers to soften the transition to the new Scotchmans Creek trail.
- I** New acoustic fencing along South East boundary to allow acoustic separation from residential houses.
- J** Transparent Fenceline towards scotchmans creek to allow a seamless transition between landscapes.
- K** Retention of existing trees on site.
- L** Existing trees on neighbouring properties.
- M** Suggested route of new bike path (by council)
- N** Provision of new landscaping / screening trees between proposed building and existing dwelling to the southern boundary

Project Summary

Site Area:	3,716m ²	
Site Coverage:		
Proposed	1,903 m ²	51%
Site Permeability:		
Proposed Total	1,488m ²	40%

Development Summary:

Basement Area (Internal):

1430 m²
46 Carparks


Cafe Area:

Internal Area 128m² + 90m² rooftop
Internal Patrons: 50
External Patrons: 76


Childcare Area (Internal):


Ground Floor - 930m²
First Floor - 342 m²
Playroom 6 pod - 143m²
Playroom 7 pod - 143 m²
Total 184 Children

ADVERTISED COPY - CITY OF MONASH
This copied document is made available for the sole purpose of enabling its consideration and review as part of a planning process under the Planning and Environment Act.
The document must not be used for any purpose which may breach copyright.

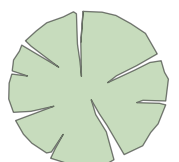


ADVERTISED COPY - CITY OF MONASH
This copied document is made available for the sole purpose of enabling its consideration and review as part of a planning process under the Planning and Environment Act.
The document must not be used for any purpose which may breach copyright.

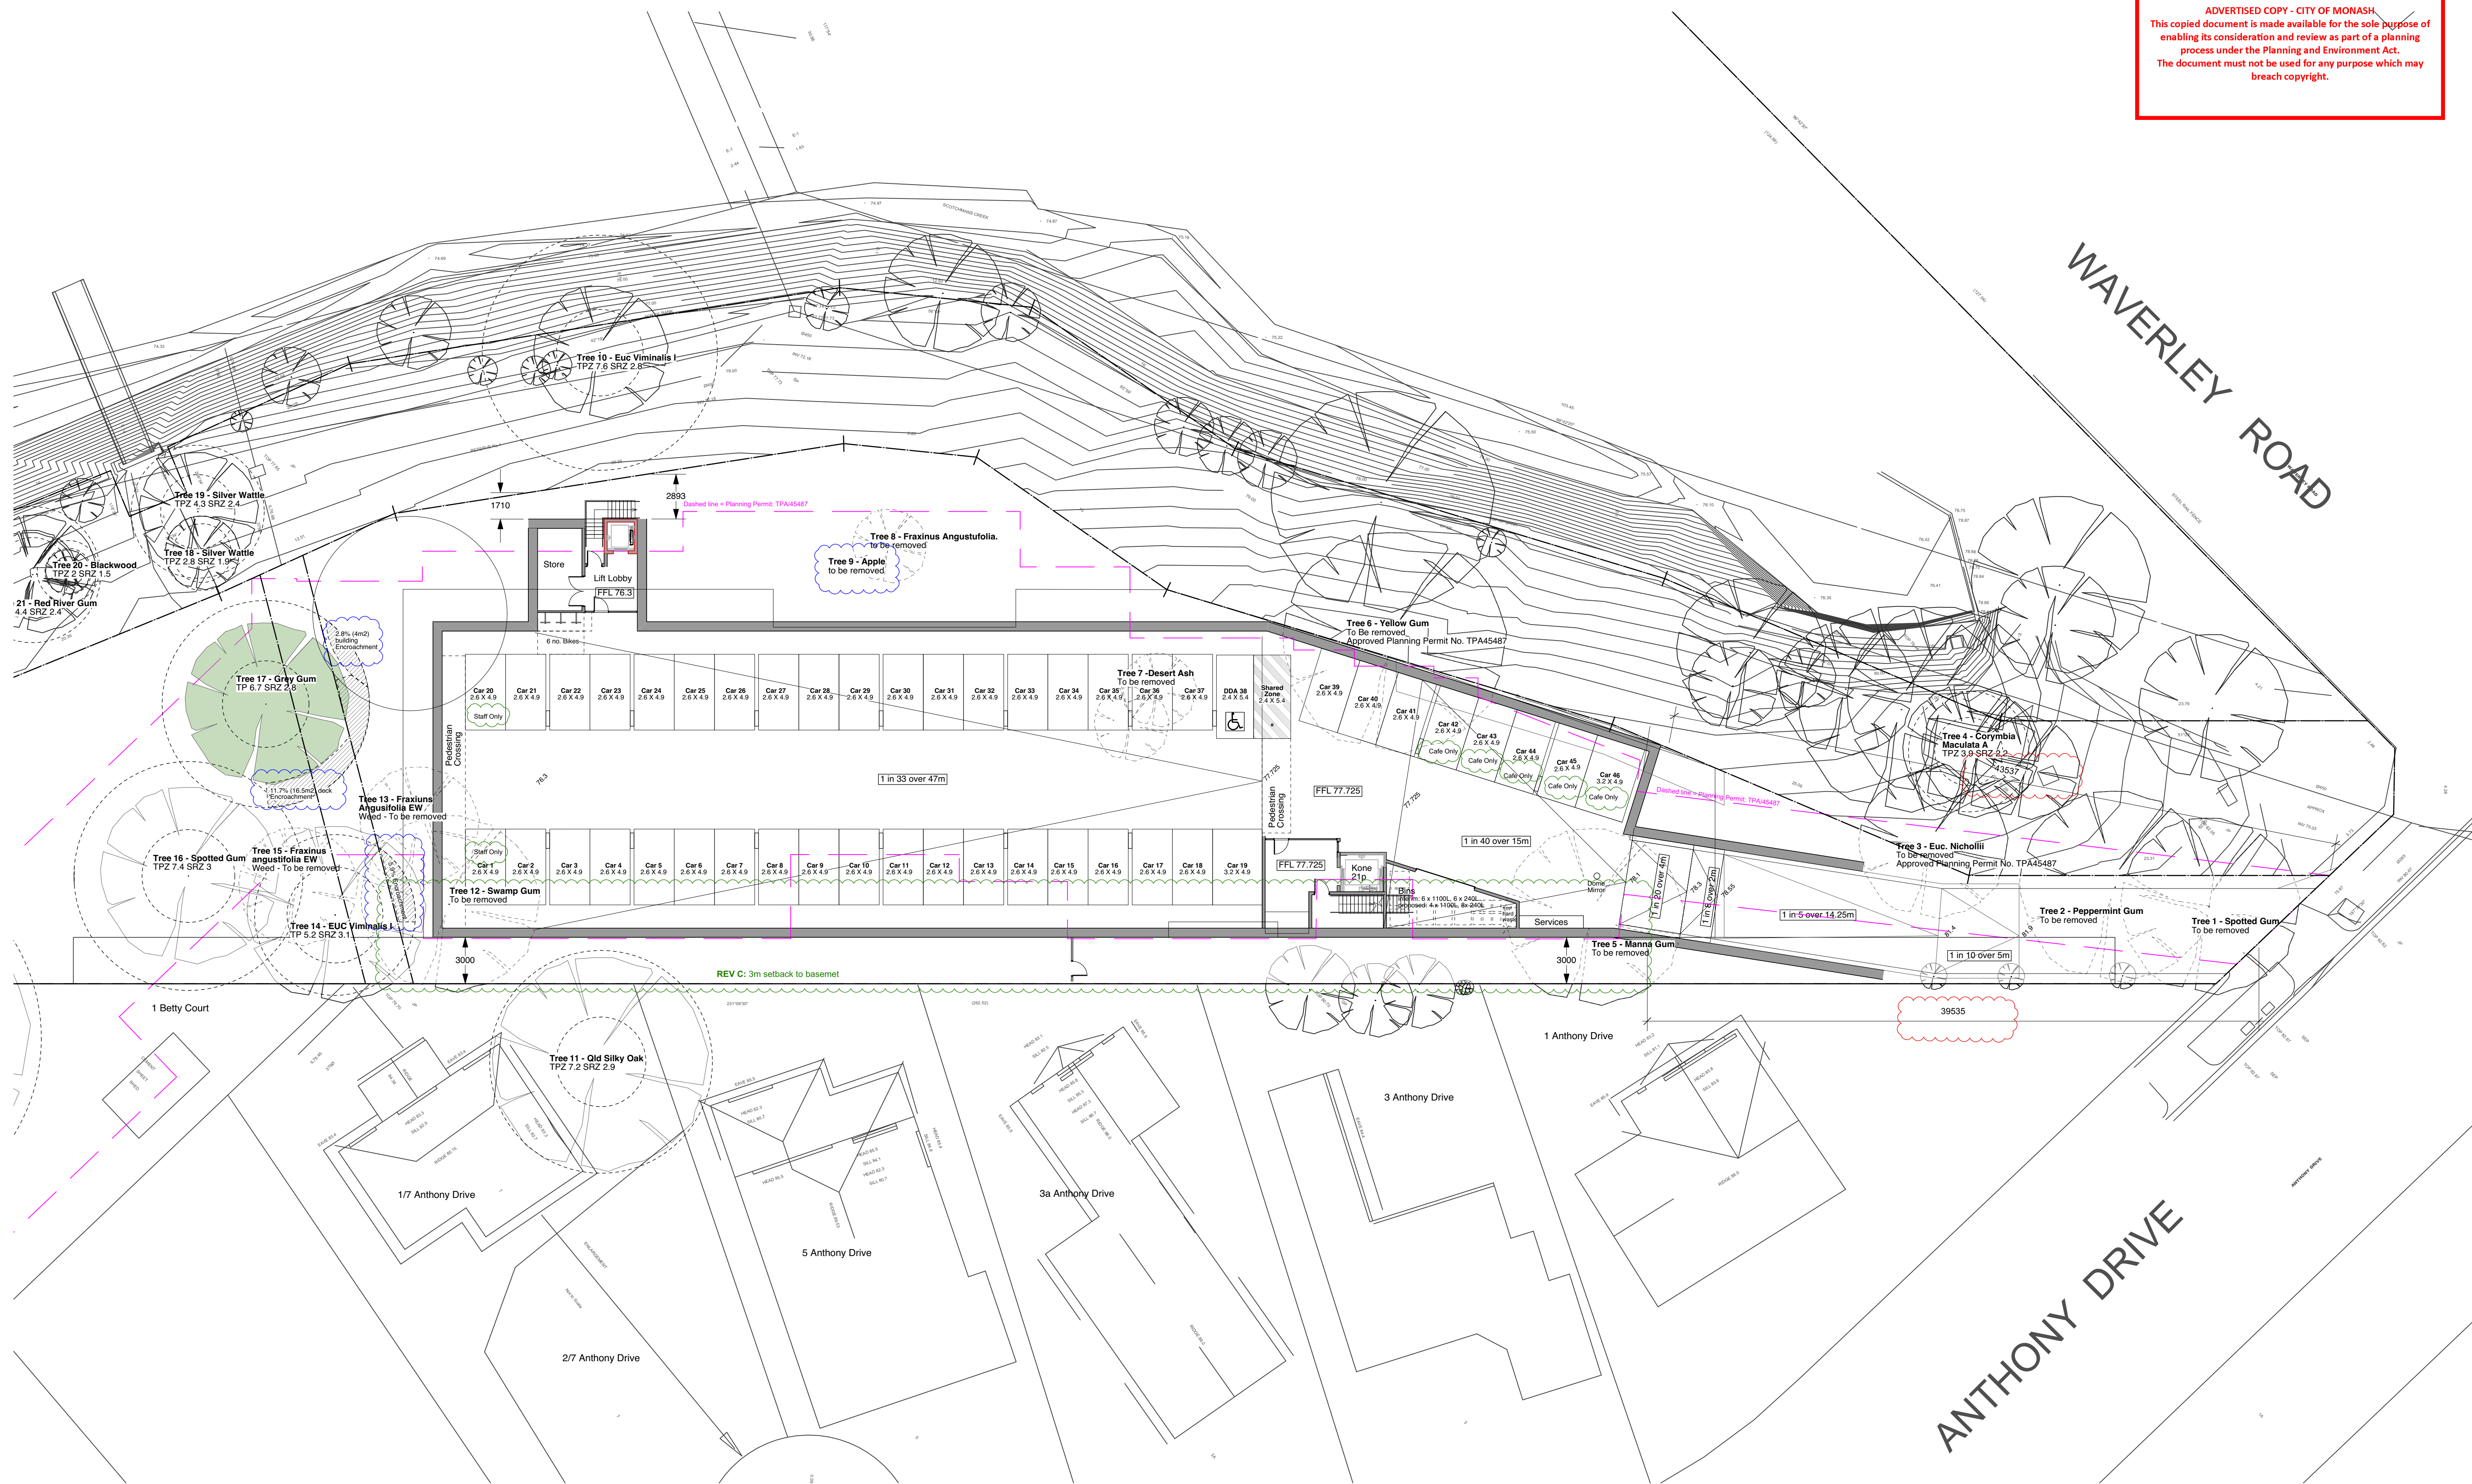

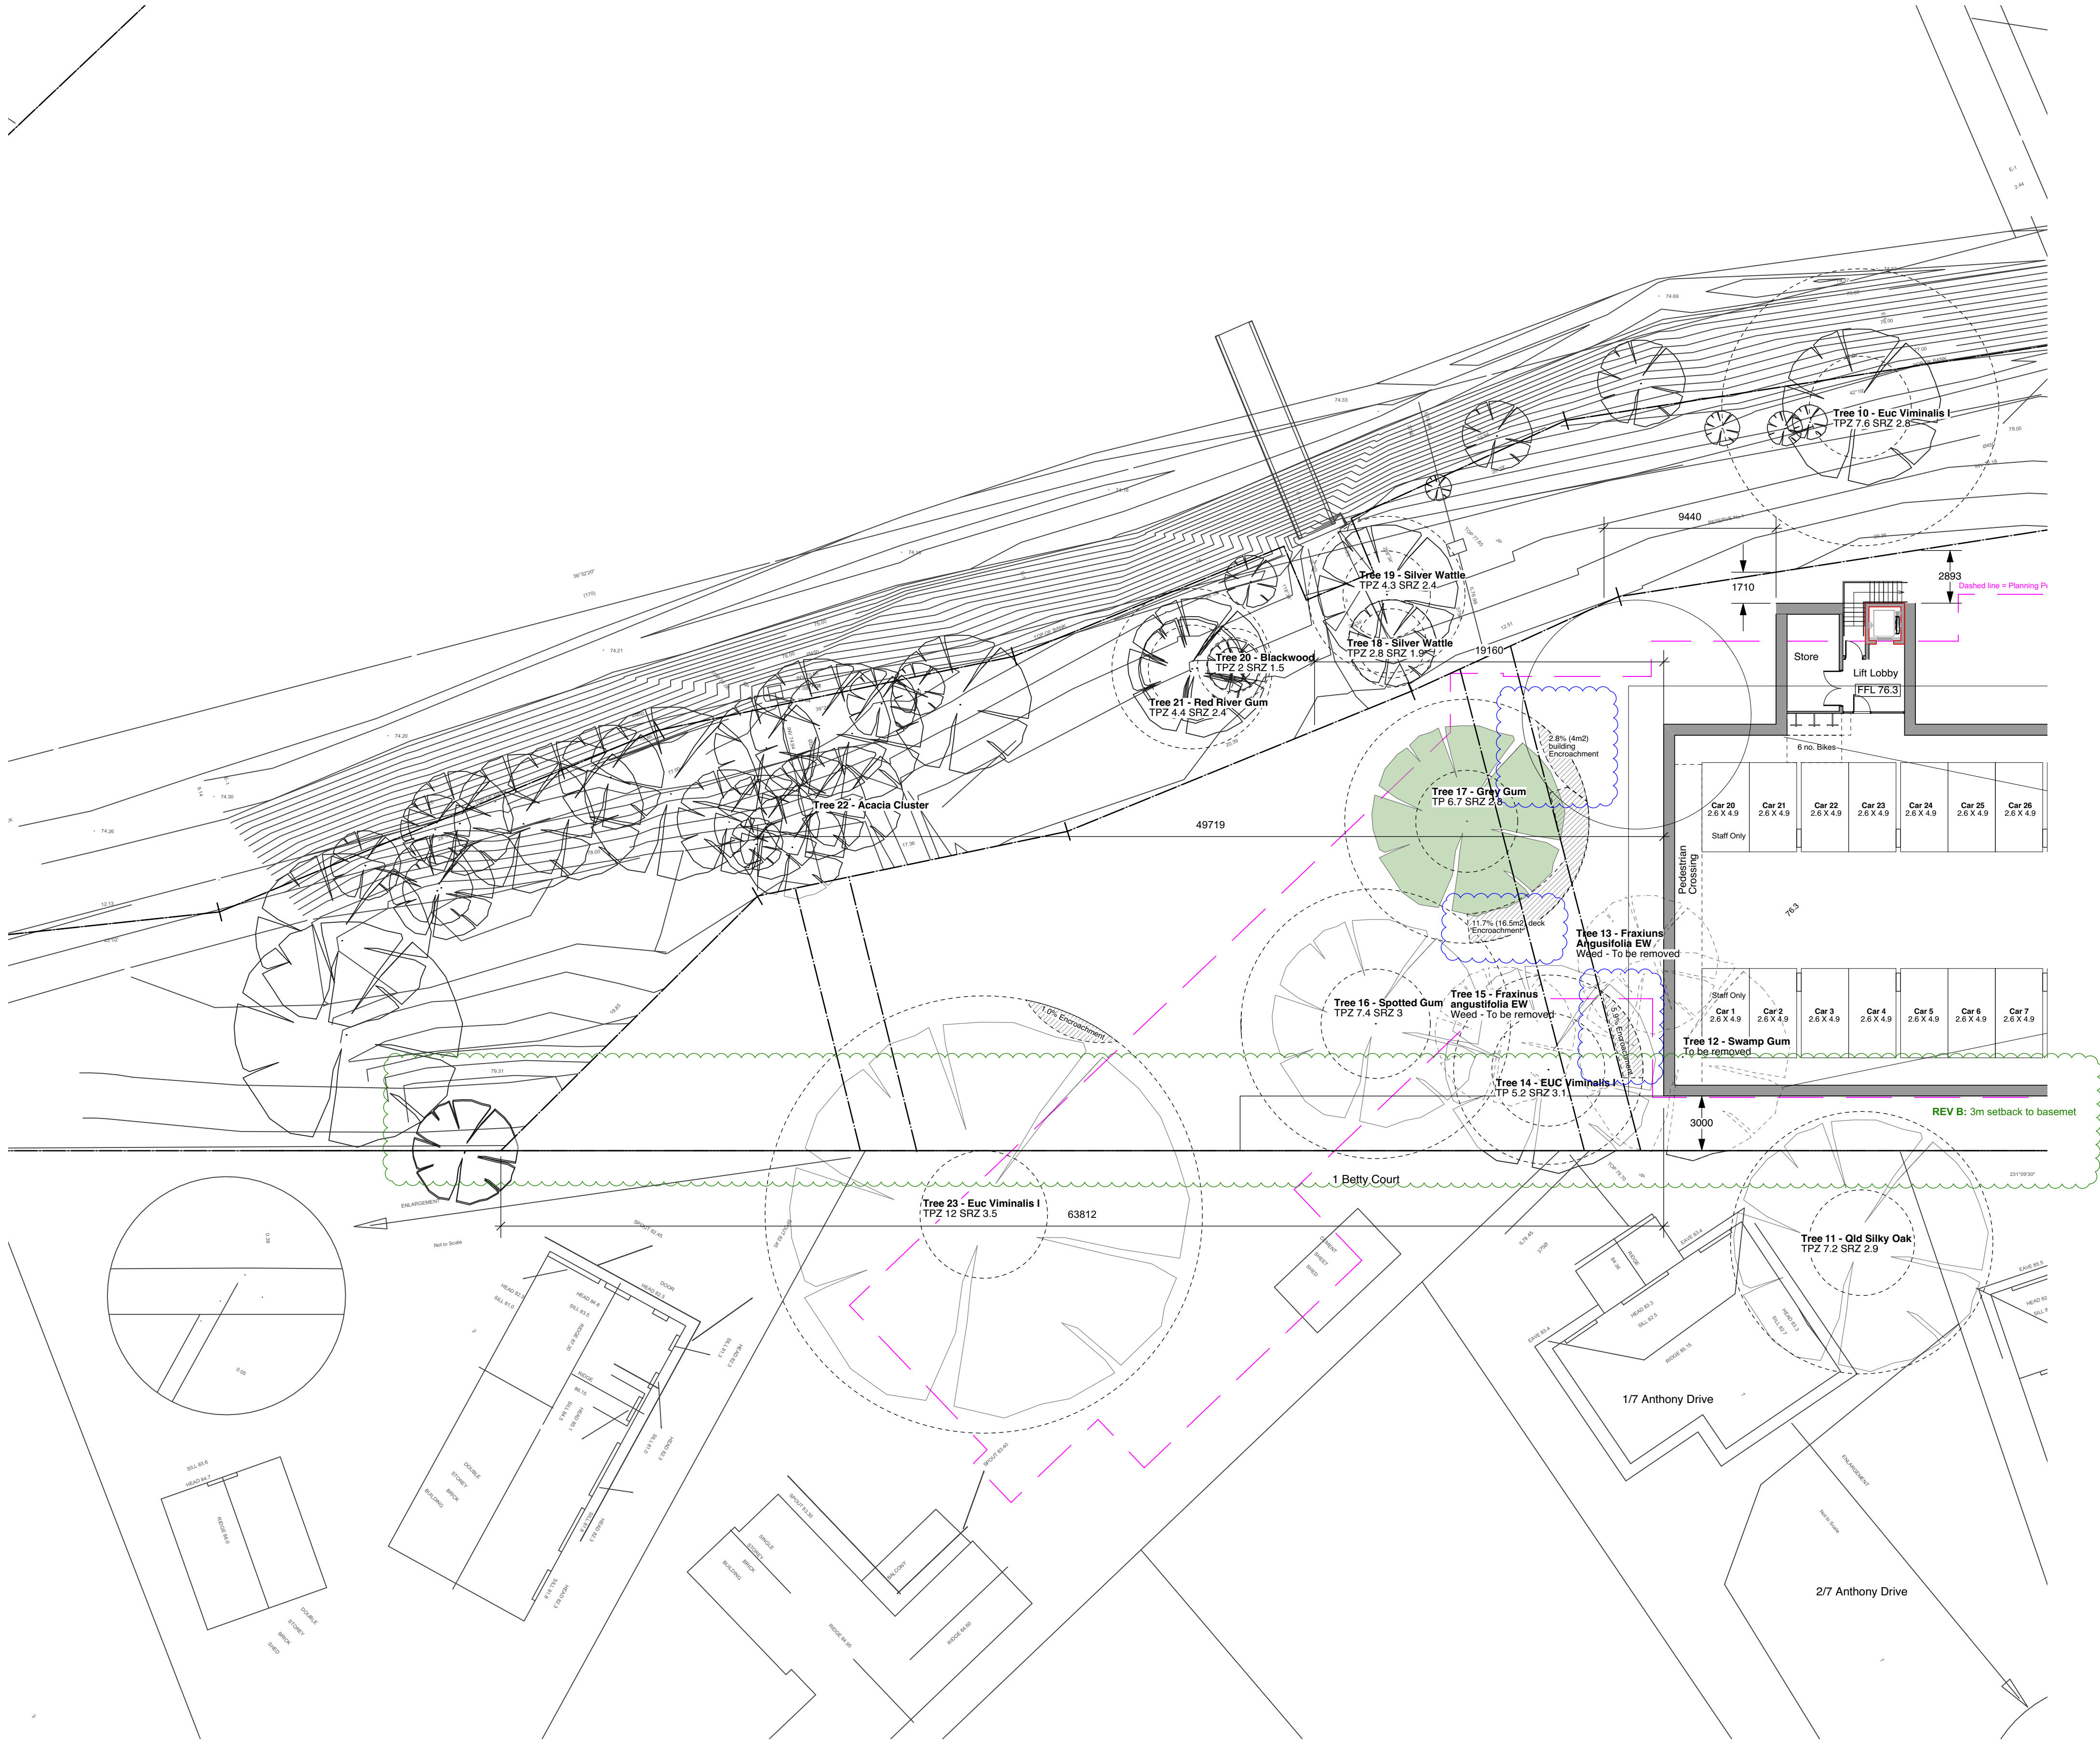

Continued from TP04

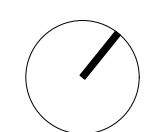

ADVERTISED COPY - CITY OF MONASH
This copied document is made available for the sole purpose of enabling its consideration and review as part of a planning process under the Planning and Environment Act.
The document must not be used for any purpose which may breach copyright.



PerkinsArchitects

153 High Street
Prahran Victoria 3181
perkinsarchitects.com.au

T 03 9510 9697
F 03 9510 8858
E info@perkinsarchitects.com.au

Scotchman's Creek Childcare Centre & Cafe

452-454 Waverley Road, Mount Waverley

Drawing Scale:

1:200 at A1 or 50% at A3

Print Date:


22/3/22

File Name:

Ch WR-TP-Plans 20220225.vwx

C 25/1/22 3M easement
B 29/10/21 TPZ update
A 2/10/21 TP RFI
AMEND: DATE: NOTE:

North

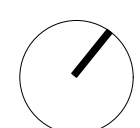

Proposed Ground Floor Plan


TP05

Amendment: C


ADVERTISED COPY - CITY OF MONASH
This copied document is made available for the sole purpose of enabling its consideration and review as part of a planning process under the Planning and Environment Act.
The document must not be used for any purpose which may breach copyright.



ADVERTISED COPY - CITY OF MONASH
This copied document is made available for the sole purpose of enabling its consideration and review as part of a planning process under the Planning and Environment Act.
The document must not be used for any purpose which may breach copyright.

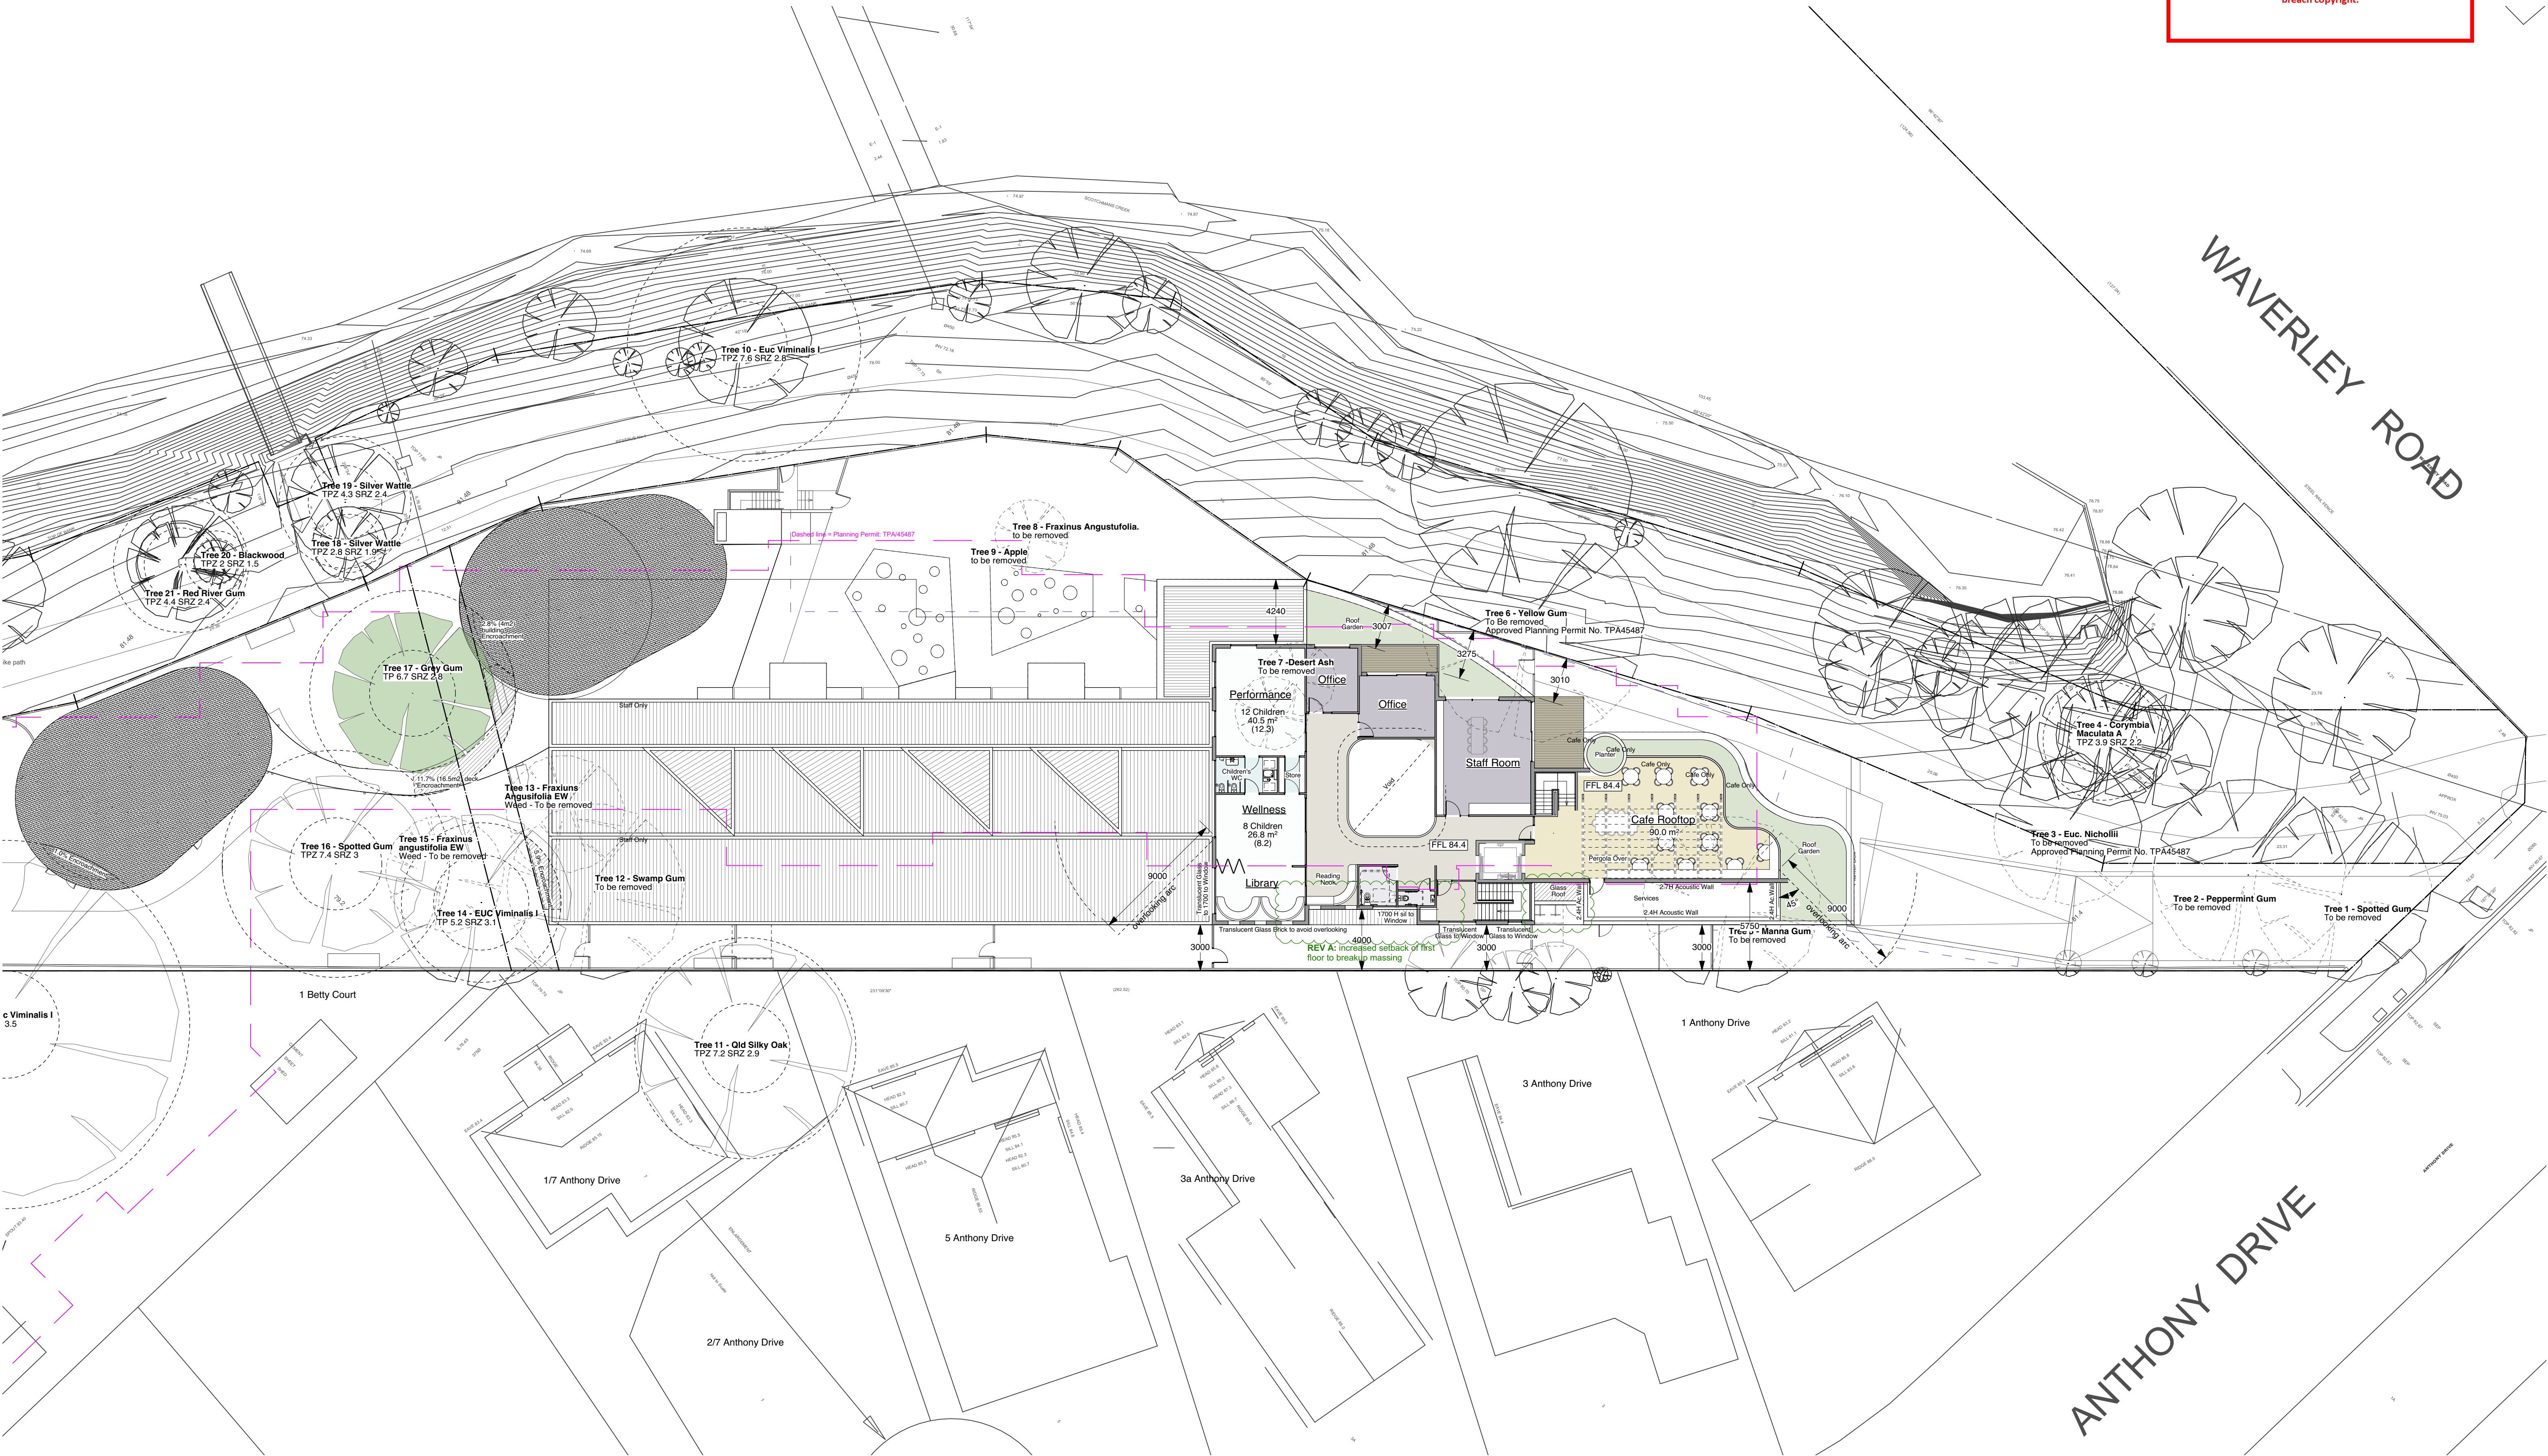

ADVERTISED COPY - CITY OF MONASH
This copied document is made available for the sole purpose of enabling its consideration and review as part of a planning process under the Planning and Environment Act.
The document must not be used for any purpose which may breach copyright.

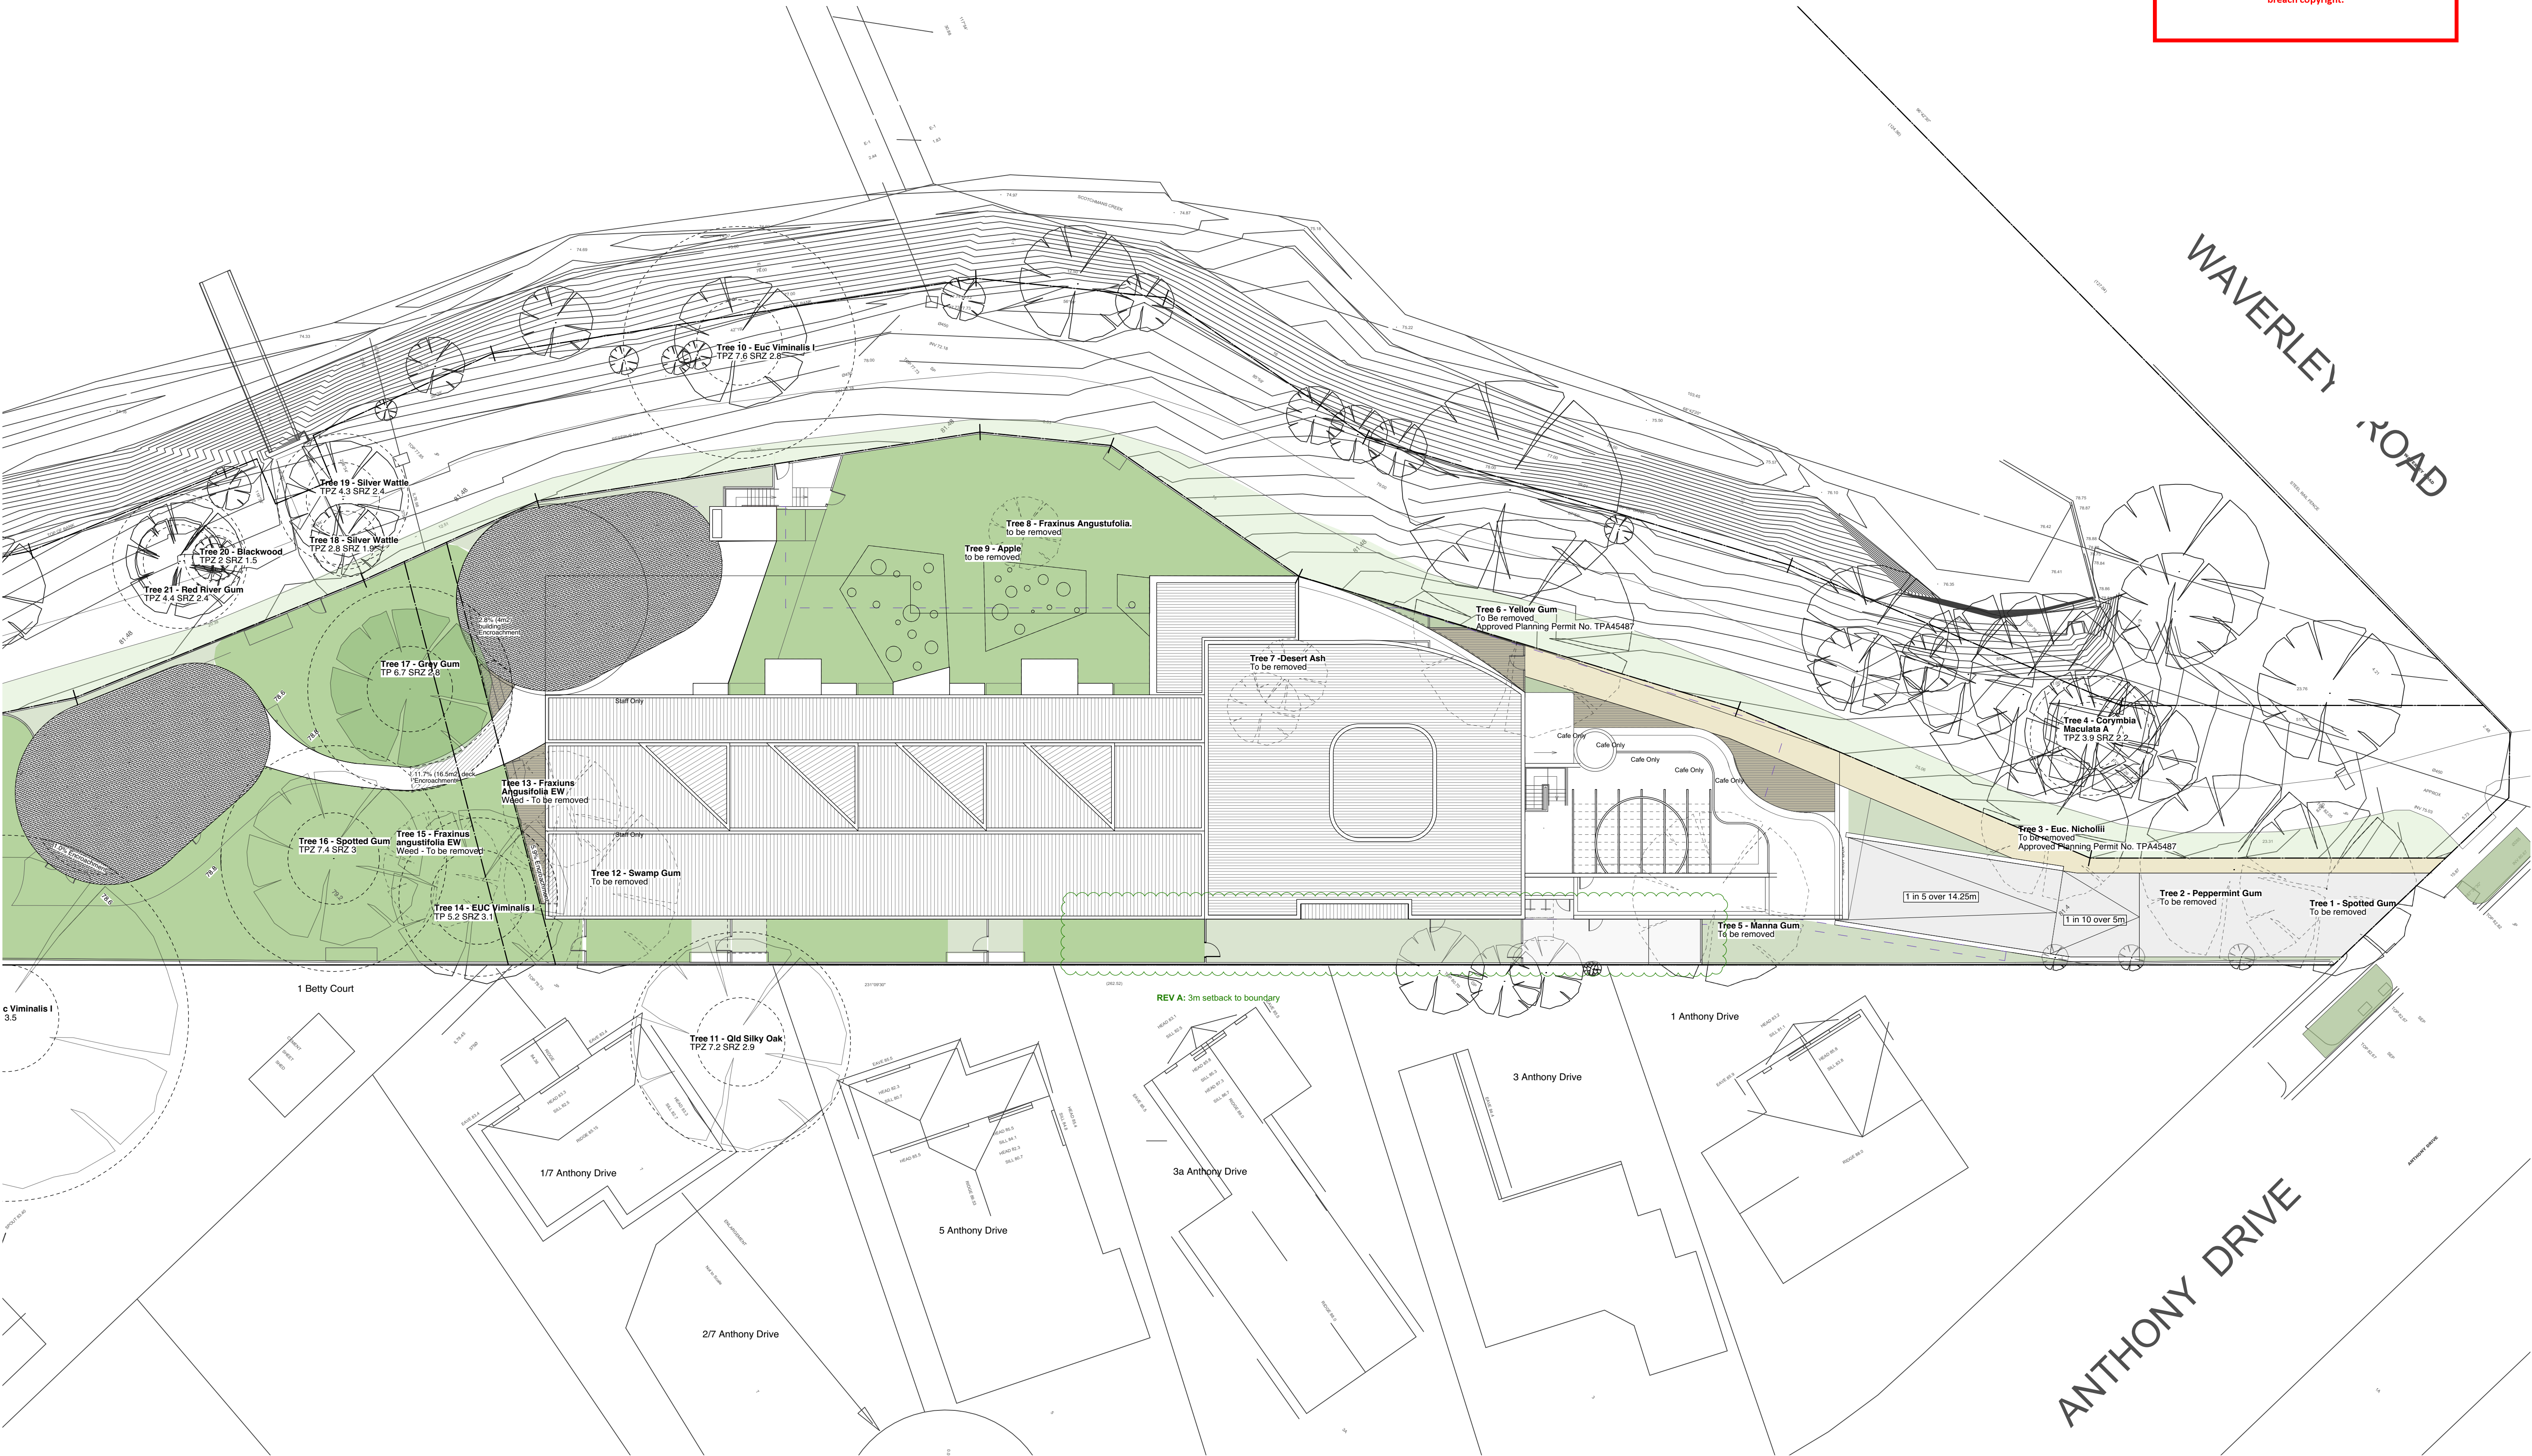

PerkinsArchitects

153 High Street
Prithran Victoria 3181
perkinsarchitects.com.au

Scotchman's Creek Childcare Centre & Cafe

452-454 Waverley Road, Mount Waverley

Drawing Scale:

1:200 at A1 or 50% at A3

Print Date:


22/3/22

File Name:

Ch WR-TP-Plans 20220225.vwx

A 25/1/22 3M Exempt
AMEND. DATE: NOTE:

North

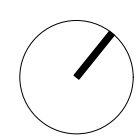


Proposed Roof Plan


TP07

Amendment: A


ADVERTISED COPY - CITY OF MONASH
This copied document is made available for the sole purpose of enabling its consideration and review as part of a planning process under the Planning and Environment Act.
The document must not be used for any purpose which may breach copyright.

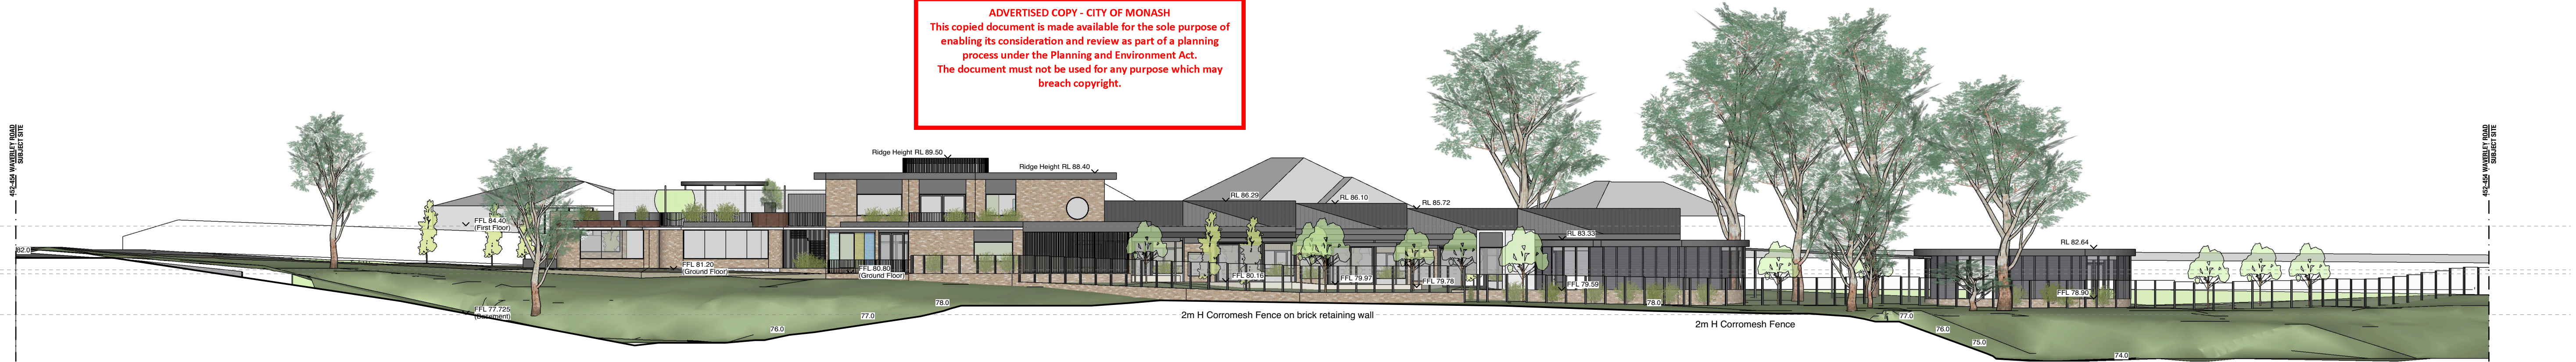


1 North-West Site Elevation
Scale: 1:250

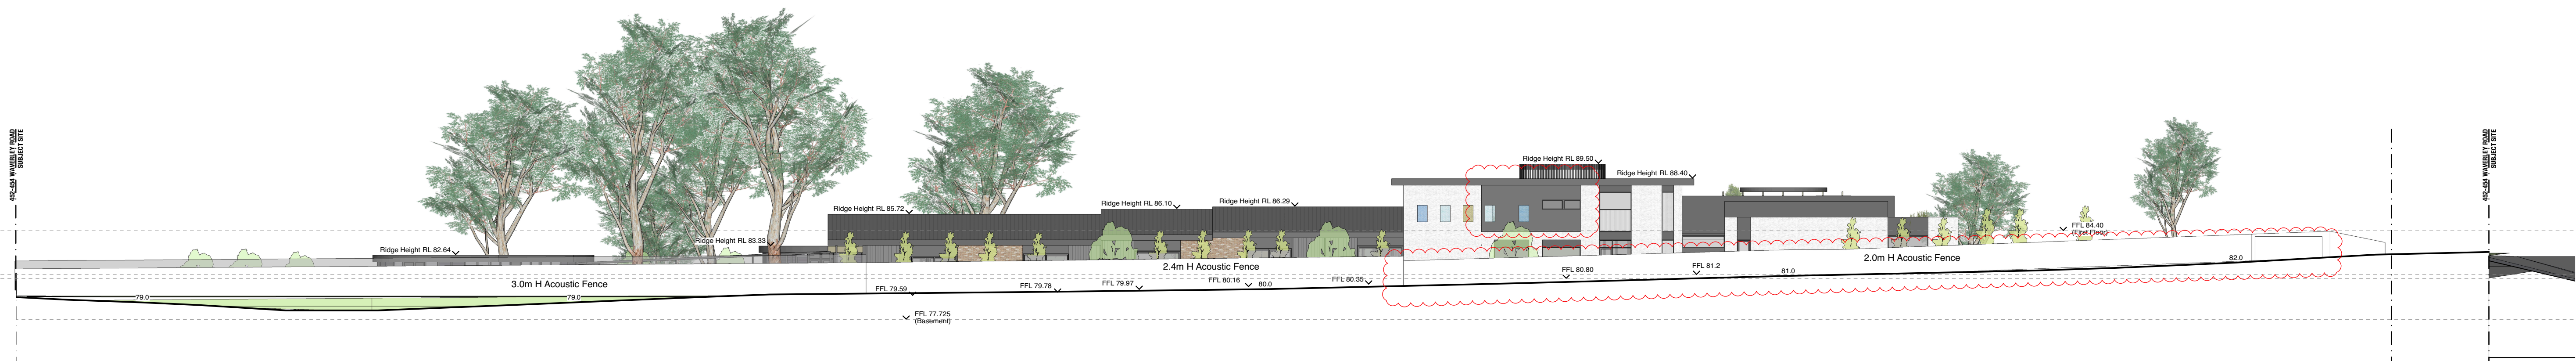


7 South-East Site Elevation
Scale: 1:250

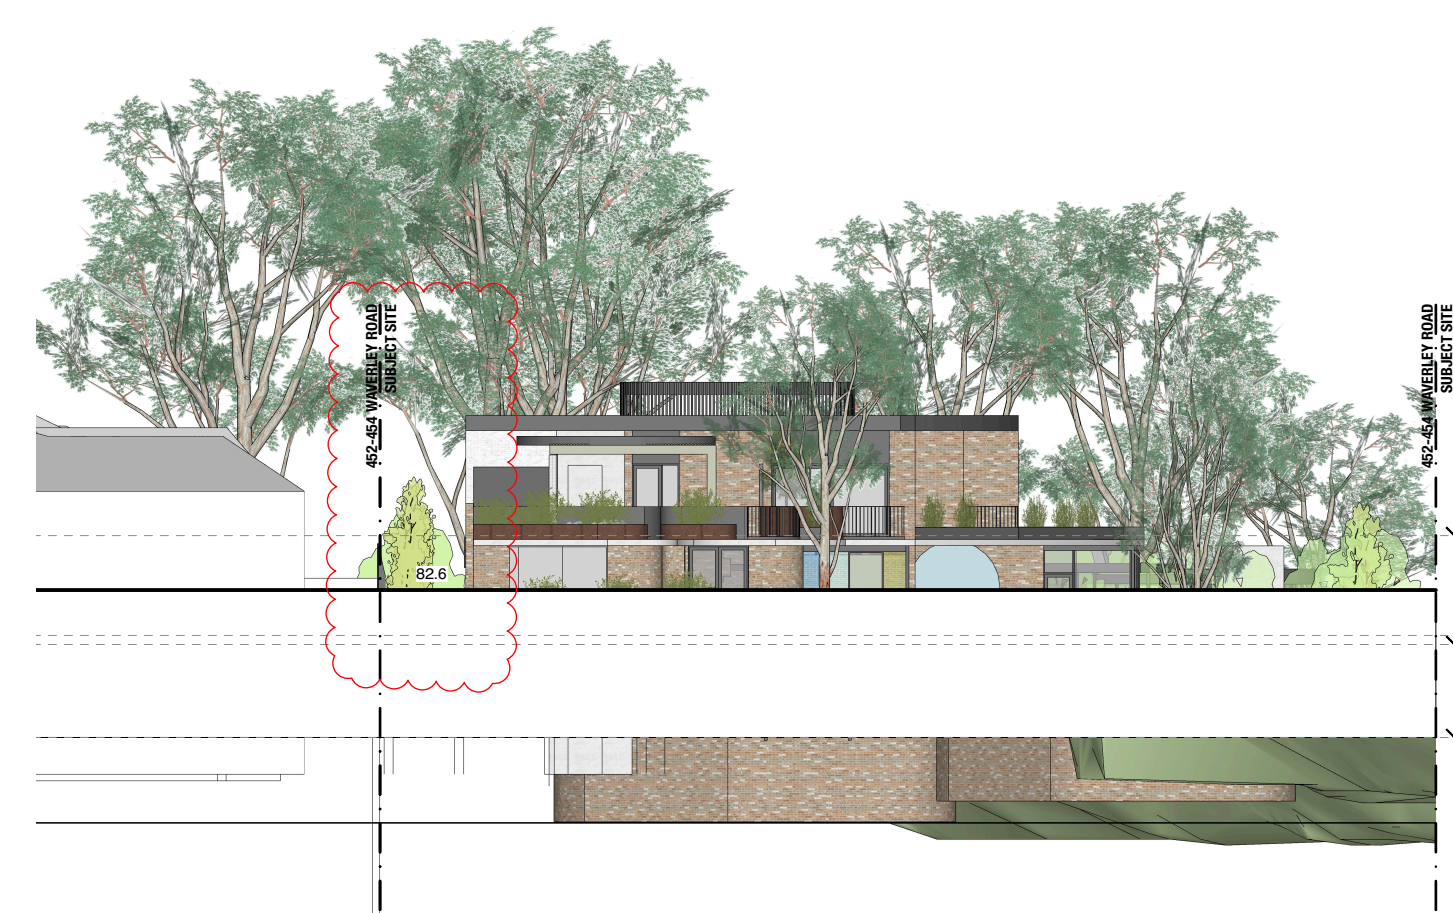

3 Anthony Drive Street View
Scale: 1:250

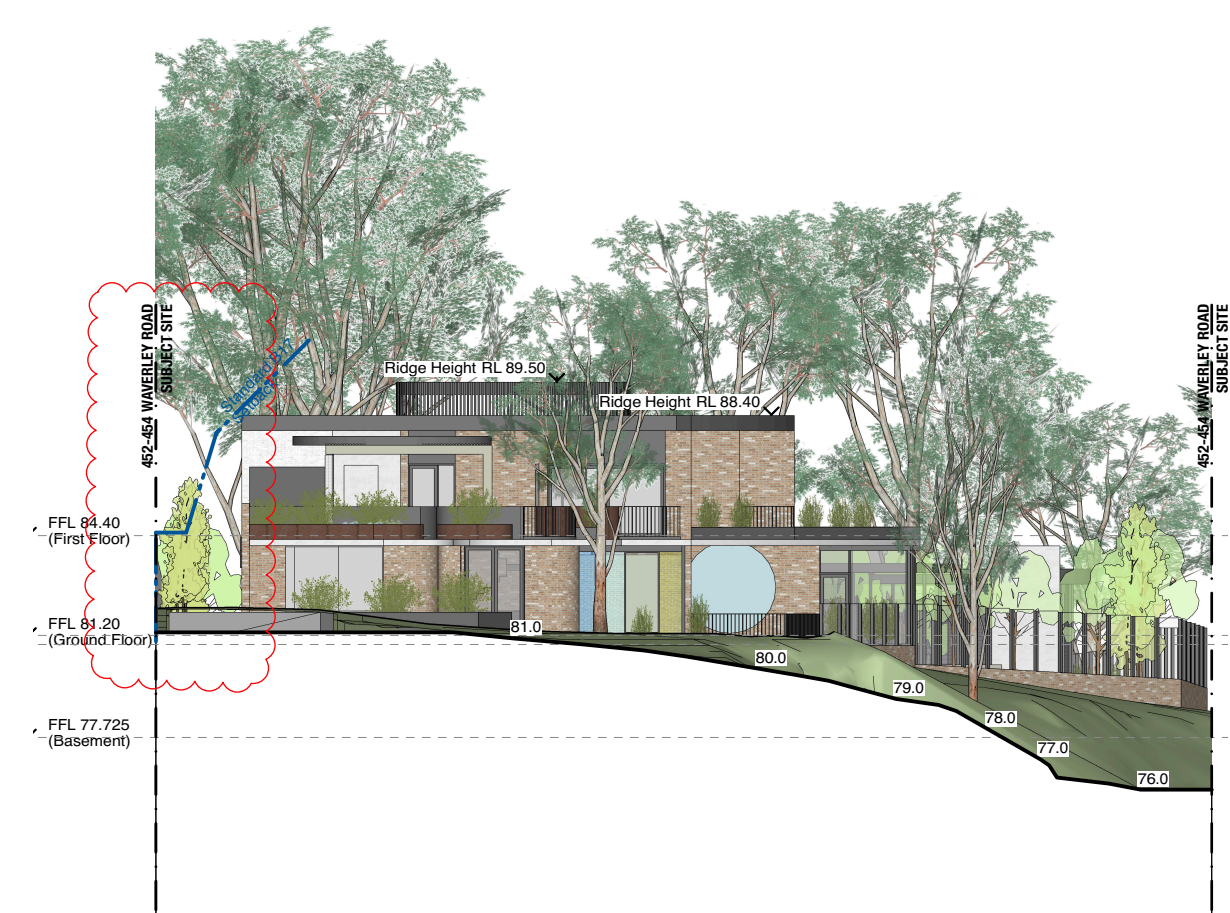

4 North-East Site Elevation
Scale: 1:250

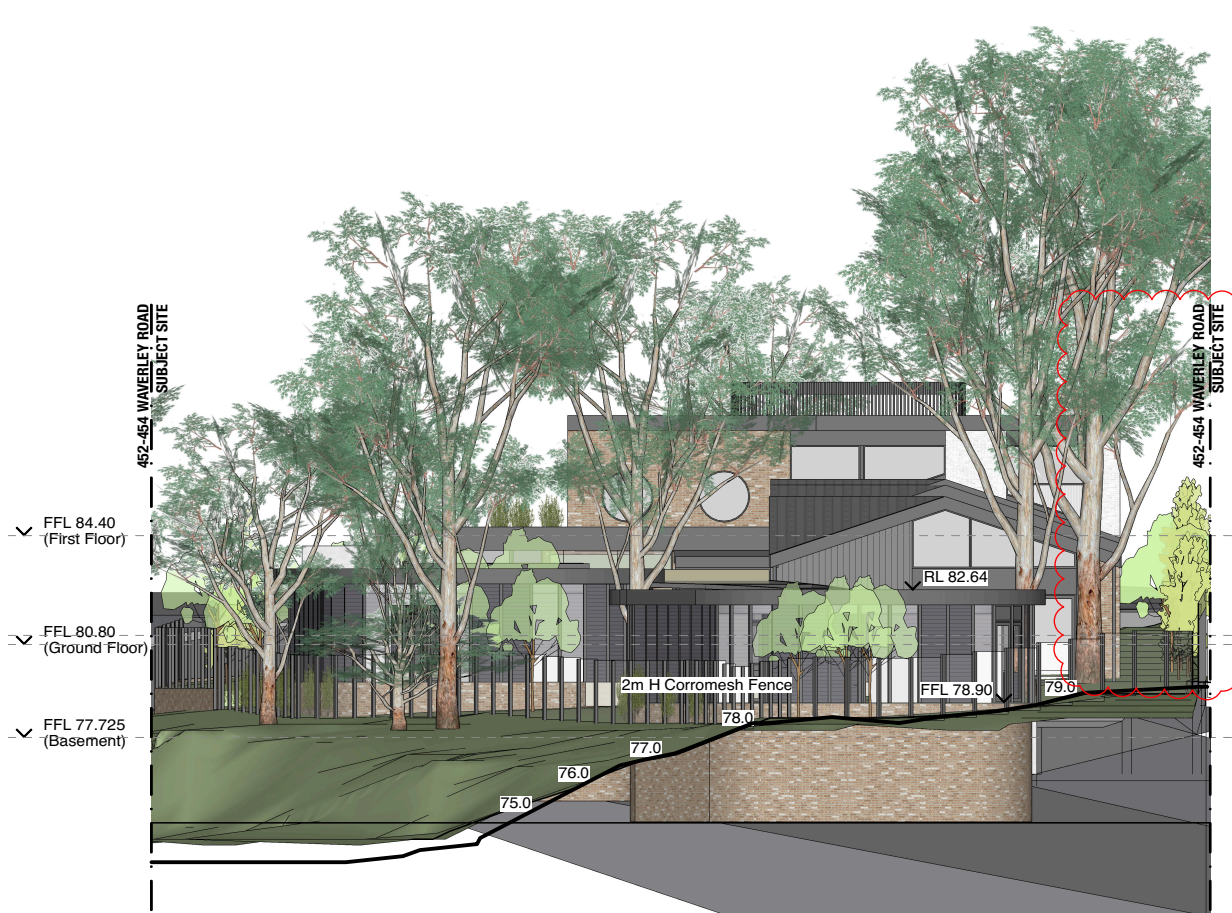

5 South-West Site Elevation 1
Scale: 1:250




6 South-West Site Elevation 2
Scale: 1:250


ADVERTISED COPY - CITY OF MONASH
This copied document is made available for the sole purpose of enabling its consideration and review as part of a planning process under the Planning and Environment Act.
The document must not be used for any purpose which may breach copyright.



1 North-West Elevation
Scale: 1:200

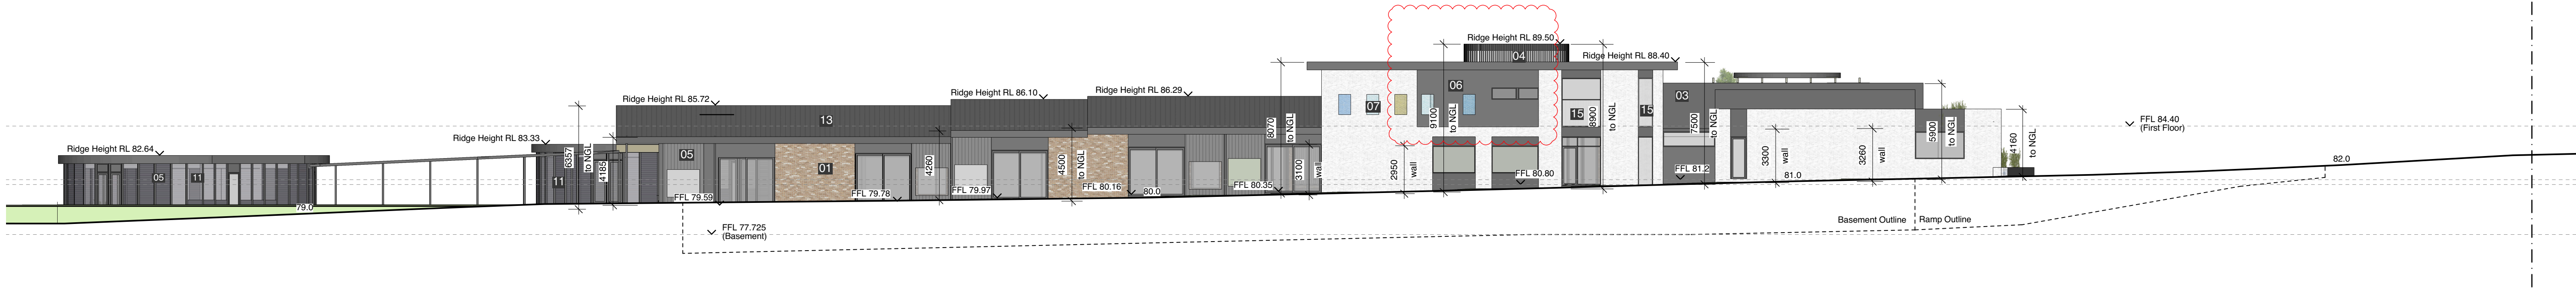

2 South-East Elevation
Scale: 1:200

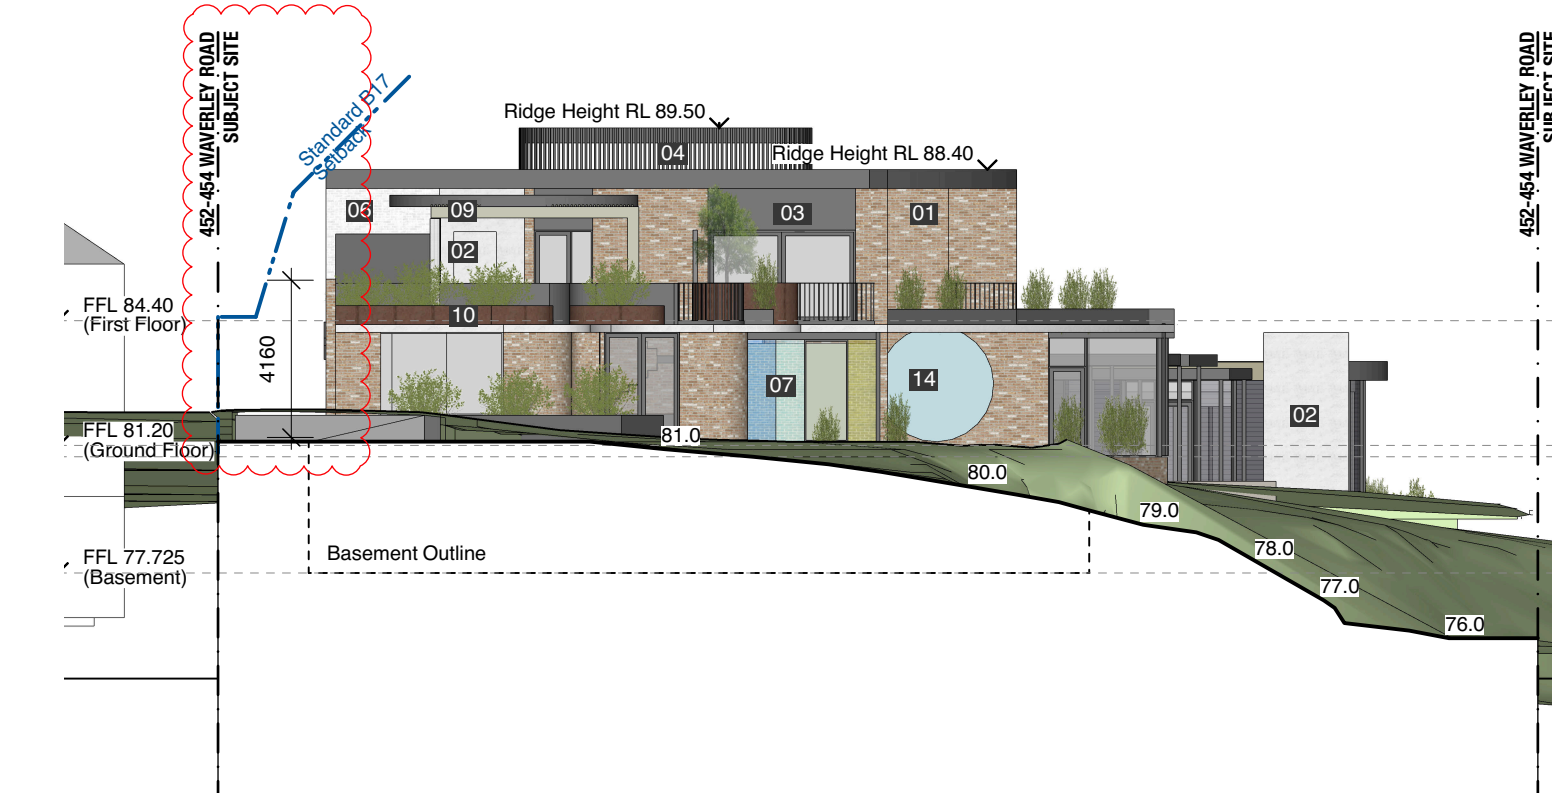

3 North-East Elevation
Scale: 1:200



4 South-West Elevation (Boundary Line)
Scale: 1:200



5 South-West Elevation (Building Line)
Scale: 1:200

Material / Colour Legend

		Description
	01	Brickwork
	02	Exposed off-form concrete
	03	Painted cement sheet
	04	Aluminium battens
	05	Aluminium cladding
	06	Painted bagged brick
	07	Glass brick
	08	Tiles
	09	Timber pergola
	10	Corten steel
	11	Glass louvre
	12	Painted steel balustrade
	13	Colorbond roofing
	14	Graphic signage - To future detail
	15	Translucent glass to windows to prevent overlooking

PerkinsArchitects

153 High Street
Prahran Victoria 3181
perkinsarchitects.com.au

T 03 9510 9697
F 03 9510 8858
E info@perkinsarchitects.com.au

Scotchman's Creek Childcare and Cafe

452-454 Waverley Road, Mount Waverley

Drawing Scale:

Print Date:


File Name:

1:200 at A1 or 50% at A3

23/3/22
Ch WR-TP-Elevations
20220302.vwx

AMEND: DATE: NOTE:

North

 

Proposed Building Elevations

TP09

Amendment:




08 Tiles




03 Painted Cement Sheet



12 Painted Steel Balustrade

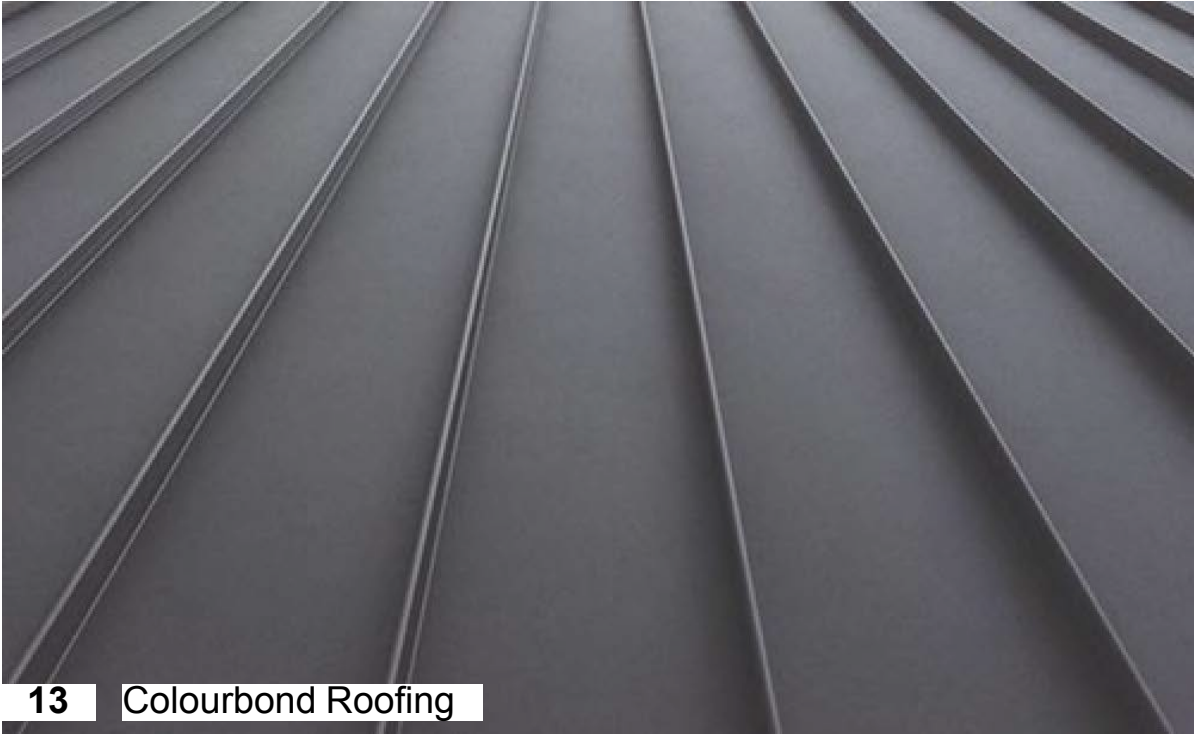

13 Colourbond Roofing

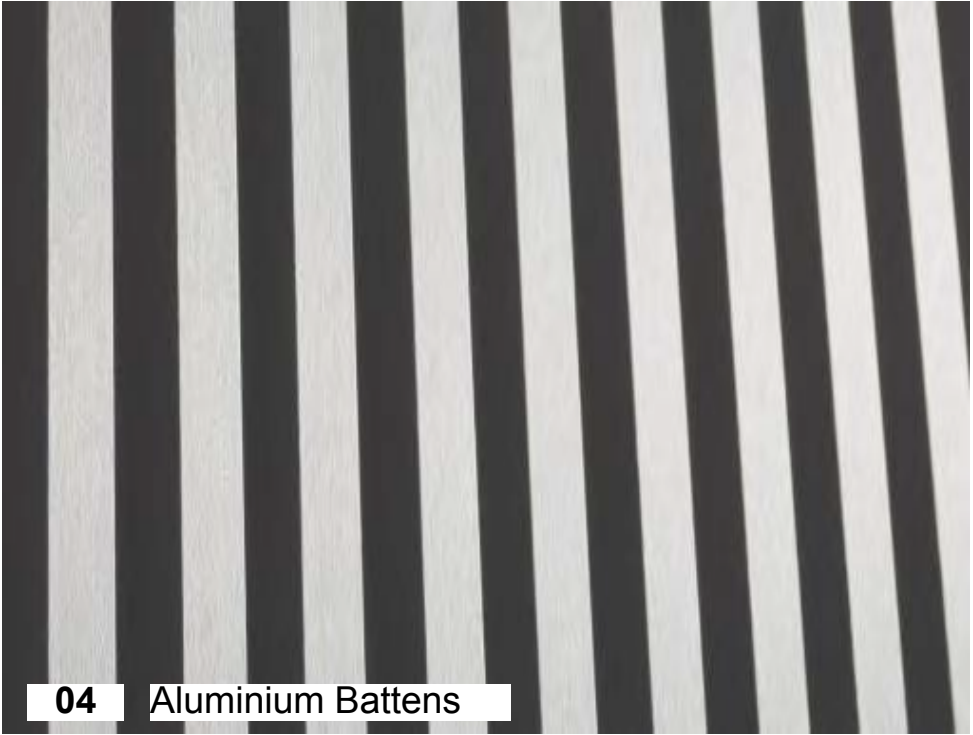

04 Aluminium Battens



01 Brickwork




02 Exposed Off-form Concrete




10 Corten Steel



09 Timber Pergola

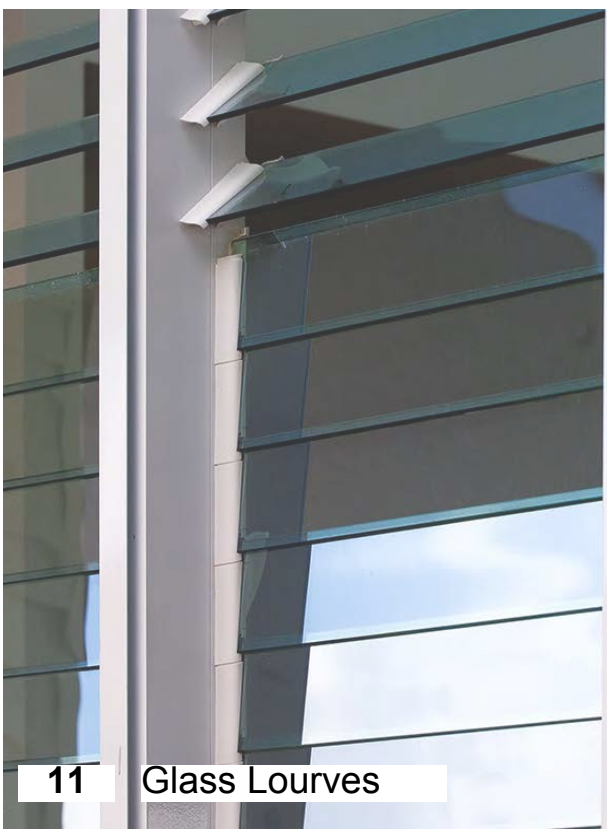


11 Glass Louvers

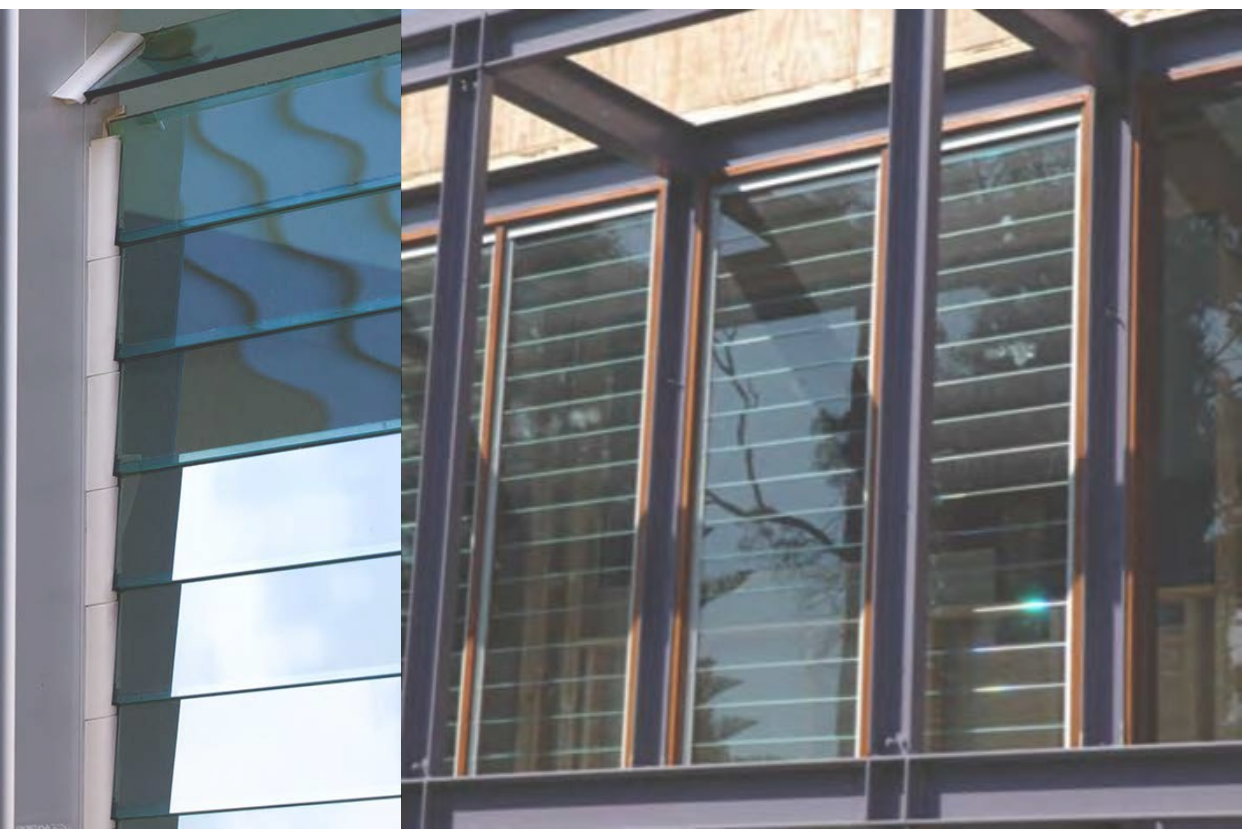

05 Aluminium Cladding



Endicott Crazy Paving

 



View towards site from road at Anthony Drive and Waverley Road intersection




View towards site from footpath at Anthony Drive



View towards site from new Scotchman's Creek trail



View towards site from new Scotchman's Creek trail

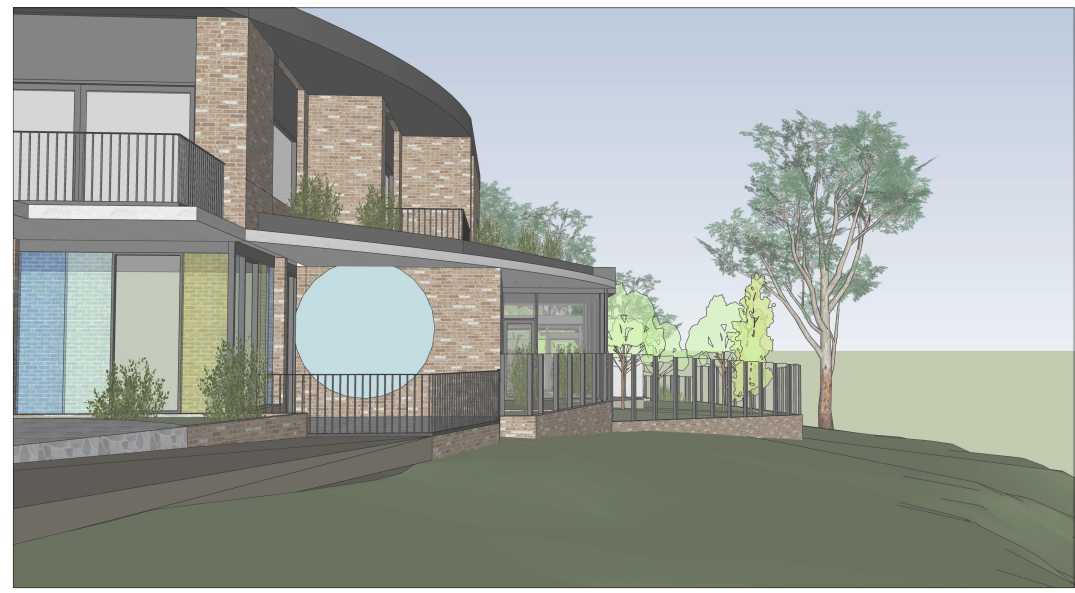

View towards site from new Scotchman's Creek trail



View towards site from new Scotchman's Creek trail



View towards site from road at Waverley Road



Aerial view of North elevation



Aerial view of East elevation



Aerial view of South elevation



Aerial view of West elevation



View towards site from backyard of 1 Anthony Drive



View towards site from backyard of 3 Anthony Drive



View towards site from backyard of 3a Anthony Drive




View towards site from backyard of 5 Anthony Drive



View towards site from backyard of 1/7 Anthony Drive



1 9am on 22 September
Scale: 1:700

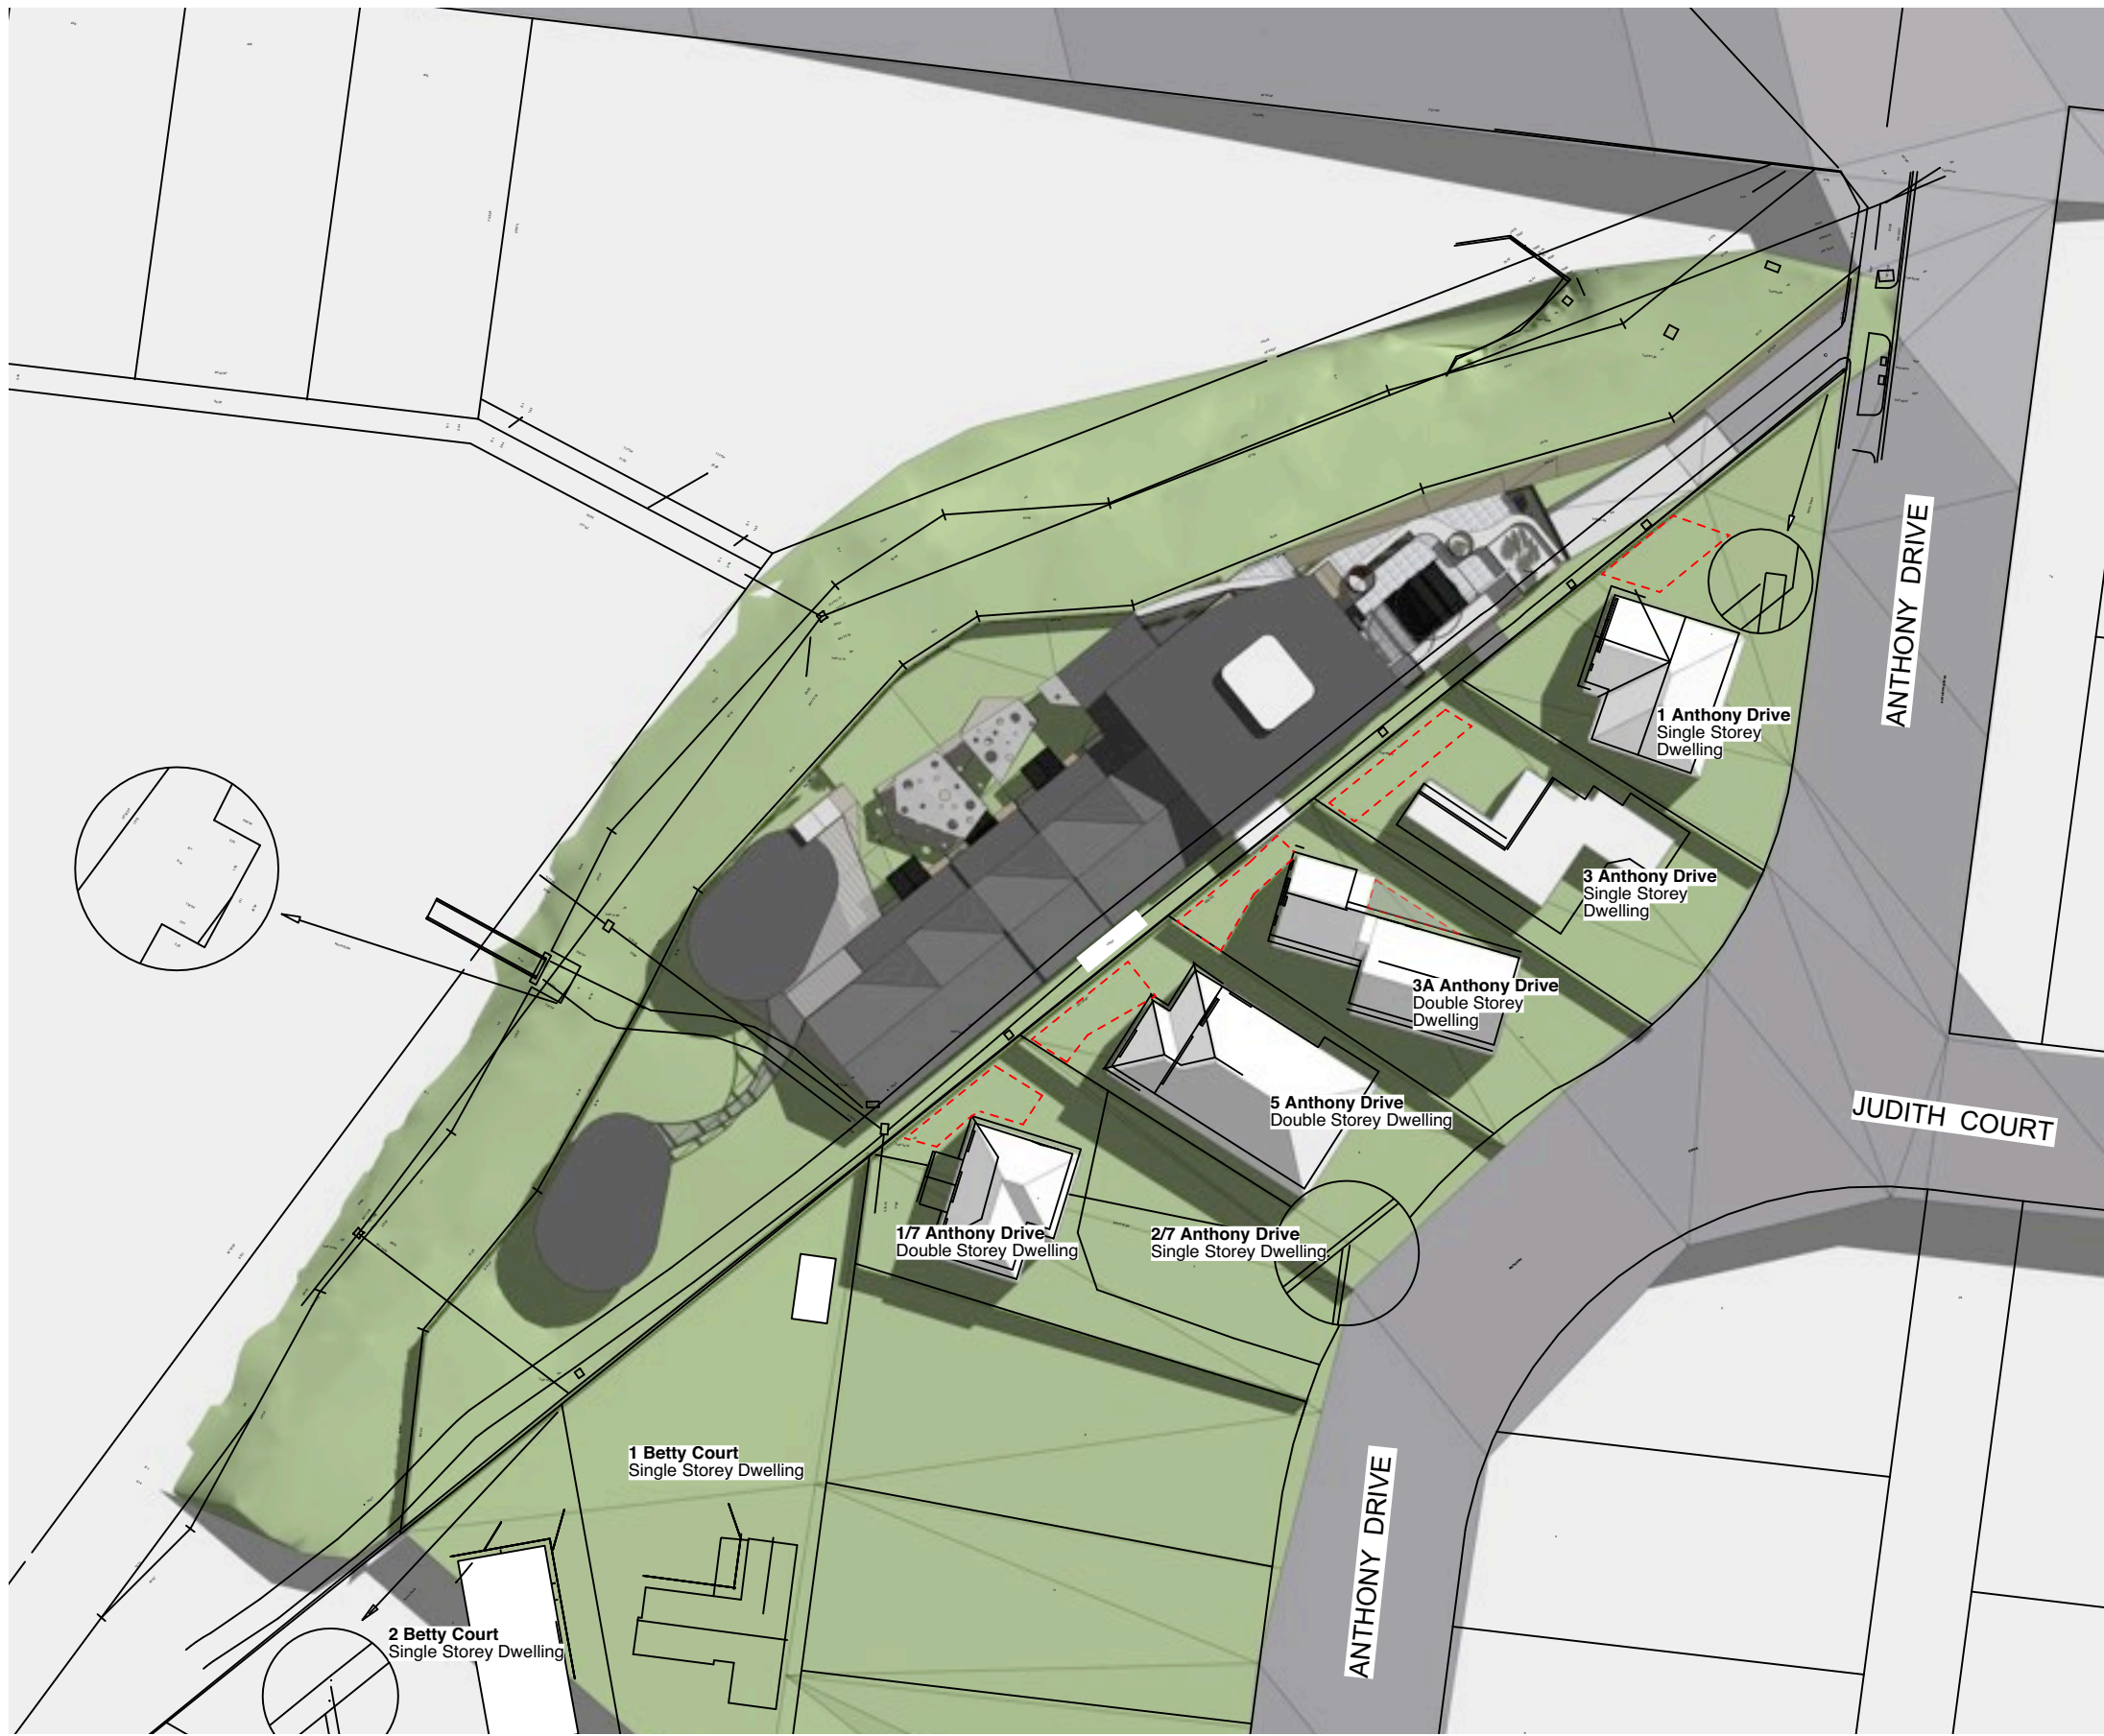

2 10am on 22 September
Scale: 1:700



3 12pm on 22 September
Scale: 1:700




4 3pm on 22 September
Scale: 1:700

- Extent of new shadows falling onto ground (3pm)
- Extent of existing shadows from fencing falling onto ground (3pm)
- 40m² Private Open Space with minimum dimension of 3 metres




Sign Board 2 - Fixed to Fence

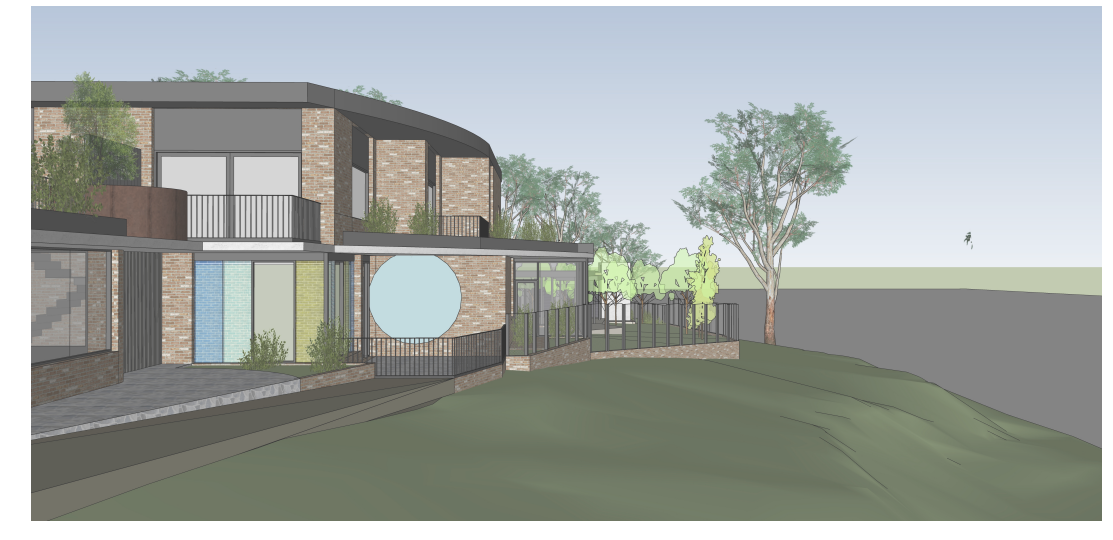


Sign Board 3 - Building Signage


1 Signage - Location Plan
Scale: 1:500

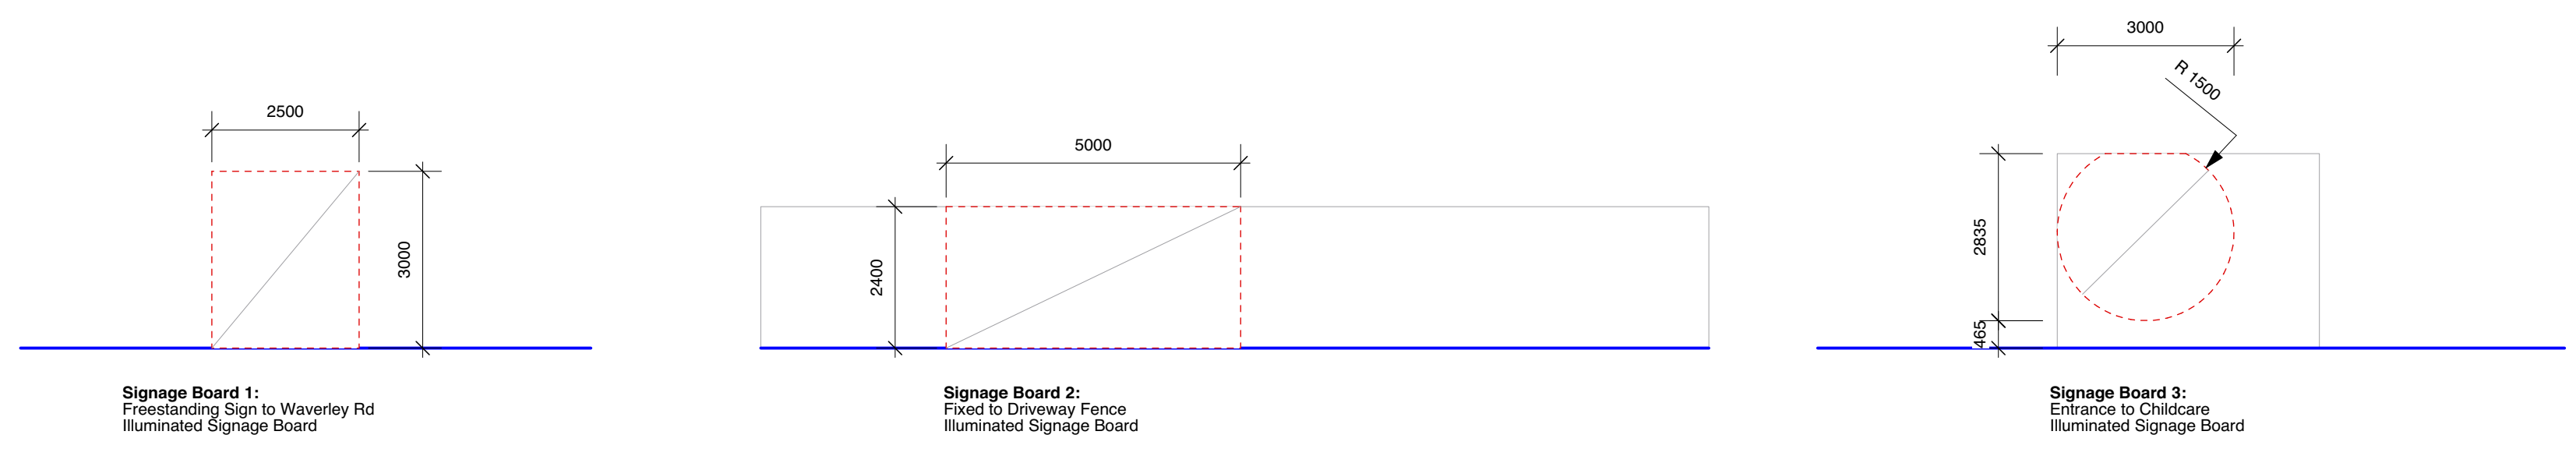

- Legend:**
- Natural Ground Line
 - Title Boundary
 - Line of Approved Permit #TPA 45478
 - Rescode Side Setback Line
 - Viewing Angle. 1.6m eye height 30°

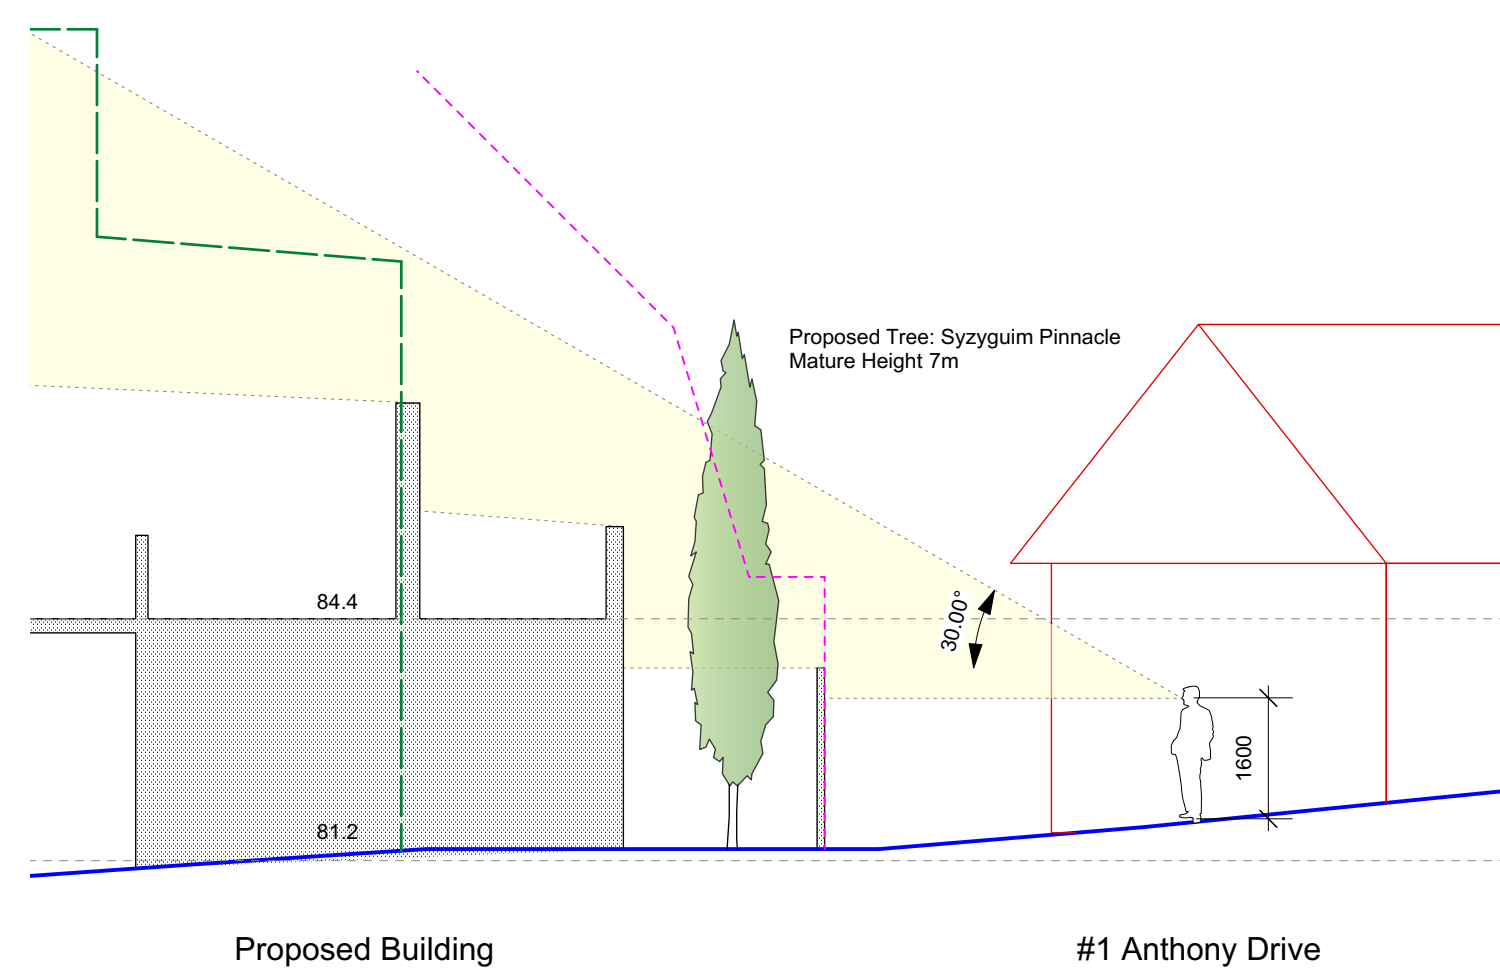


1 Section through #1 Anthony Drive
Scale: 1:100

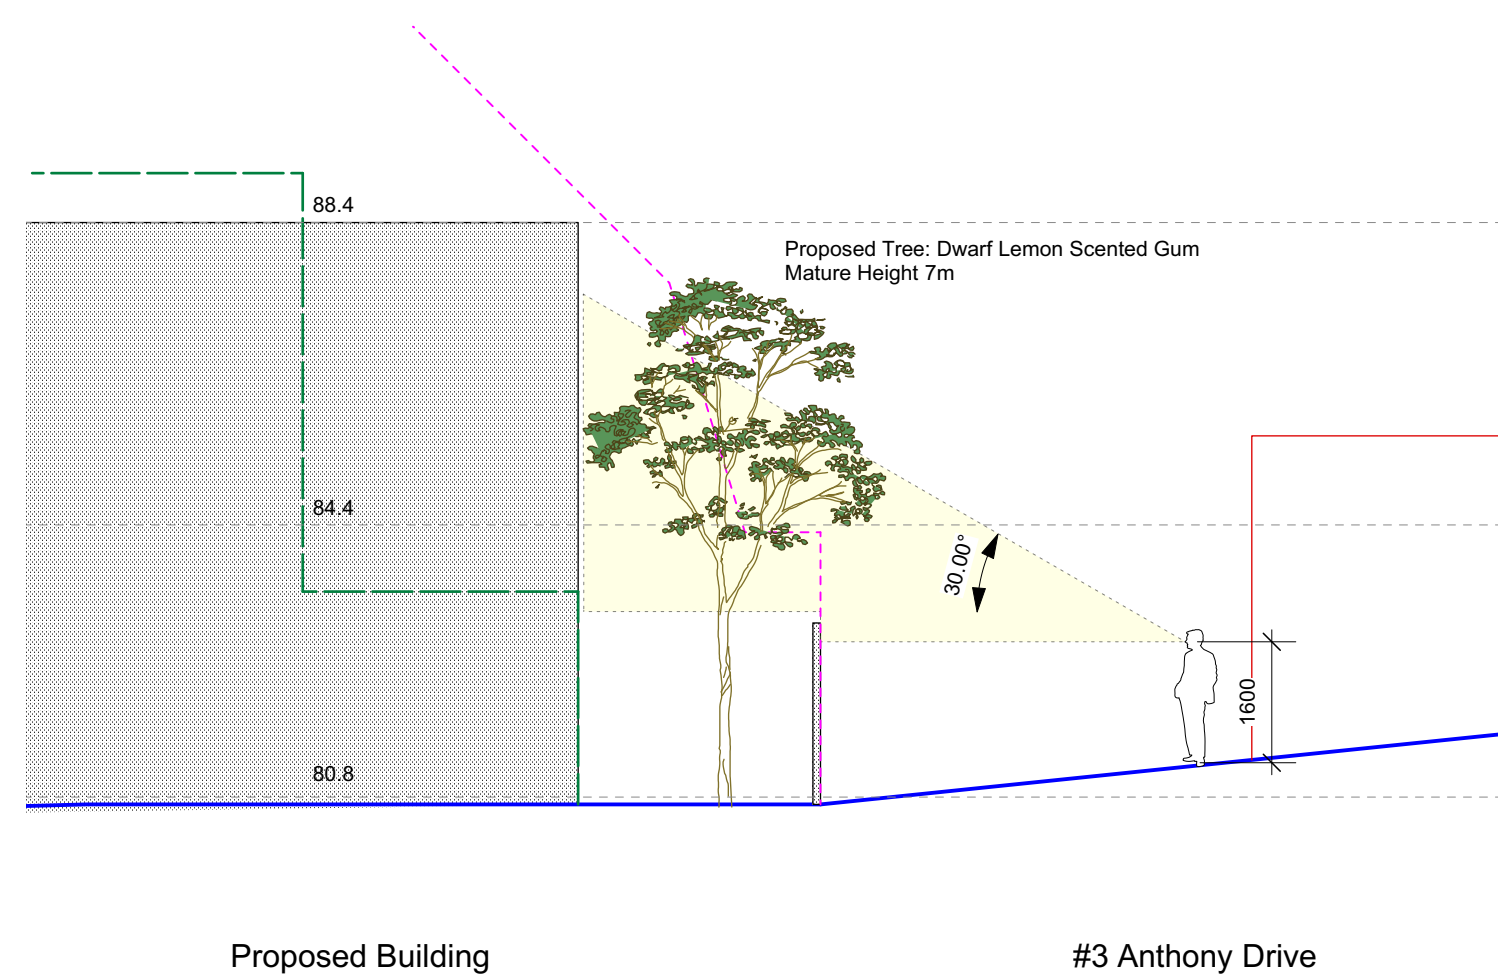

2 Section through #3 Anthony Drive
Scale: 1:100



Location Plan
Scale: 1:1000

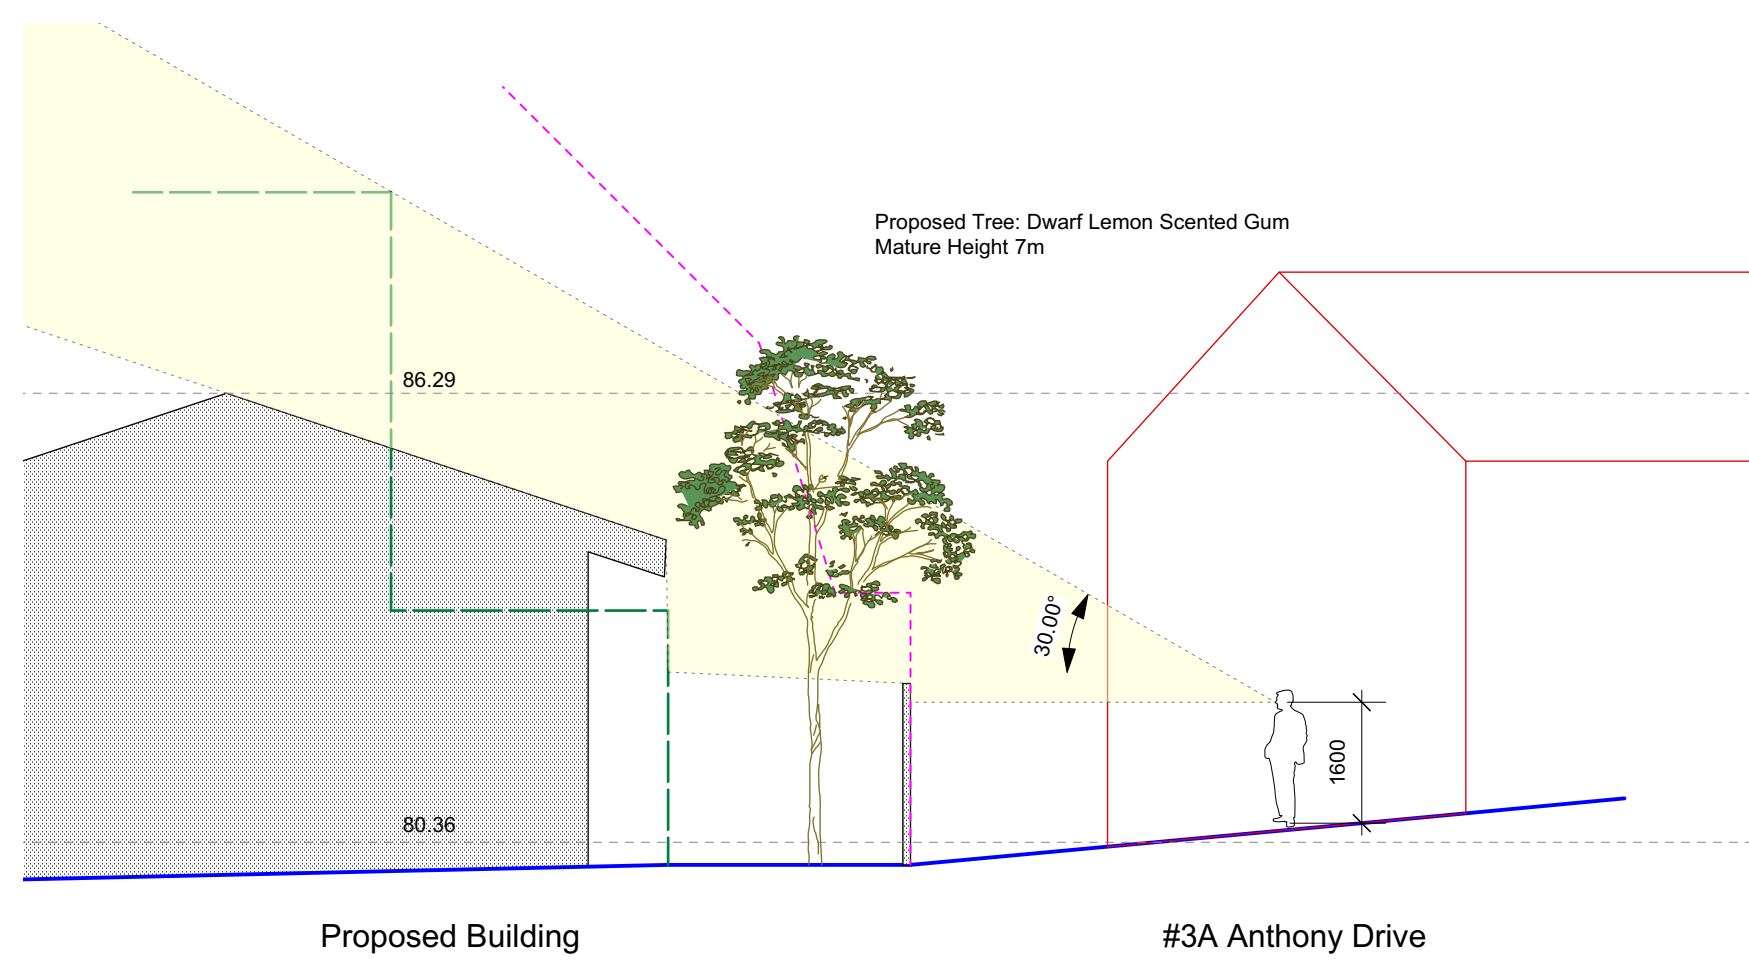

3 Section through #3A Anthony Drive
Scale: 1:100

