

Attachment 1: 501-521 Police Road, Mulgrave

UNIT 1		UNIT 2		UNIT 3		UNIT 4		UNIT 5	
BLOCK SIZE	: 291.96sqm	BLOCK SIZE	: 301.03sqm	BLOCK SIZE	: 293.53sqm	BLOCK SIZE	: 291.94sqm	BLOCK SIZE	: 291.94sqm
SITE COVERAGE	: 58.71%	SITE COVERAGE	: 56.82%	SITE COVERAGE	: 37.50%	SITE COVERAGE	: 59.85%	SITE COVERAGE	: 53.82%
PERMEABILITY	: 28.23%	PERMEABILITY	: 36.14%	PERMEABILITY	: 37.68%	PERMEABILITY	: 34.85%	PERMEABILITY	: 39.54%
P.O.S	: 100.66sqm	P.O.S	: 110.53sqm	P.O.S	: 106.36sqm	P.O.S	: 102.68sqm	P.O.S	: 124.02sqm
S.P.O.S	: 58.64sqm	S.P.O.S	: 62.06sqm	S.P.O.S	: 66.36sqm	S.P.O.S	: 56.01sqm	S.P.O.S	: 72.42sqm
BEDS	: 3	BEDS	: 3	BEDS	: 3	BEDS	: 3	BEDS	: 3
ENSUITE	: 1	ENSUITE	: 1	ENSUITE	: 1	ENSUITE	: 1	ENSUITE	: 1
BATH	: 1	BATH	: 1	BATH	: 1	BATH	: 1	BATH	: 1
PDR/WC	: 1	PDR/WC	: 1	PDR/WC	: 1	PDR/WC	: 1	PDR/WC	: 1
GARAGE	: 1 CAR GARAGE (tandem car space)	GARAGE	: 1 CAR GARAGE (tandem car space)	GARAGE	: 1 CAR GARAGE (tandem car space)	GARAGE	: 1 CAR GARAGE (tandem car space)	GARAGE	: 1 CAR GARAGE (tandem car space)
ADVERTISED COPY									
UNIT 6		UNIT 7		UNIT 8		UNIT 9		UNIT 10	
BLOCK SIZE	: 300.58sqm	BLOCK SIZE	: 301.03sqm	BLOCK SIZE	: 281.07sqm	BLOCK SIZE	: 300.66sqm	BLOCK SIZE	: 286.80sqm
SITE COVERAGE	: 52.40%	SITE COVERAGE	: 56.82%	SITE COVERAGE	: 45.85%	SITE COVERAGE	: 49.44%	SITE COVERAGE	: 48.23%
PERMEABILITY	: 41.19%	PERMEABILITY	: 36.14%	PERMEABILITY	: 45.08%	PERMEABILITY	: 38.32%	PERMEABILITY	: 44.66%
P.O.S	: 123.72sqm	P.O.S	: 104.00sqm	P.O.S	: 137.76sqm	P.O.S	: 130.19sqm	P.O.S	: 124.00sqm
S.P.O.S	: 71.07sqm	S.P.O.S	: 53.75sqm	S.P.O.S	: 77.36sqm	S.P.O.S	: 83.62sqm	S.P.O.S	: 93.30sqm
BEDS	: 3	BEDS	: 3	BEDS	: 4	BEDS	: 4	BEDS	: 4
ENSUITE	: 1	ENSUITE	: 1	ENSUITE	: 2	ENSUITE	: 2	ENSUITE	: 2
BATH	: 1	BATH	: 1	BATH	: 1	BATH	: 1	BATH	: 1
PDR/WC	: 1	PDR/WC	: 1	PDR/WC	: 2	PDR/WC	: 2	PDR/WC	: 3
GARAGE	: 1 CAR GARAGE (tandem car space)	GARAGE	: 1 CAR GARAGE (tandem car space)	GARAGE	: 1 CAR GARAGE (tandem car space)	GARAGE	: 2 CAR GARAGE	GARAGE	: 1 CAR GARAGE (tandem car space)
UNIT 11		UNIT 12		UNIT 13		UNIT 14		UNIT 15	
BLOCK SIZE	: 284.84sqm	BLOCK SIZE	: 293.90sqm	BLOCK SIZE	: 296.35sqm	BLOCK SIZE	: 302.45sqm	BLOCK SIZE	: 301.11sqm
SITE COVERAGE	: 50.22%	SITE COVERAGE	: 40.54%	SITE COVERAGE	: 50.62%	SITE COVERAGE	: 49.03%	SITE COVERAGE	: 50.03%
PERMEABILITY	: 42.70%	PERMEABILITY	: 36.14%	PERMEABILITY	: 40.40%	PERMEABILITY	: 41.94%	PERMEABILITY	: 42.68%
P.O.S	: 130.77sqm	P.O.S	: 122.16sqm	P.O.S	: 122.68sqm	P.O.S	: 125.36sqm	P.O.S	: 126.82sqm
S.P.O.S	: 88.66sqm	S.P.O.S	: 82.04sqm	S.P.O.S	: 82.45sqm	S.P.O.S	: 80.92sqm	S.P.O.S	: 86.70sqm
BEDS	: 4	BEDS	: 4	BEDS	: 4	BEDS	: 4	BEDS	: 4
ENSUITE	: 2	ENSUITE	: 2	ENSUITE	: 2	ENSUITE	: 2	ENSUITE	: 2
BATH	: 1	BATH	: 1	BATH	: 1	BATH	: 1	BATH	: 1
PDR/WC	: 2	PDR/WC	: 2	PDR/WC	: 2	PDR/WC	: 2	PDR/WC	: 2
GARAGE	: 1 CAR GARAGE (tandem car space)	GARAGE	: 2 CAR GARAGE	GARAGE	: 2 CAR GARAGE	GARAGE	: 2 CAR GARAGE	GARAGE	: 2 CAR GARAGE
UNIT 16		UNIT 17		UNIT 18		UNIT 19		UNIT 20	
BLOCK SIZE	: 301.11sqm	BLOCK SIZE	: 304.60sqm	BLOCK SIZE	: 319.69sqm	BLOCK SIZE	: 303.88sqm	BLOCK SIZE	: 302.44sqm
SITE COVERAGE	: 42.70%	SITE COVERAGE	: 49.74%	SITE COVERAGE	: 48.65%	SITE COVERAGE	: 47.58%	SITE COVERAGE	: 47.81%
PERMEABILITY	: 28.23%	PERMEABILITY	: 42.96%	PERMEABILITY	: 43.32%	PERMEABILITY	: 40.22%	PERMEABILITY	: 46.00%
P.O.S	: 126.40sqm	P.O.S	: 129.88sqm	P.O.S	: 141.33sqm	P.O.S	: 107.38sqm	P.O.S	: 139.25sqm
S.P.O.S	: 86.17sqm	S.P.O.S	: 87.80sqm	S.P.O.S	: 79.54sqm	S.P.O.S	: 96.36sqm	S.P.O.S	: 80.62sqm
BEDS	: 4	BEDS	: 4	BEDS	: 4	BEDS	: 4	BEDS	: 4
ENSUITE	: 2	ENSUITE	: 2	ENSUITE	: 2	ENSUITE	: 2	ENSUITE	: 2
BATH	: 1	BATH	: 1	BATH	: 1	BATH	: 1	BATH	: 1
PDR/WC	: 2	PDR/WC	: 2	PDR/WC	: 2	PDR/WC	: 2	PDR/WC	: 2
GARAGE	: 2 CAR GARAGE	GARAGE	: 2 CAR GARAGE	GARAGE	: 2 CAR GARAGE	GARAGE	: 2 CAR GARAGE	GARAGE	: 2 CAR GARAGE

UNIT 21			UNIT 22			UNIT 23			UNIT 24			UNIT 25			
BLOCK SIZE	:	298.00sqm	BLOCK SIZE	:	300.29sqm	BLOCK SIZE	:	292.42sqm	BLOCK SIZE	:	296.21sqm	BLOCK SIZE	:	207.98sqm	
SITE COVERAGE	:	47.58%	SITE COVERAGE	:	49.33%	SITE COVERAGE	:	53.26%	SITE COVERAGE	:	48.50%	SITE COVERAGE	:	51.58%	
PERMEABILITY	:	44.91%	PERMEABILITY	:	41.74%	PERMEABILITY	:	38.09%	PERMEABILITY	:	44.84%	PERMEABILITY	:	38.15%	
P.O.S	:	138.22sqm	P.O.S	:	128.13sqm	P.O.S	:	107.73sqm	P.O.S	:	95.51sqm	P.O.S	:	78.90sqm	
S.P.O.S	:	79.40sqm	S.P.O.S	:	97.51sqm	S.P.O.S	:	64.95sqm	S.P.O.S	:	69.41sqm	S.P.O.S	:	68.50sqm	
BEDS	:	4	BEDS	:	4	BEDS	:	4	BEDS	:	4	BEDS	:	4	
ENSUITE	:	2	ENSUITE	:	2	ENSUITE	:	2	ENSUITE	:	2	ENSUITE	:	1	
BATH	:	1	BATH	:	1	BATH	:	1	BATH	:	1	BATH	:	1	
PDR/WC	:	2	PDR/WC	:	2	PDR/WC	:	2	PDR/WC	:	1	PDR/WC	:	2	
GARAGE	:	2 CAR GARAGE	GARAGE	:	2 CAR GARAGE	GARAGE	:	2 CAR GARAGE	GARAGE	:	2 CAR GARAGE	GARAGE	:	1 CAR GARAGE (tandem car space)	
UNIT 26			UNIT 27			UNIT 28			UNIT 29			UNIT 30			
BLOCK SIZE	:	208.47sqm	BLOCK SIZE	:	209.03sqm	BLOCK SIZE	:	209.45sqm	BLOCK SIZE	:	209.44sqm	BLOCK SIZE	:	211.36sqm	
SITE COVERAGE	:	51.46%	SITE COVERAGE	:	51.32%	SITE COVERAGE	:	51.22%	SITE COVERAGE	:	51.22%	SITE COVERAGE	:	50.76%	
PERMEABILITY	:	37.76%	PERMEABILITY	:	38.46%	PERMEABILITY	:	38.04%	PERMEABILITY	:	38.59%	PERMEABILITY	:	39.05%	
P.O.S	:	79.23sqm	P.O.S	:	79.31sqm	P.O.S	:	78.80sqm	P.O.S	:	80.18sqm	P.O.S	:	82.05sqm	
S.P.O.S	:	67.81sqm	S.P.O.S	:	68.84sqm	S.P.O.S	:	68.17sqm	S.P.O.S	:	70.02sqm	S.P.O.S	:	72.13sqm	
BEDS	:	4	BEDS	:	4	BEDS	:	4	BEDS	:	4	BEDS	:	4	
ENSUITE	:	1	ENSUITE	:	1	ENSUITE	:	1	ENSUITE	:	1	ENSUITE	:	1	
BATH	:	1	BATH	:	1	BATH	:	1	BATH	:	1	BATH	:	1	
PDR/WC	:	2	PDR/WC	:	2	PDR/WC	:	2	PDR/WC	:	2	PDR/WC	:	2	
GARAGE	:	1 CAR GARAGE (tandem car space)	GARAGE	:	1 CAR GARAGE (tandem car space)	GARAGE	:	1 CAR GARAGE (tandem car space)	GARAGE	:	1 CAR GARAGE (tandem car space)	GARAGE	:	1 CAR GARAGE (tandem car space)	
UNIT 31			UNIT 32			UNIT 33			UNIT 34			UNIT 35			
BLOCK SIZE	:	212.44sqm	BLOCK SIZE	:	213.06sqm	BLOCK SIZE	:	213.42sqm	BLOCK SIZE	:	213.88sqm	BLOCK SIZE	:	214.28sqm	
SITE COVERAGE	:	50.50%	SITE COVERAGE	:	50.35%	SITE COVERAGE	:	50.27%	SITE COVERAGE	:	50.16%	SITE COVERAGE	:	50.07%	
PERMEABILITY	:	39.92%	PERMEABILITY	:	39.58%	PERMEABILITY	:	40.20%	PERMEABILITY	:	39.81%	PERMEABILITY	:	40.46%	
P.O.S	:	84.38sqm	P.O.S	:	83.89sqm	P.O.S	:	85.36sqm	P.O.S	:	84.75sqm	P.O.S	:	86.28sqm	
S.P.O.S	:	75.00sqm	S.P.O.S	:	74.39sqm	S.P.O.S	:	75.98sqm	S.P.O.S	:	75.25sqm	S.P.O.S	:	76.83sqm	
BEDS	:	4	BEDS	:	4	BEDS	:	4	BEDS	:	4	BEDS	:	4	
ENSUITE	:	1	ENSUITE	:	1	ENSUITE	:	1	ENSUITE	:	1	ENSUITE	:	1	
BATH	:	1	BATH	:	1	BATH	:	1	BATH	:	1	BATH	:	1	
PDR/WC	:	2	PDR/WC	:	2	PDR/WC	:	2	PDR/WC	:	2	PDR/WC	:	2	
GARAGE	:	1 CAR GARAGE (tandem car space)	GARAGE	:	1 CAR GARAGE (tandem car space)	GARAGE	:	1 CAR GARAGE (tandem car space)	GARAGE	:	1 CAR GARAGE (tandem car space)	GARAGE	:	1 CAR GARAGE (tandem car space)	
UNIT 36			UNIT 37			UNIT 38			UNIT 39			UNIT 40			
BLOCK SIZE	:	214.75sqm	BLOCK SIZE	:	215.14sqm	BLOCK SIZE	:	215.57sqm	BLOCK SIZE	:	299.67sqm	BLOCK SIZE	:	291.94sqm	
SITE COVERAGE	:	49.96%	SITE COVERAGE	:	49.86%	SITE COVERAGE	:	49.77%	SITE COVERAGE	:	48.31%	SITE COVERAGE	:	47.92%	
PERMEABILITY	:	40.06%	PERMEABILITY	:	40.43%	PERMEABILITY	:	40.55%	PERMEABILITY	:	43.59%	PERMEABILITY	:	43.63%	
P.O.S	:	85.53sqm	P.O.S	:	86.50sqm	P.O.S	:	87.26sqm	P.O.S	:	114.95sqm	P.O.S	:	120.81sqm	
S.P.O.S	:	76.10sqm	S.P.O.S	:	76.46sqm	S.P.O.S	:	75.53sqm	S.P.O.S	:	71.40sqm	S.P.O.S	:	70.86sqm	
BEDS	:	4	BEDS	:	4	BEDS	:	4	BEDS	:	4	BEDS	:	4	
ENSUITE	:	1	ENSUITE	:	1	ENSUITE	:	1	ENSUITE	:	2	ENSUITE	:	2	
BATH	:	1	BATH	:	1	BATH	:	1	BATH	:	1	BATH	:	1	
PDR/WC	:	2	PDR/WC	:	2	PDR/WC	:	2	PDR/WC	:	2	PDR/WC	:	2	
GARAGE	:	1 CAR GARAGE (tandem car space)	GARAGE	:	1 CAR GARAGE (tandem car space)	GARAGE	:	1 CAR GARAGE (tandem car space)	GARAGE	:	2 CAR GARAGE	GARAGE	:	2 CAR GARAGE	
UNIT 41															
BLOCK SIZE	:	268.73sqm	BEDS	:	4									SITE AREA :	13,239.50sqm
SITE COVERAGE	:	55.07%	ENSUITE	:	2									SITE COVERAGE :	5610.45sqm 42.38%
PERMEABILITY	:	36.00%	BATH	:	1									PERMEABILITY :	4743.92sqm 38.83%
P.O.S	:	93.36sqm	PDR/WC	:	2									GARDEN AREA :	4633.83sqm 35.00%
S.P.O.S	:	60.16sqm	GARAGE	:	2 CAR GARAGE										






FRONT FACADE

scale : 1:100

ADVERTISED COPY - CITY OF MONASH
This copied document is made available for the sole purpose of
enabling its consideration and review as part of a planning
process under the Planning and Environment Act.
The document must not be used for any purpose which may
breach copyright.

UNIT 1	
GROUND FLOOR	: 142.60sqm, 15.35sq
PORCH	: 3.00sqm, 0.32sq
GARAGE	: 25.81sqm, 2.78sq

SINGLE STOREY DWELLING	
BEDS	: 3
ENSUITE	: 1
BATH	: 1
PDR/WC	: 1
GARAGE	: 1 CAR GARAGE

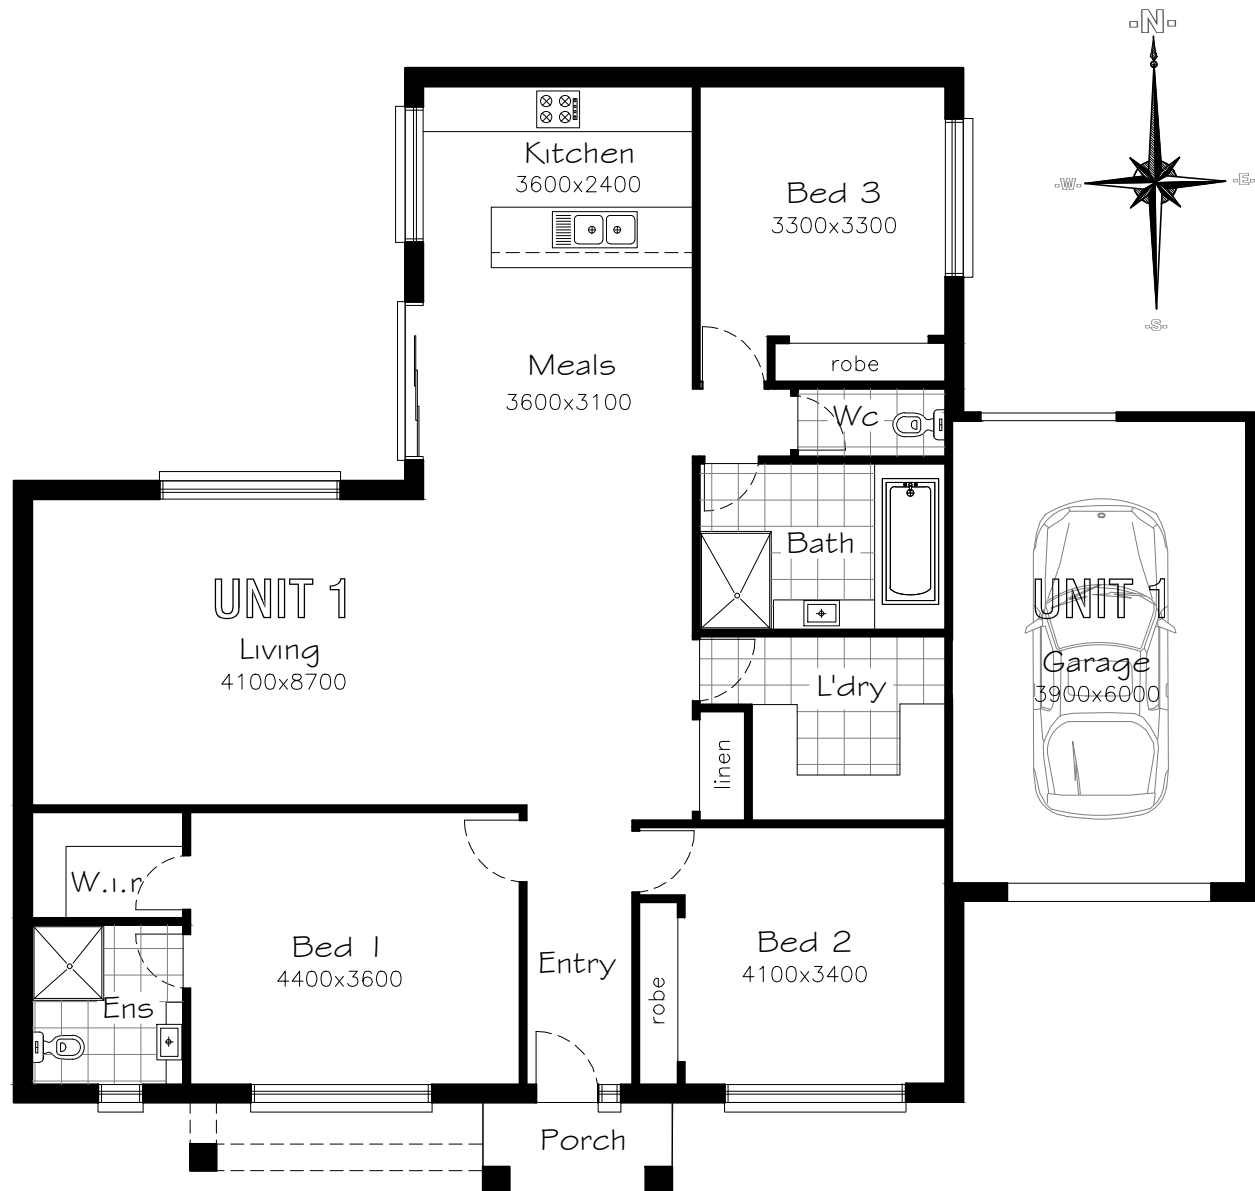

GROUND FLOOR PLAN

scale : 1:100



UNIT 1

MUNICIPALITY:-
MONASH CITY COUNCIL

TP01

Blueprint

Unit 25,
1866 Princes Highway
Clayton VIC 3168
(03) 9558 6461
@shared@blueprint-design.com.au

© 2019 COPYRIGHT WARNING
THESE PLANS ARE THE EXCLUSIVE PROPERTY OF BLUEPRINT BUILDING DESIGNERS & CONSULTANTS PTY. LTD. AND ARE SUBJECT TO THE COPYRIGHT LAWS OF AUSTRALIA. THE UNAUTHORISED USE, BUILDING, COPYING OR ADAPTATION OF IDEAS CONTAINED IN THESE PLANS IS AN INFRINGEMENT OF COPYRIGHT AND OFFENDERS WILL BE PROSECUTED TO THE FULL LIMITS OF THE LAW. BLUEPRINT ARCHITECTURAL DESIGN CONSULTANTS PTY. LTD. DOES NOT GRANT THE CLIENT, BUILDER, SUB-CONTRACTOR(S) ETC. THE LICENSE TO BUILD THESE PLANS WITHOUT WRITTEN PERMISSION.

www.blueprint-design.com.au

PROJECT:
PROPOSED MULTI-UNIT DEVELOPMENT

AT: No. 501-521,
POLICE ROAD,
MULGRAVE

REGISTRATION No.-	DP-AD21223
DATE: OCT. 2018	SCALE: 1:100
SHEET: 1 OF 41	REFERENCE NO: 18-040
DRAWN: M.A.	


GROUND FLOOR : 142.60sqm, 15.35sq
PORCH : 3.00sqm, 0.32sq
GARAGE : 25.45sqm, 2.74sq

BEDS	:	3	
ENSUITE	:	1	
BATH	:	1	
PDR/WC	:	1	
GARAGE	:	1	CAR GARAGE




scale : 1:100

This copied document is made available for the sole purpose of enabling its consideration and review as part of a planning process under the Planning and Environment Act. The document must not be used for any purpose which may breach copyright.

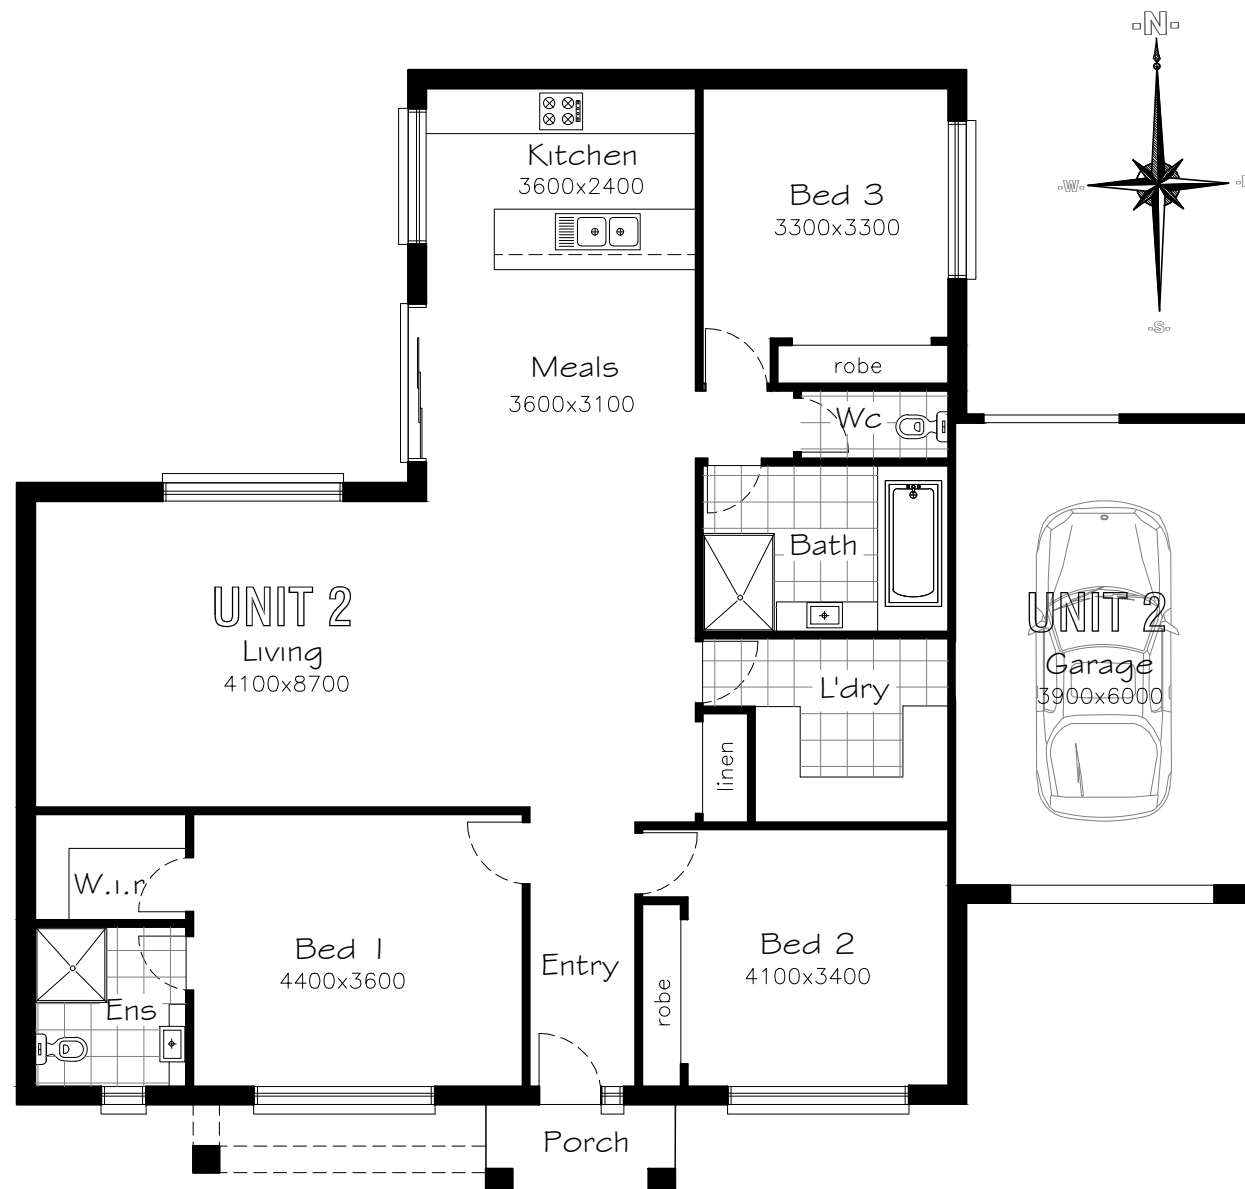


scale : 1:100

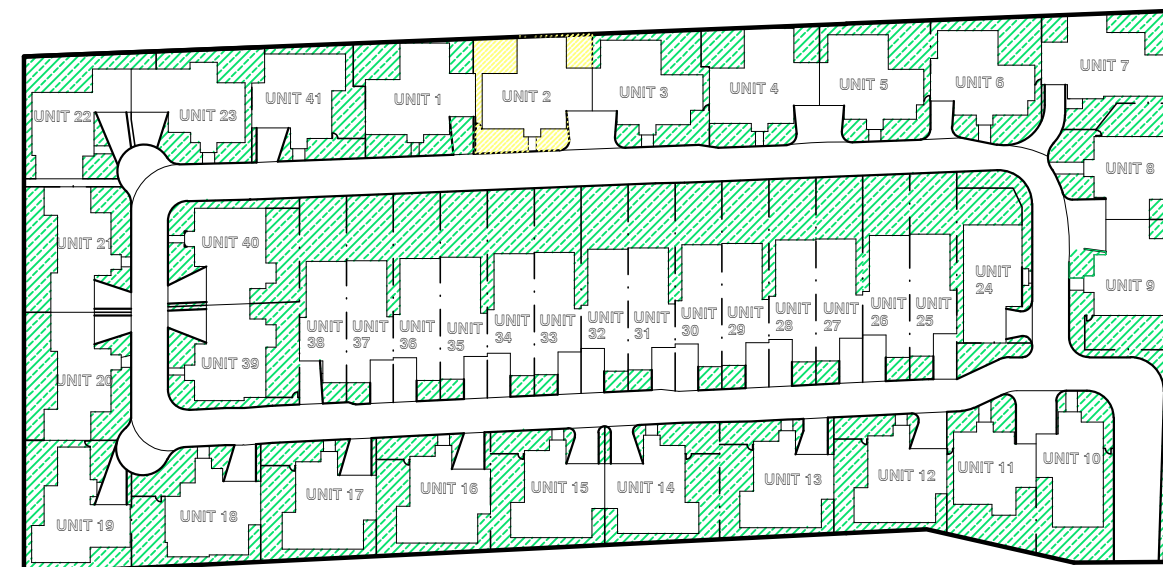

UNIT 2

MUNICIPALITY:—
**MONASH
CITY
COUNCIL**

TP01

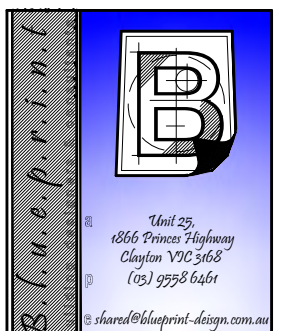

© 2019 COPYRIGHT WARNING

THESE PLANS ARE THE EXCLUSIVE PROPERTY OF BLUEPRINT BUILDING DESIGNERS & CONSULTANTS PTY. LTD. AND ARE SUBJECT TO THE COPYRIGHT LAWS OF AUSTRALIA. THE UNAUTHORISED USE, BUILDING, COPYING OR ADAPTATION OF IDEAS CONTAINED IN THESE PLANS IS AN INFRINGEMENT OF COPYRIGHT AND OFFENDERS WILL BE PROSECUTED TO THE FULL LIMITS OF THE LAW. BLUEPRINT ARCHITECTURAL DESIGN CONSULTANTS PTY. LTD. DOES NOT GRANT THE CLIENT, BUILDER, SUB-CONTRACTOR(S) ETC. THE LICENSE TO BUILD THESE PLANS WITHOUT WRITTEN PERMISSION.

www.blueprint-design.com.au

PROJECT:
PROPOSED MULTI-UNIT
DEVELOPMENT

AT: No. 501-521,
POLICE ROAD,
MULGRAVE

REGISTRATION No.- DP-AD21223

DATE: OCT. 2018	SCALE: 1:100
-----------------	--------------

SHEET: 2 OF 41	REFERENCE NO:
----------------	---------------


DRAWN: M.A. 18-040

UNIT 3

GROUND FLOOR : 135.00sqm, 14.53sq
PORCH : 3.75sqm, 0.40sq
GARAGE : 23.96sqm, 2.58sq

SINGLE STOREY DWELLING


BEDS : 3
ENSUITE : 1
BATH : 1
PDR/WC : 1
GARAGE : 1 CAR GARAGE

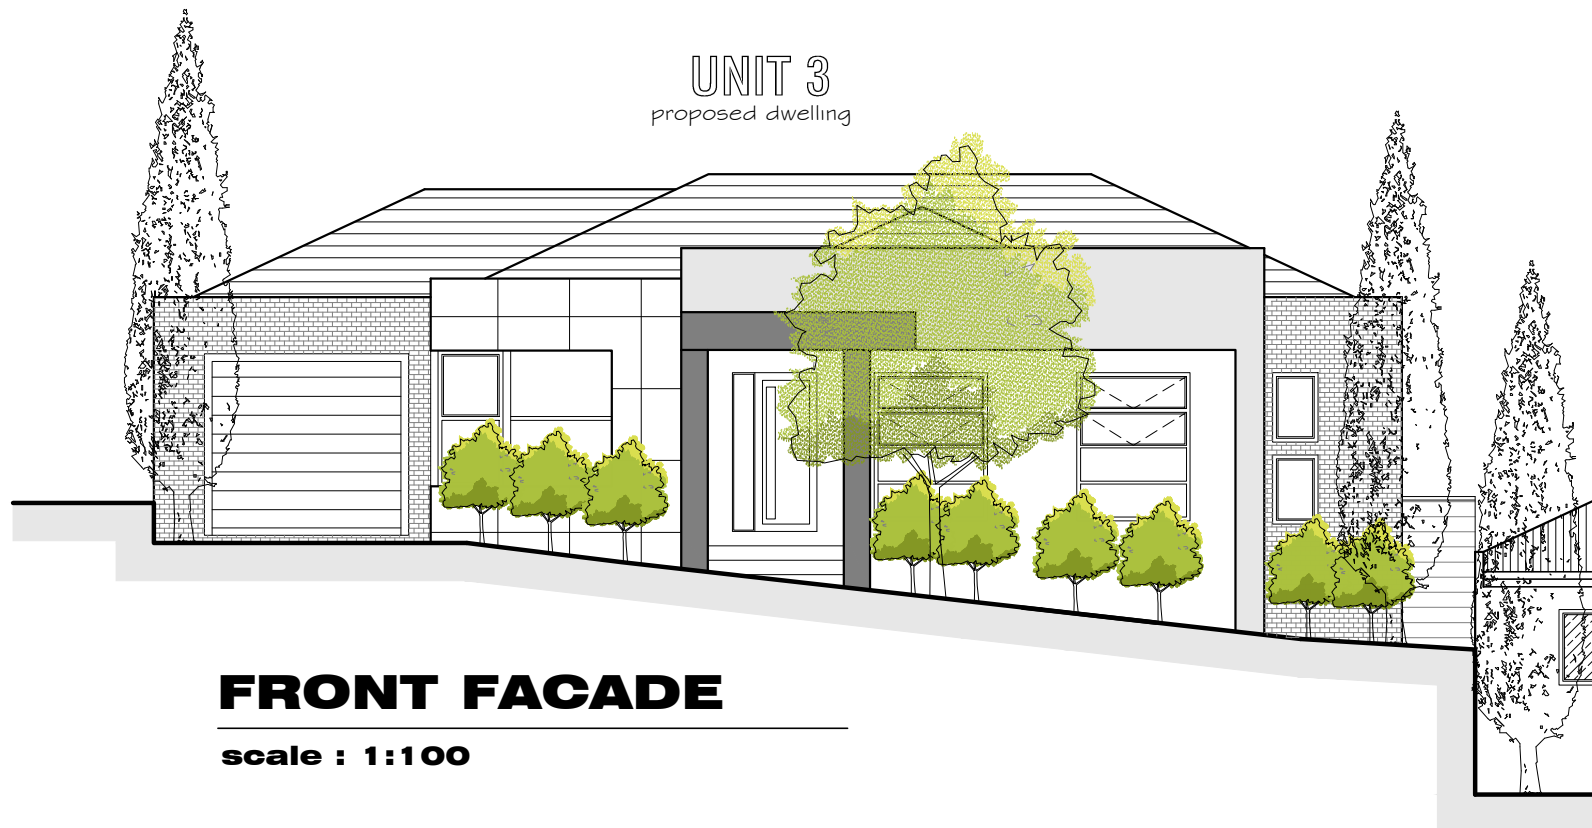

FRONT FACADE

scale : 1:100

ADVERTISED COPY - CITY OF MONASH
This copied document is made available for the sole purpose of
enabling its consideration and review as part of a planning
process under the Planning and Environment Act.
The document must not be used for any purpose which may
breach copyright.

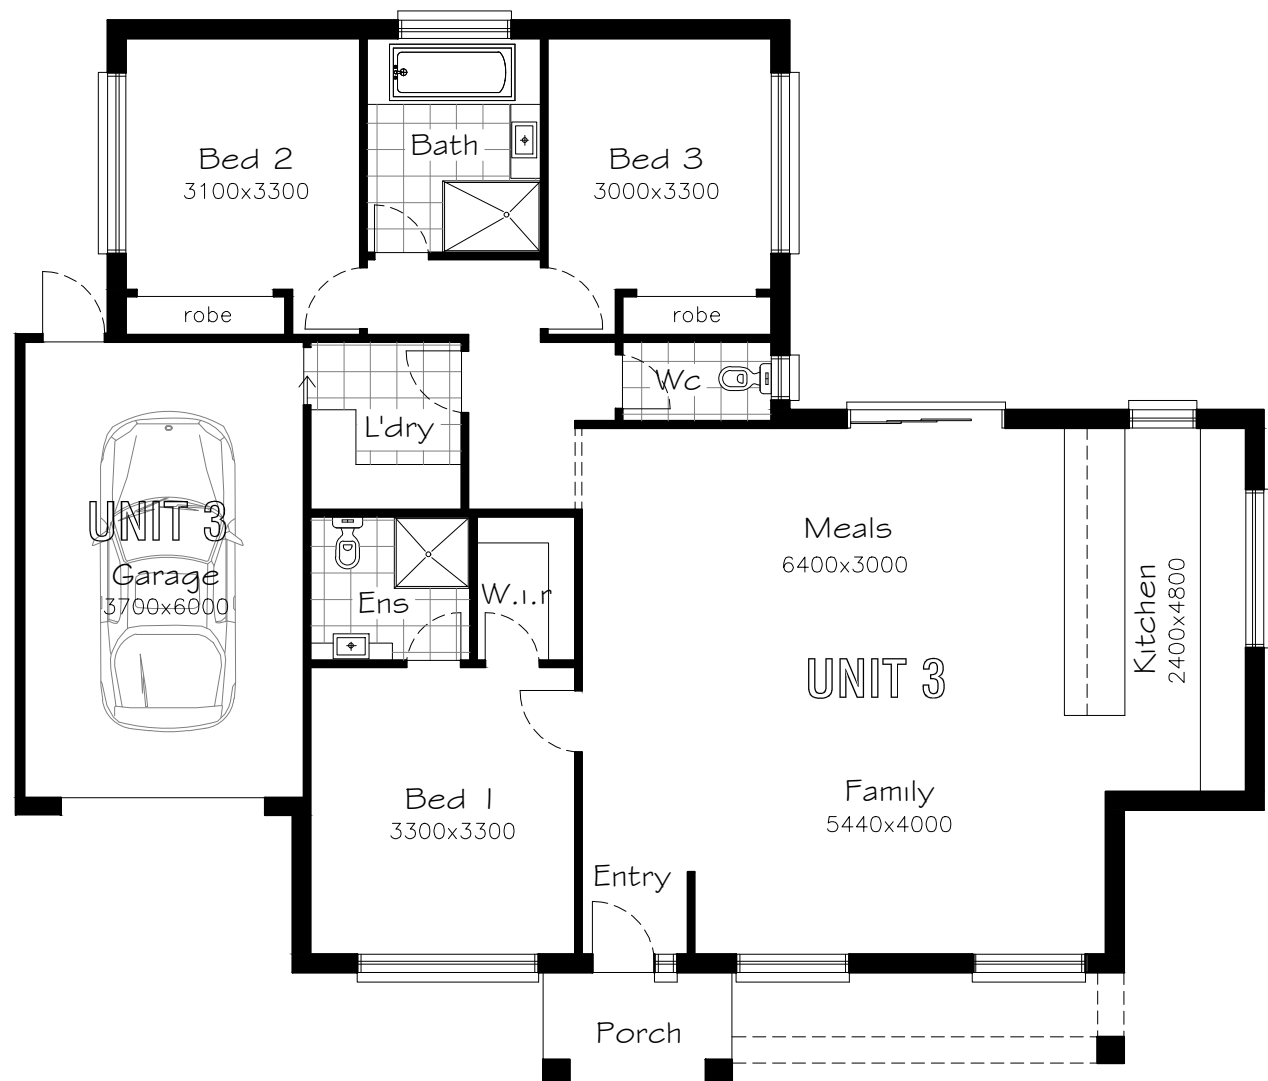

GROUND FLOOR PLAN


scale : 1:100



UNIT 3

MUNICIPALITY:-
**MONASH
CITY
COUNCIL**

TP01

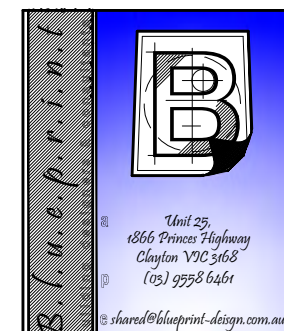

© 2019 COPYRIGHT WARNING
THESE PLANS ARE THE EXCLUSIVE PROPERTY OF
BLUEPRINT BUILDING DESIGNERS & CONSULTANTS
PTY. LTD. AND ARE SUBJECT TO THE COPYRIGHT
LAWS OF AUSTRALIA. THE UNAUTHORISED USE,
BUILDING, COPYING OR ADAPTATION OF IDEAS
CONTAINED IN THESE PLANS IS AN INFRINGEMENT
OF COPYRIGHT AND OFFENDERS WILL BE
PROSECUTED TO THE FULL LIMITS OF THE LAW.
BLUEPRINT ARCHITECTURAL DESIGN CONSULTANTS
PTY. LTD. DOES NOT GRANT THE CLIENT, BUILDER,
SUB-CONTRACTOR(S) ETC. THE LICENSE TO BUILD
THESE PLANS WITHOUT WRITTEN PERMISSION.

www.blueprint-design.com.au

PROJECT:
PROPOSED MULTI-UNIT
DEVELOPMENT

AT: No. 501-521,
POLICE ROAD,
MULGRAVE

REGISTRATION No.- DP-AD21223

DATE: OCT. 2018 SCALE: 1:100

SHEET: 3 OF 4 | REFERENCE NO:

DRAWN: M.A. 18-040

GROUND FLOOR : 146.27sqm, 15.74sq
PORCH : 3.00sqm, 0.32sq
GARAGE : 25.45sqm, 2.74sq

BEDS	:	3	
ENSUITE	:	1	
BATH	:	1	
PDR/WC	:	1	
GARAGE	:	1	CAR GARAGE



ADVERTISED COPY - CITY OF MONASH
This copied document is made available for the sole purpose of
enabling its consideration and review as part of a planning
process under the Planning and Environment Act.
The document must not be used for any purpose which may
breach copyright.



scale : 1:100



UNIT 4

MUNICIPALITY:—
**MONASH
CITY
COUNCIL**

TP01



© 2019 COPYRIGHT WARNING

THESE PLANS ARE THE EXCLUSIVE PROPERTY OF BLUEPRINT BUILDING DESIGNERS & CONSULTANTS PTY. LTD. AND ARE SUBJECT TO THE COPYRIGHT LAWS OF AUSTRALIA. THE UNAUTHORISED USE, BUILDING, COPYING OR ADAPTATION OF IDEAS CONTAINED IN THESE PLANS IS AN INFRINGEMENT OF COPYRIGHT AND OFFENDERS WILL BE PROSECUTED TO THE FULL LIMITS OF THE LAW. BLUEPRINT ARCHITECTURAL DESIGN CONSULTANTS PTY. LTD. DOES NOT GRANT THE CLIENT, BUILDER, SUB-CONTRACTOR(S) ETC. THE LICENSE TO BUILD THESE PLANS WITHOUT WRITTEN PERMISSION.

www.blueprint-design.com.au

PROJECT:
PROPOSED MULTI-UNIT
DEVELOPMENT

AT: No. 501-521,
POLICE ROAD,
MULGRAVE

REGISTRATION No.- DP-AD21223

DATE: OCT. 2018	SCALE: 1:100
-----------------	--------------

SHEET: 4 OF 4	REFERENCE NO:
---------------	---------------


DRAWN: M A

UNIT 5

GROUND FLOOR : 129.38sqm, 13.93sq
PORCH : 3.75sqm, 0.40sq
GARAGE : 24.00sqm, 2.58sq

SINGLE STOREY DWELLING

BEDS : 3
ENSUITE : 1
BATH : 1
PDR/WC : 1
GARAGE : 1 CAR GARAGE

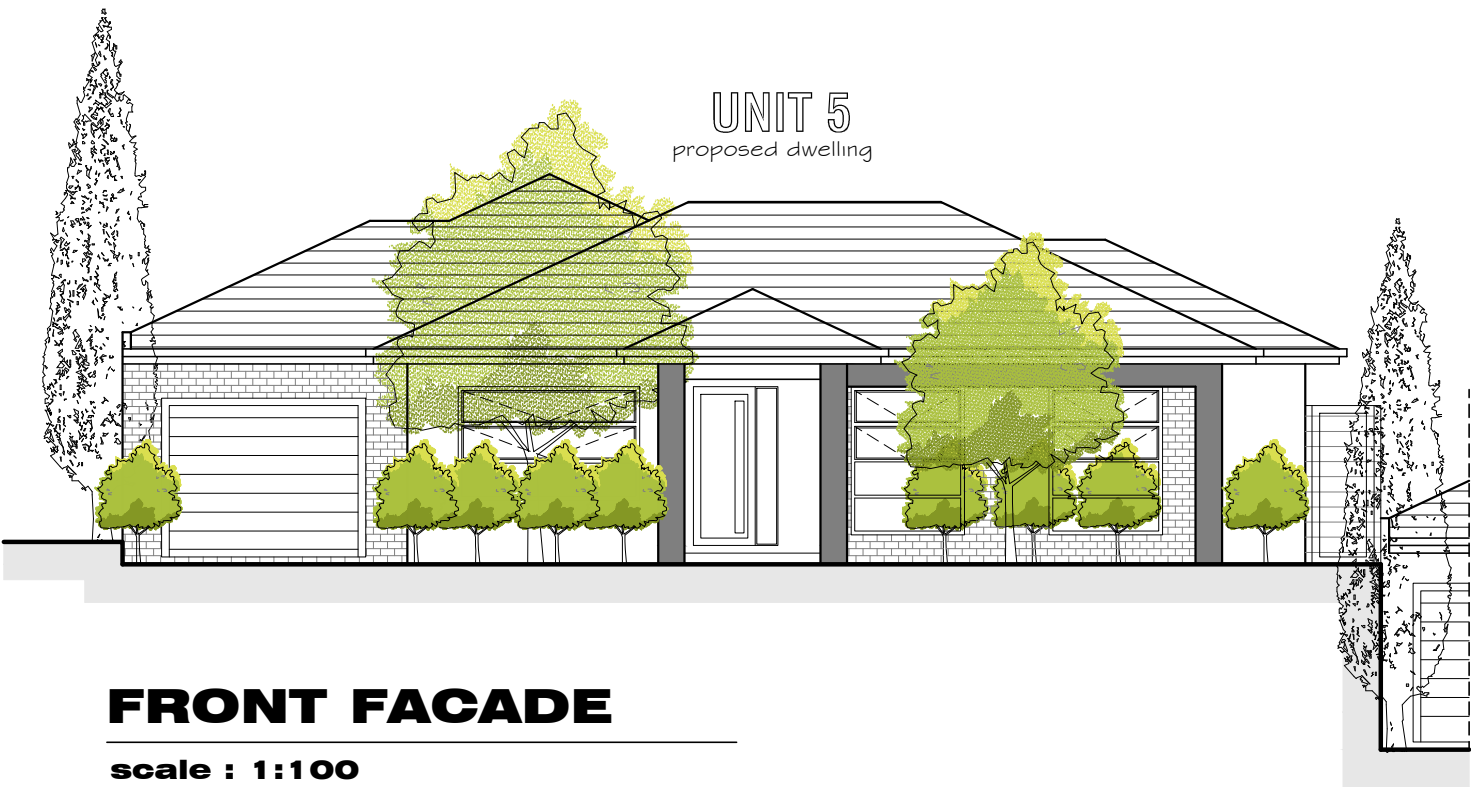


FRONT FACADE

scale : 1:100

ADVERTISED COPY - CITY OF MONASH

This copied document is made available for the sole purpose of enabling its consideration and review as part of a planning process under the Planning and Environment Act. The document must not be used for any purpose which may breach copyright.

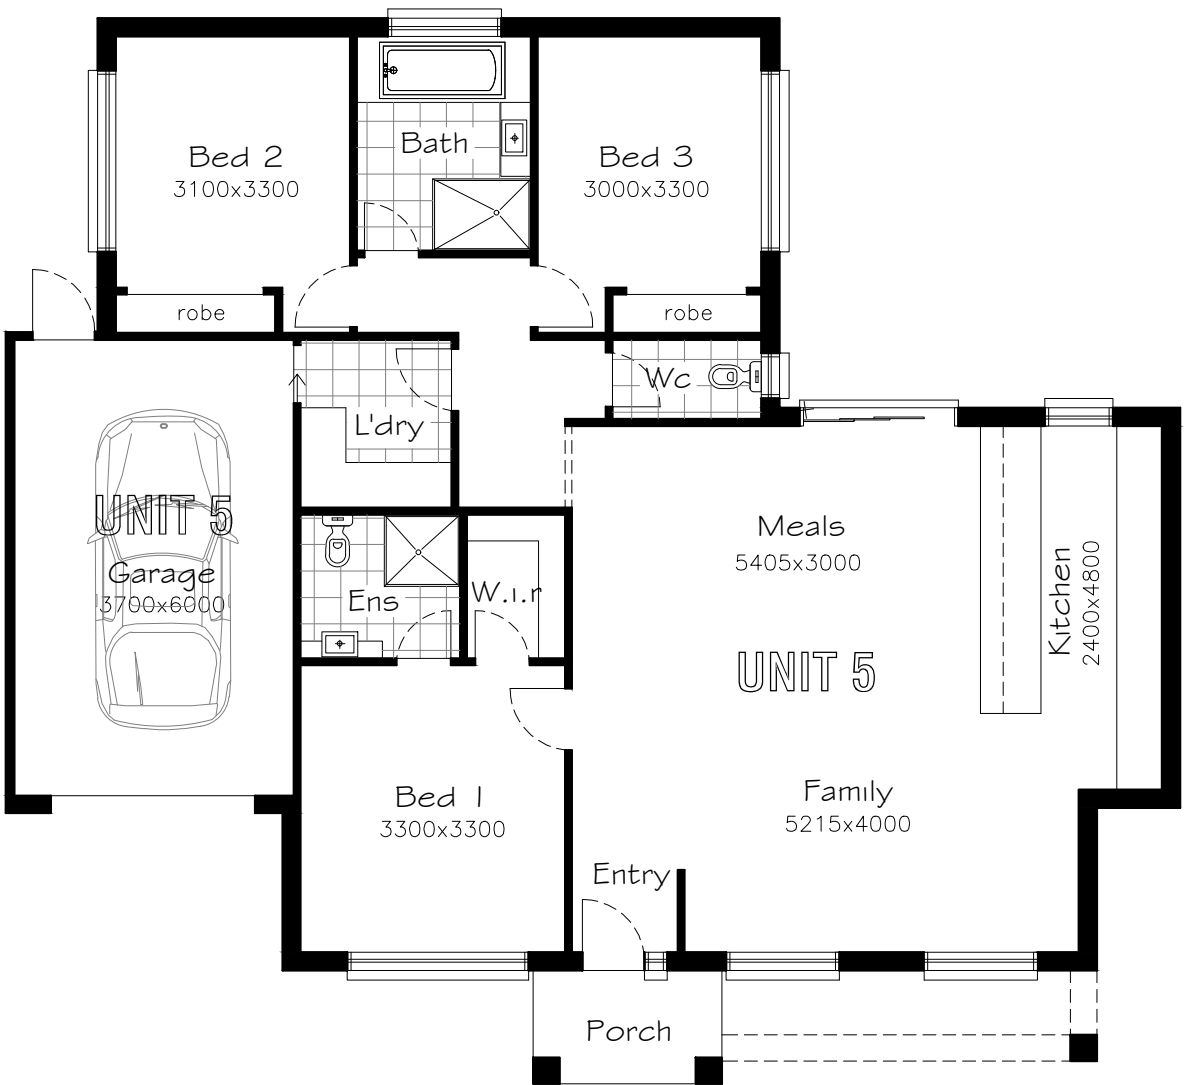

GROUND FLOOR PLAN


scale : 1:100



UNIT 5

MUNICIPALITY:-
**MONASH
CITY
COUNCIL**

TP01

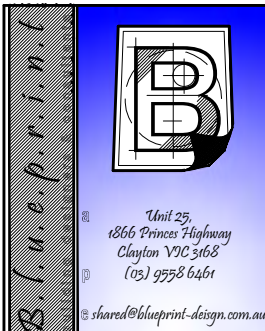

© 2019 COPYRIGHT WARNING
THESE PLANS ARE THE EXCLUSIVE PROPERTY OF BLUEPRINT BUILDING DESIGNERS & CONSULTANTS PTY. LTD. AND ARE SUBJECT TO THE COPYRIGHT LAWS OF AUSTRALIA. THE UNAUTHORISED USE, BUILDING, COPYING OR ADAPTATION OF IDEAS CONTAINED IN THESE PLANS IS AN INFRINGEMENT OF COPYRIGHT AND OFFENDERS WILL BE PROSECUTED TO THE FULL LIMITS OF THE LAW. BLUEPRINT ARCHITECTURAL DESIGN CONSULTANTS PTY. LTD. DOES NOT GRANT THE CLIENT, BUILDERS, SUB-CONTRACTOR(S) ETC. THE LICENSE TO BUILD THESE PLANS WITHOUT WRITTEN PERMISSION.

www.blueprint-design.com.au

PROJECT:
PROPOSED MULTI-UNIT
DEVELOPMENT

AT: No. 501-521,
POLICE ROAD,
MULGRAVE

REGISTRATION No.- DP-AD21223

DATE: OCT. 2018 SCALE: 1:100

SHEET: 5 OF 41 REFERENCE NO:

DRAWN: M.A. 18-040

UNIT 6

GROUND FLOOR : 130.85sqm, 14.09sq
PORCH : 3.75sqm, 0.40sq
GARAGE : 22.90sqm, 2.47sq


SINGLE STOREY DWELLING

BEDS : 3
ENSUITE : 1
BATH : 1
PDR/WC : 1
GARAGE : 1 CAR GARAGE

FRONT FACADE


scale : 1:100

ADVERTISED COPY - CITY OF MONASH
This copied document is made available for the sole purpose of
enabling its consideration and review as part of a planning
process under the Planning and Environment Act.
The document must not be used for any purpose which may
breach copyright.

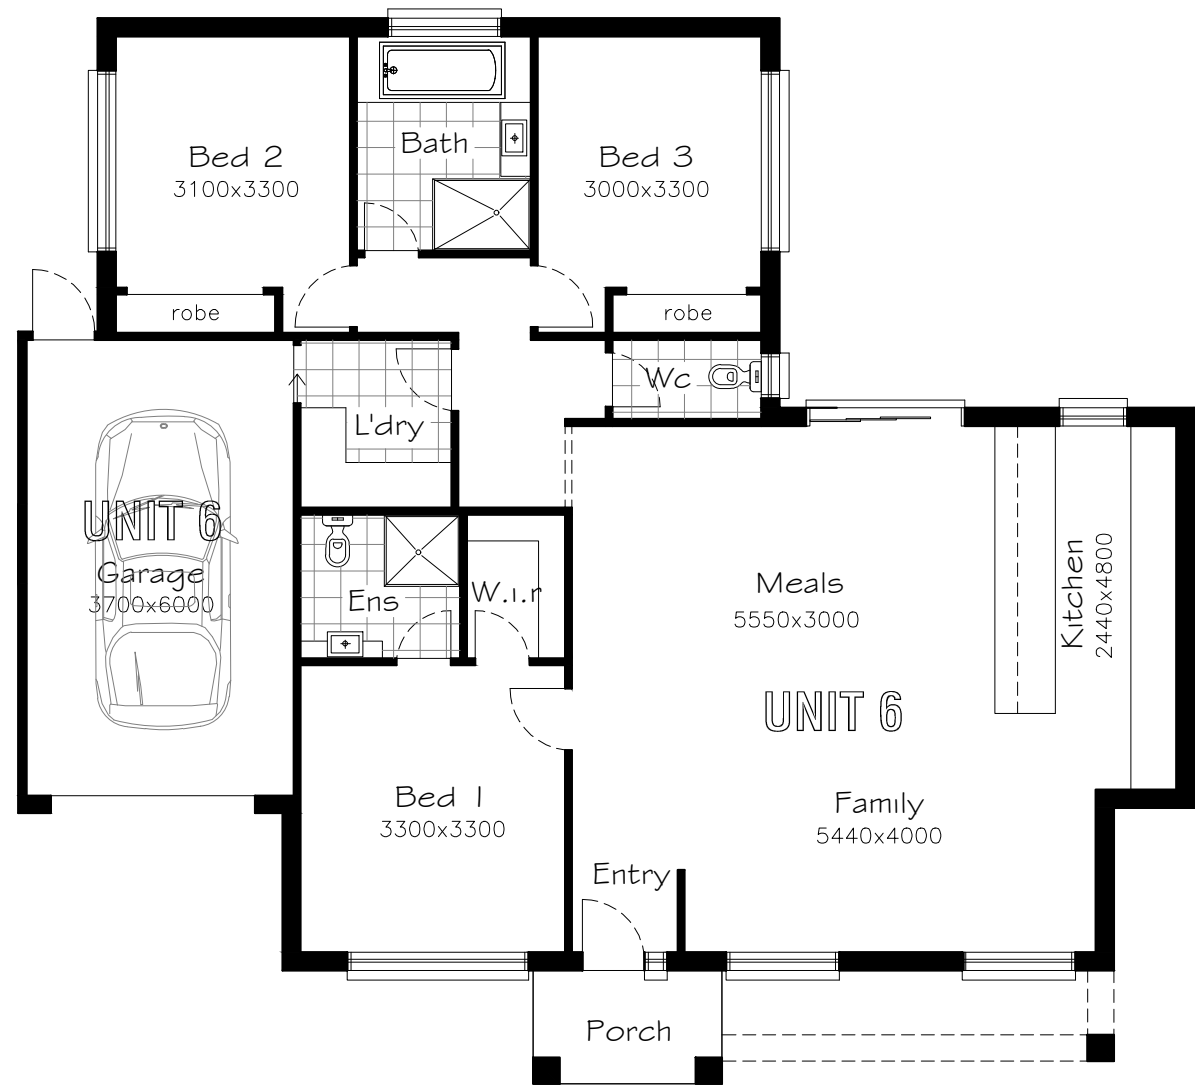

GROUND FLOOR PLAN


scale : 1:100

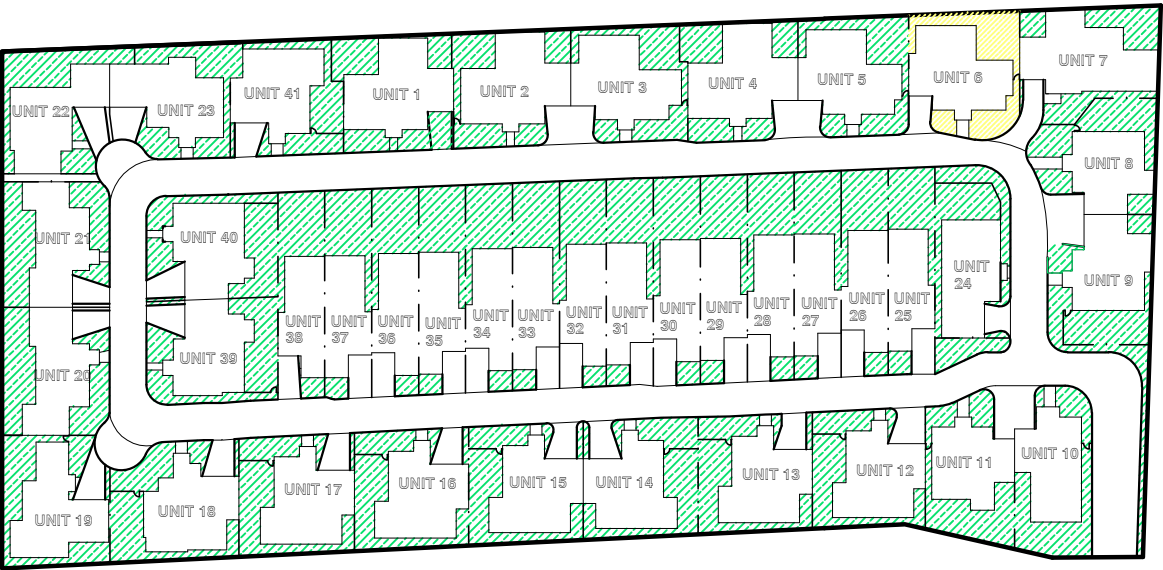

UNIT 6

MUNICIPALITY:-
**MONASH
CITY
COUNCIL**

TP01

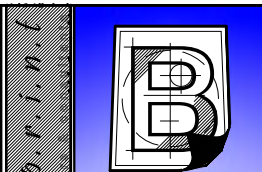

Unit 25,
1866 Princes Highway
Clayton VIC 3168
(03) 9558 6461

@shared@blueprint-design.com.au

2019 COPYRIGHT WARNING

THESE PLANS ARE THE EXCLUSIVE PROPERTY OF
BLUEPRINT BUILDING DESIGNERS & CONSULTANTS
PTY. LTD. AND ARE SUBJECT TO THE COPYRIGHT
LAWS OF AUSTRALIA. THE UNAUTHORISED USE,
BUILDING, COPYING OR ADAPTATION OF IDEAS
CONTAINED IN THESE PLANS IS AN INFRINGEMENT
OF COPYRIGHT AND OFFENDERS WILL BE
PROSECUTED TO THE FULL LIMITS OF THE LAW.
BLUEPRINT ARCHITECTURAL DESIGN CONSULTANTS
PTY. LTD. DOES NOT GRANT THE CLIENT, BUILDER,
SUB-CONTRACTOR(S) ETC. THE LICENSE TO BUILD
THESE PLANS WITHOUT WRITTEN PERMISSION.

www.blueprint-design.com.au

PROJECT:
PROPOSED MULTI-UNIT
DEVELOPMENT



AT: No. 501-521,
POLICE ROAD,
MULGRAVE

REGISTRATION No.- DP-AD21223

DATE: OCT. 2018 SCALE: 1:100


SHEET: 6 OF 41 REFERENCE NO:

DRAWN: M.A. 18-040

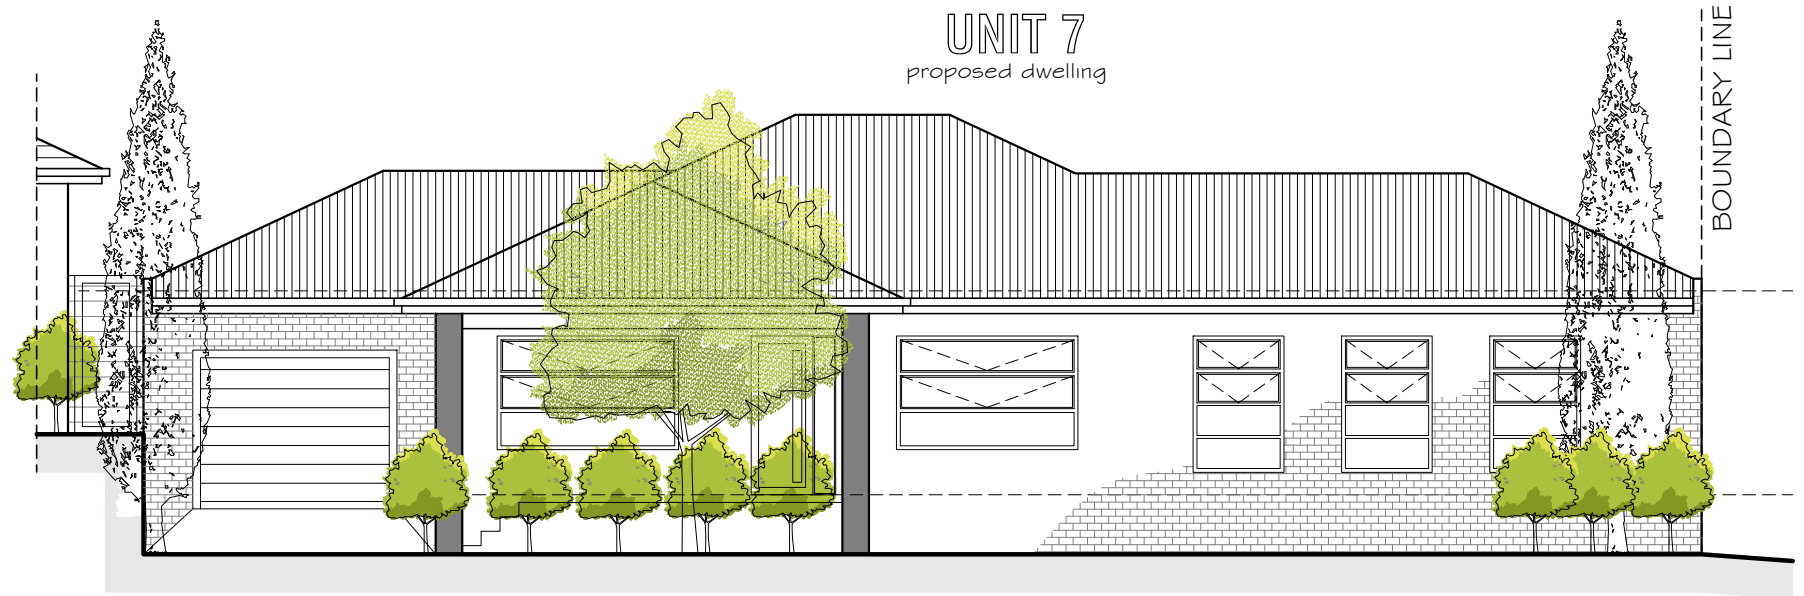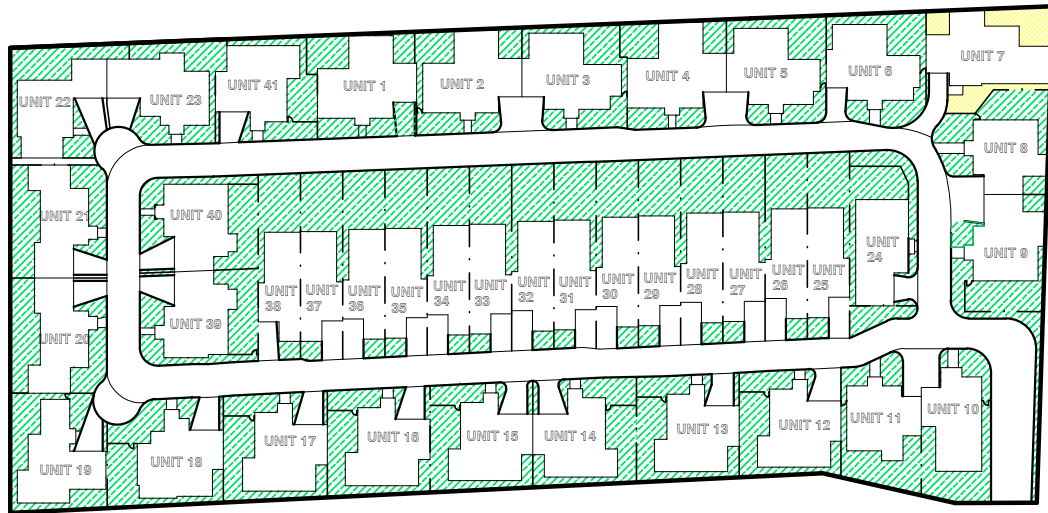

FRONT FACADE

scale : 1:100

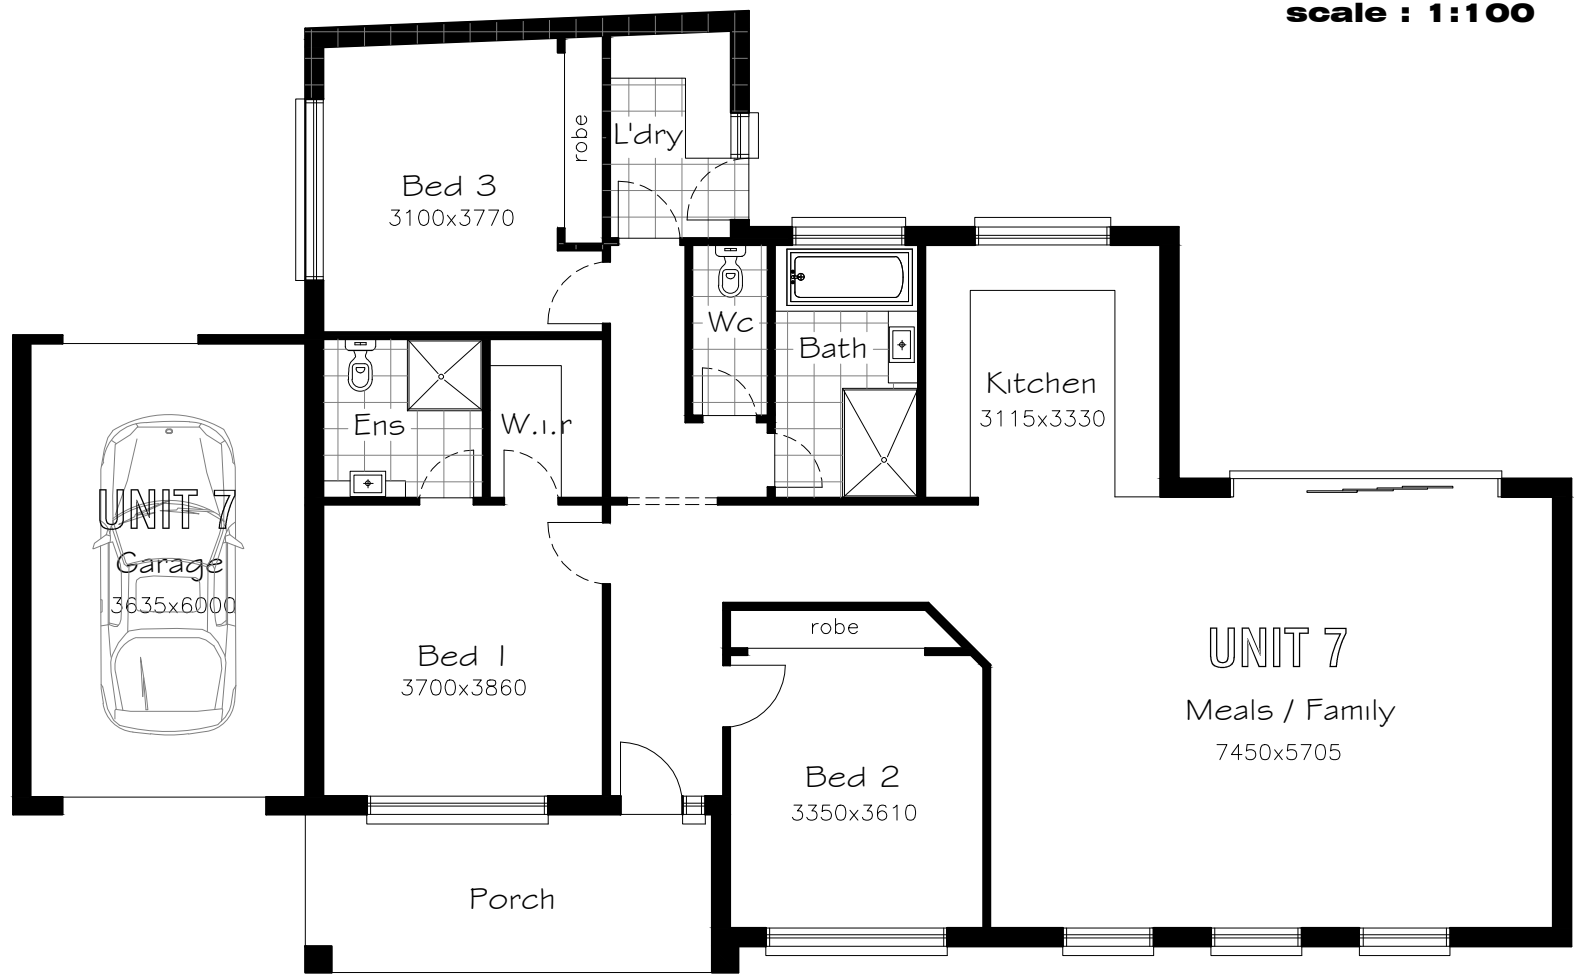

GROUND FLOOR PLAN

scale : 1:100

ADVERTISED COPY - CITY OF MONASH
This copied document is made available for the sole purpose of enabling its consideration and review as part of a planning process under the Planning and Environment Act.
The document must not be used for any purpose which may breach copyright.

UNIT 7	
GROUND FLOOR	: 148.75sqm, 16.01sq
PORCH	: 11.25sqm, 1.21sq
GARAGE	: 24.50sqm, 2.64sq

SINGLE STOREY DWELLING	
BEDS	: 3
ENSUITE	: 1
BATH	: 1
PDR/WC	: 1
GARAGE	: 1 CAR GARAGE

UNIT 7

MUNICIPALITY:—
MONASH CITY COUNCIL

TP01

Unit 25,
1866 Princes Highway
Clayton VIC 3168
(03) 9558 6461
@shared@blueprint-design.com.au

© 2019 COPYRIGHT WARNING

THESE PLANS ARE THE EXCLUSIVE PROPERTY OF BLUEPRINT BUILDING DESIGNERS & CONSULTANTS PTY. LTD. AND ARE SUBJECT TO THE COPYRIGHT LAWS OF AUSTRALIA. THE UNAUTHORISED USE, BUILDING, COPYING OR ADAPTATION OF IDEAS CONTAINED IN THESE PLANS IS AN INFRINGEMENT OF COPYRIGHT AND OFFENDERS WILL BE PROSECUTED TO THE FULL LIMITS OF THE LAW. BLUEPRINT ARCHITECTURAL DESIGN CONSULTANTS PTY. LTD. DOES NOT GRANT THE CLIENT, BUILDER, SUB-CONTRACTOR(S) ETC. THE LICENSE TO BUILD THESE PLANS WITHOUT WRITTEN PERMISSION.

www.blueprint-design.com.au

PROJECT:
PROPOSED MULTI-UNIT DEVELOPMENT

AT: No. 501-521,
POLICE ROAD,
MULGRAVE

REGISTRATION No.— DP-AD21223

DATE: OCT. 2018

SHEET: 7 OF 41

DRAWN: M.A.


SCALE: 1:100

REFERENCE NO:
18-040




FRONT FACADE

scale : 1:100

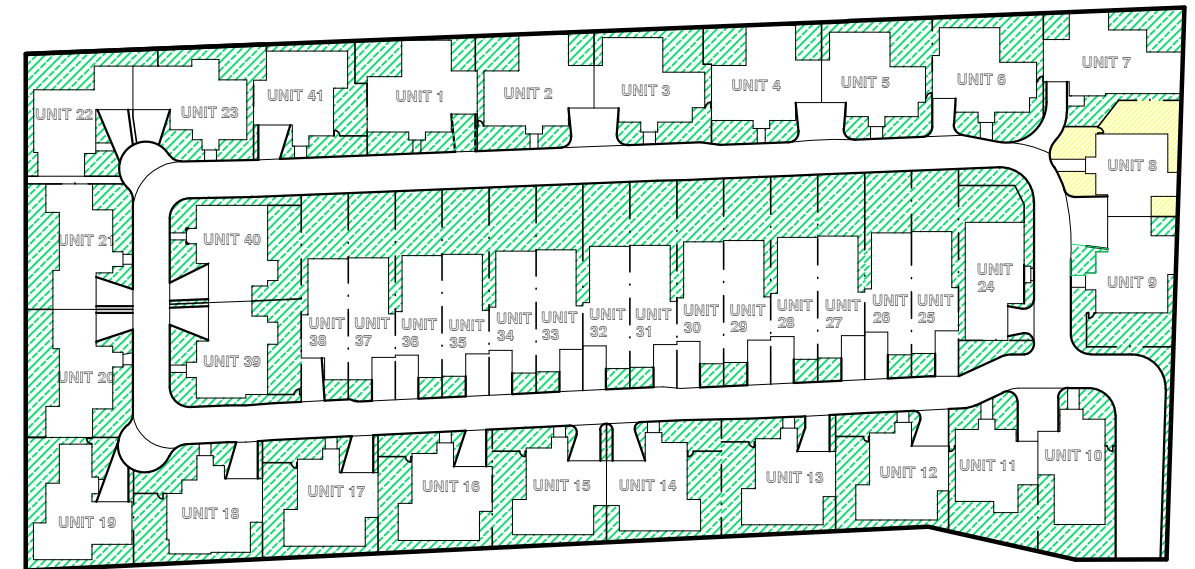


ADVERTISED COPY - CITY OF MONASH

This copied document is made available for the sole purpose of enabling its consideration and review as part of a planning process under the Planning and Environment Act. The document must not be used for any purpose which may breach copyright

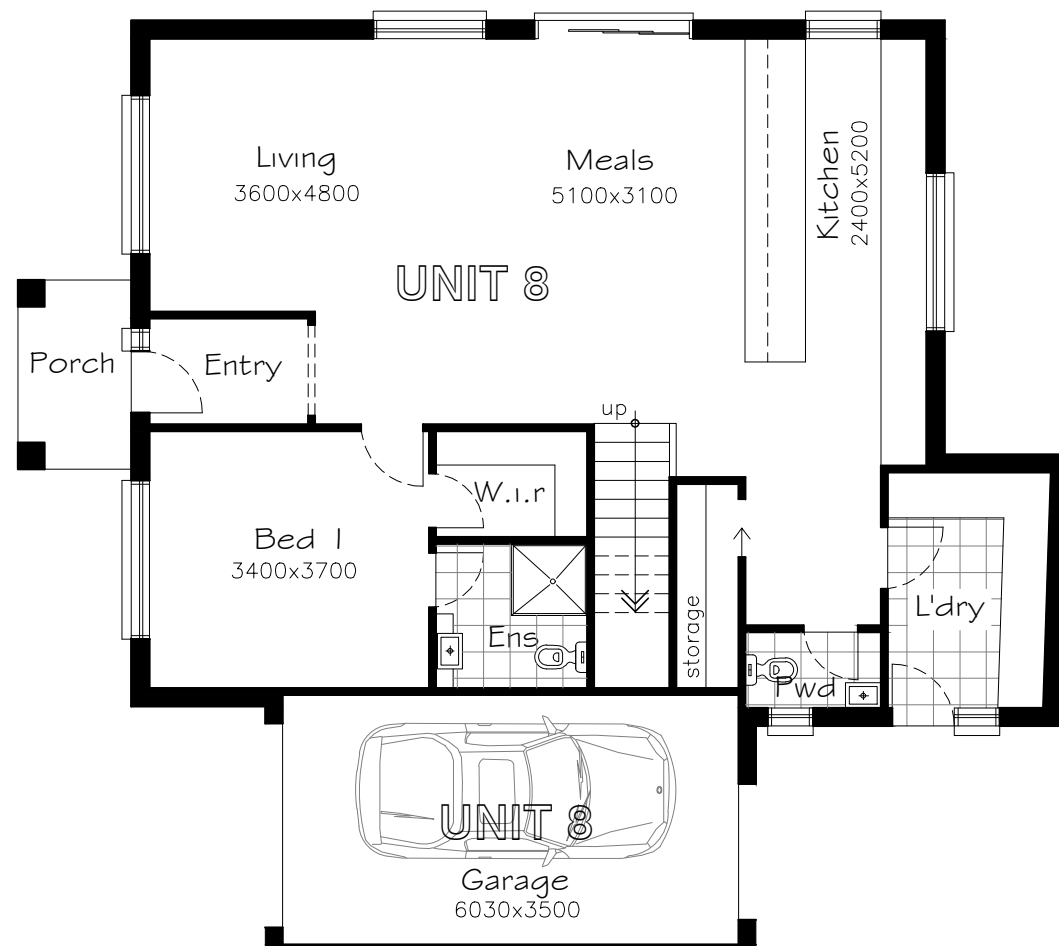

GROUND FLOOR PLAN

scale : 1:100

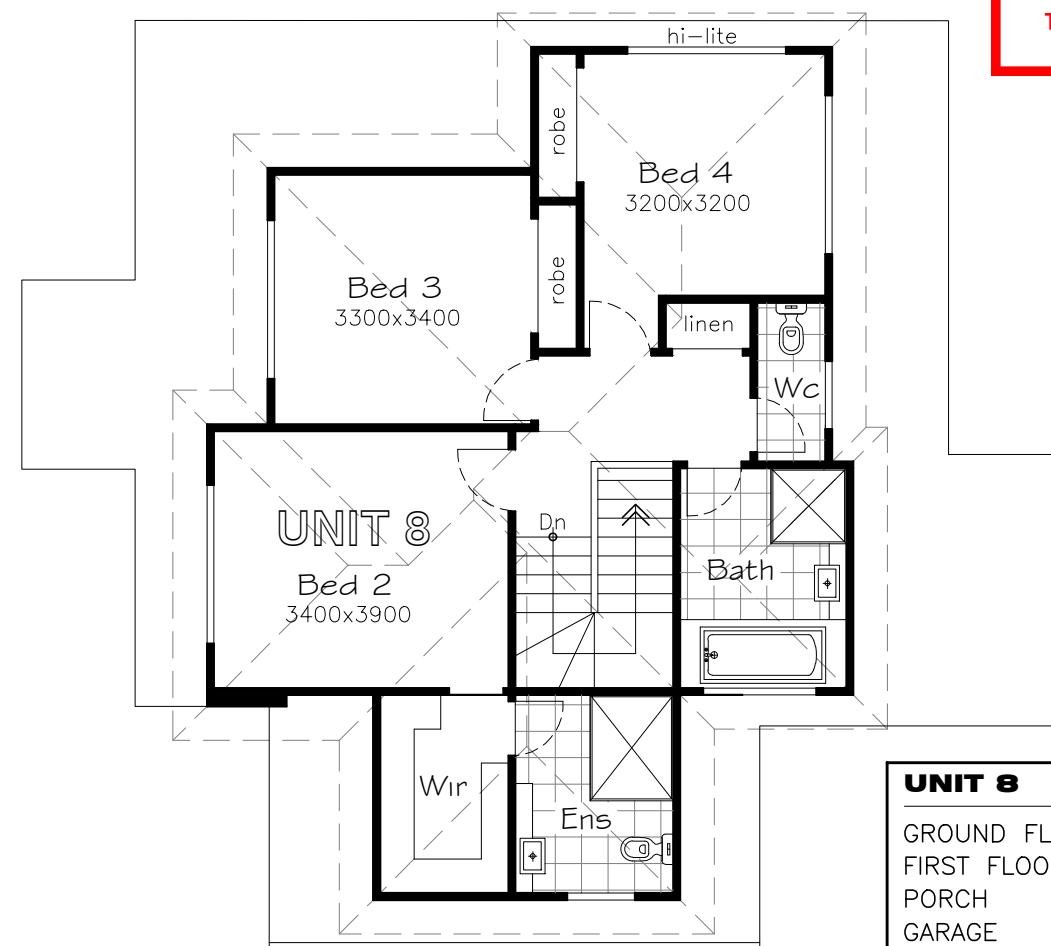

FIRST FLOOR PLAN

scale : 1:100

UNIT 8

GROUND FLOOR : 103.10sqm, 11.10sq
FIRST FLOOR : 73.32sqm, 7.89sq
PORCH : 3.75sqm, 0.40sq
GARAGE : 22.02sqm, 2.37sq


DOUBLE STOREY DWELLING

BEDS : 4
ENSUITE : 2
BATH : 1
PDR/WC : 2
GARAGE : 1 CAR GARAGE

UNIT 8

MUNICIPALITY:-
**MONASH
CITY
COUNCIL**

TP01

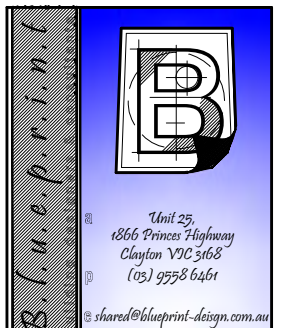

© 2019 COPYRIGHT WARNING

THESE PLANS ARE THE EXCLUSIVE PROPERTY OF BLUEPRINT BUILDING DESIGNERS & CONSULTANTS PTY. LTD. AND ARE SUBJECT TO THE COPYRIGHT LAWS OF AUSTRALIA. THE UNAUTHORISED USE, BUILDING, COPYING OR ADAPTATION OF IDEAS CONTAINED IN THESE PLANS IS AN INFRINGEMENT OF COPYRIGHT AND OFFENDERS WILL BE PROSECUTED TO THE FULL LIMITS OF THE LAW. BLUEPRINT ARCHITECTURAL DESIGN CONSULTANTS PTY. LTD. DOES NOT GRANT THE CLIENT, BUILDER, SUB-CONTRACTOR(S) ETC. THE LICENSE TO BUILD THESE PLANS WITHOUT WRITTEN PERMISSION.

www.blueprint-design.com.au

PROJECT:
PROPOSED MULTI-UNIT
DEVELOPMENT

AT: No. 501-521,
POLICE ROAD,
MULGRAVE

REGISTRATION No.- DP-AD21223


DATE: OCT. 2018 SCALE: 1:100

SHEET: 8 OF 41 REFERENCE NO:

DRAWN: M.A. 18-040



UNIT 9
proposed dwelling

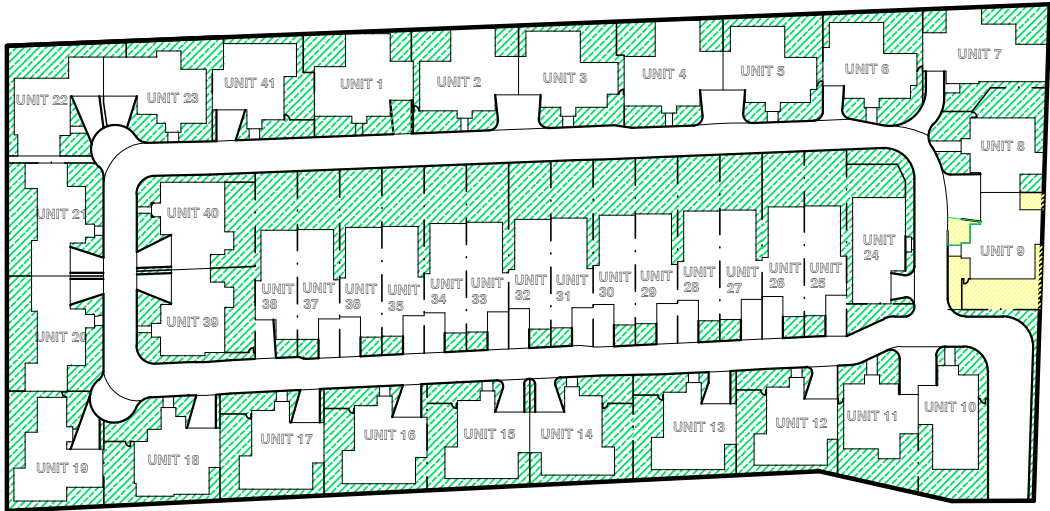


FRONT FACADE

scale : 1:100


UNIT 9			
GROUND FLOOR :	110.38sqm,	11.88sq	
FIRST FLOOR :	73.32sqm,	7.89sq	
PORCH :	3.75sqm,	0.40sq	
GARAGE :	34.53sqm,	3.72sq	

ADVERTISED COPY - CITY OF MONASH
This copied document is made available for the sole purpose of enabling its consideration and review as part of a planning process under the Planning and Environment Act.
The document must not be used for any purpose which may breach copyright.

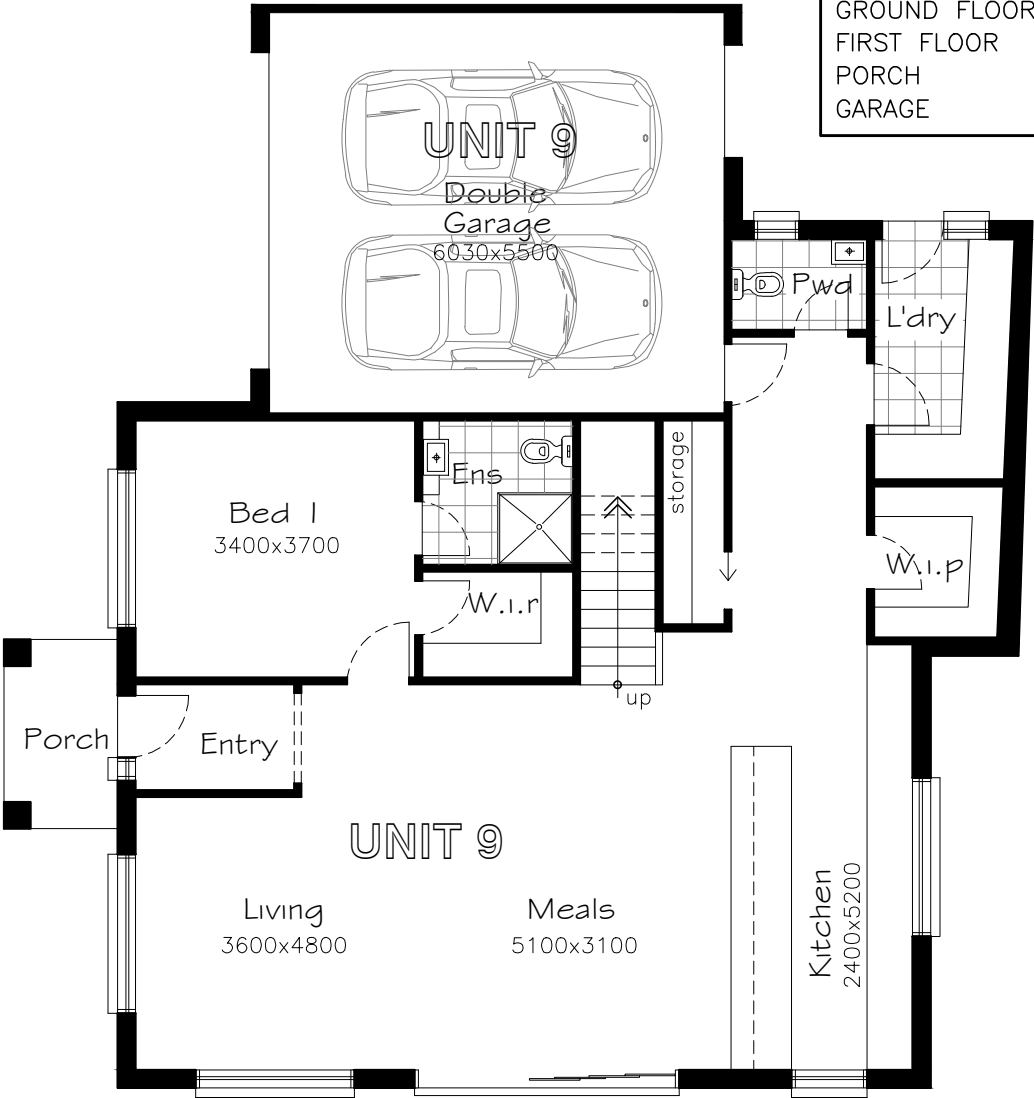

GROUND FLOOR PLAN

scale : 1:100

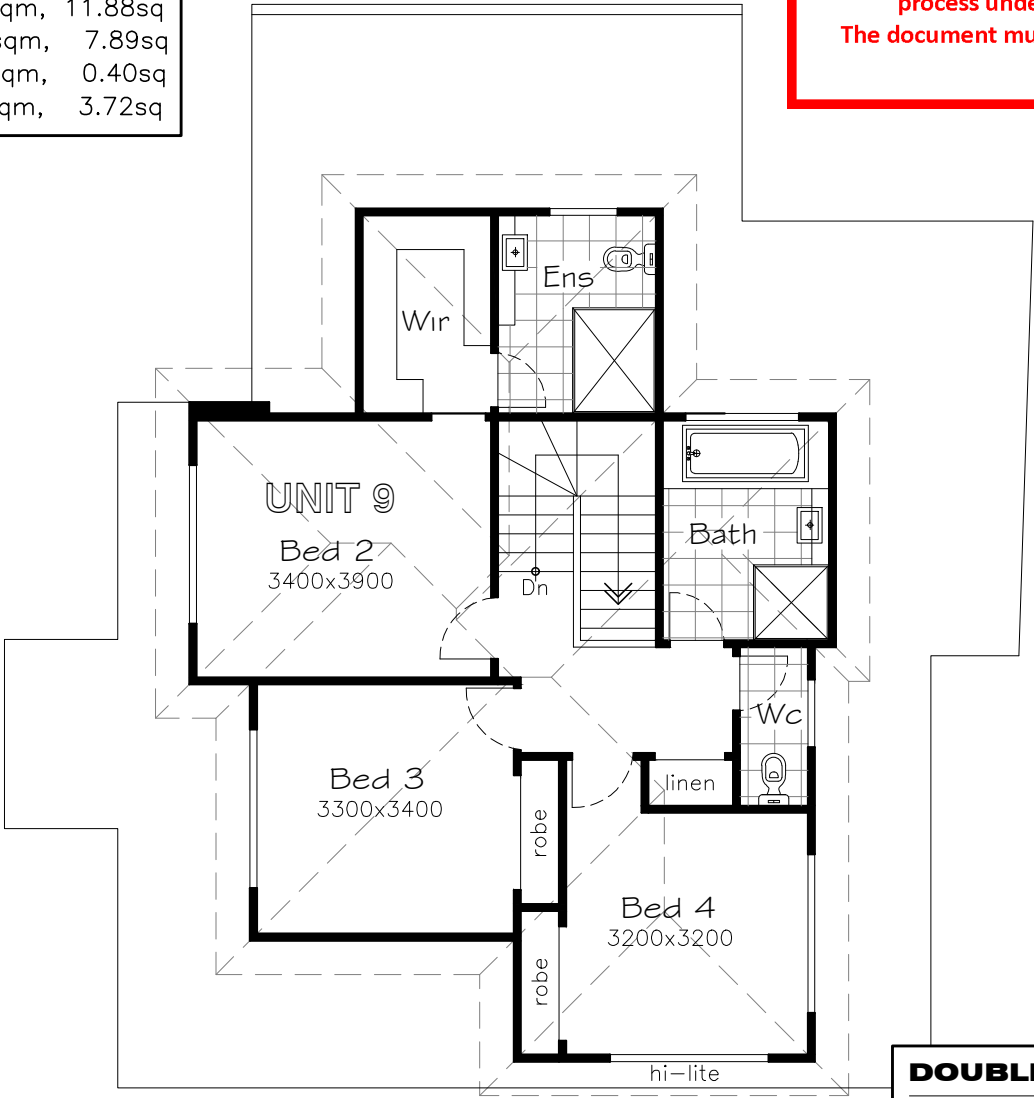

FIRST FLOOR PLAN

scale : 1:100

DOUBLE STOREY DWELLING

BEDS	:	4
ENSUITE	:	2
BATH	:	1
PDR/WC	:	2
GARAGE	:	2 CAR GARAGE

UNIT 9

MUNICIPALITY:--
MONASH CITY COUNCIL

TP01

Blueprint

Unit 25,
1866 Princes Highway
Clayton VIC 3168
(03) 9558 6461
© shared@blueprint-design.com.au

© 2019 COPYRIGHT WARNING
THESE PLANS ARE THE EXCLUSIVE PROPERTY OF BLUEPRINT BUILDING DESIGNERS & CONSULTANTS PTY. LTD. AND ARE SUBJECT TO THE COPYRIGHT LAWS OF AUSTRALIA. THE UNAUTHORISED USE, BUILDING, COPYING OR ADAPTATION OF IDEAS CONTAINED IN THESE PLANS IS AN INFRINGEMENT OF COPYRIGHT AND OFFENDERS WILL BE PROSECUTED TO THE FULL LIMITS OF THE LAW. BLUEPRINT ARCHITECTURAL DESIGN CONSULTANTS PTY. LTD. DOES NOT GRANT THE CLIENT, BUILDER, SUB-CONTRACTOR(S) ETC. THE LICENSE TO BUILD THESE PLANS WITHOUT WRITTEN PERMISSION.


www.blueprint-design.com.au

PROJECT:
PROPOSED MULTI-UNIT DEVELOPMENT
AT: No. 501-521,
POLICE ROAD,
MULGRAVE

REGISTRATION No.-- DP-AD21223

DATE: OCT. 2018 SCALE: 1:100


SHEET: 9 OF 41 REFERENCE NO:
DRAWN: M.A. 18-040

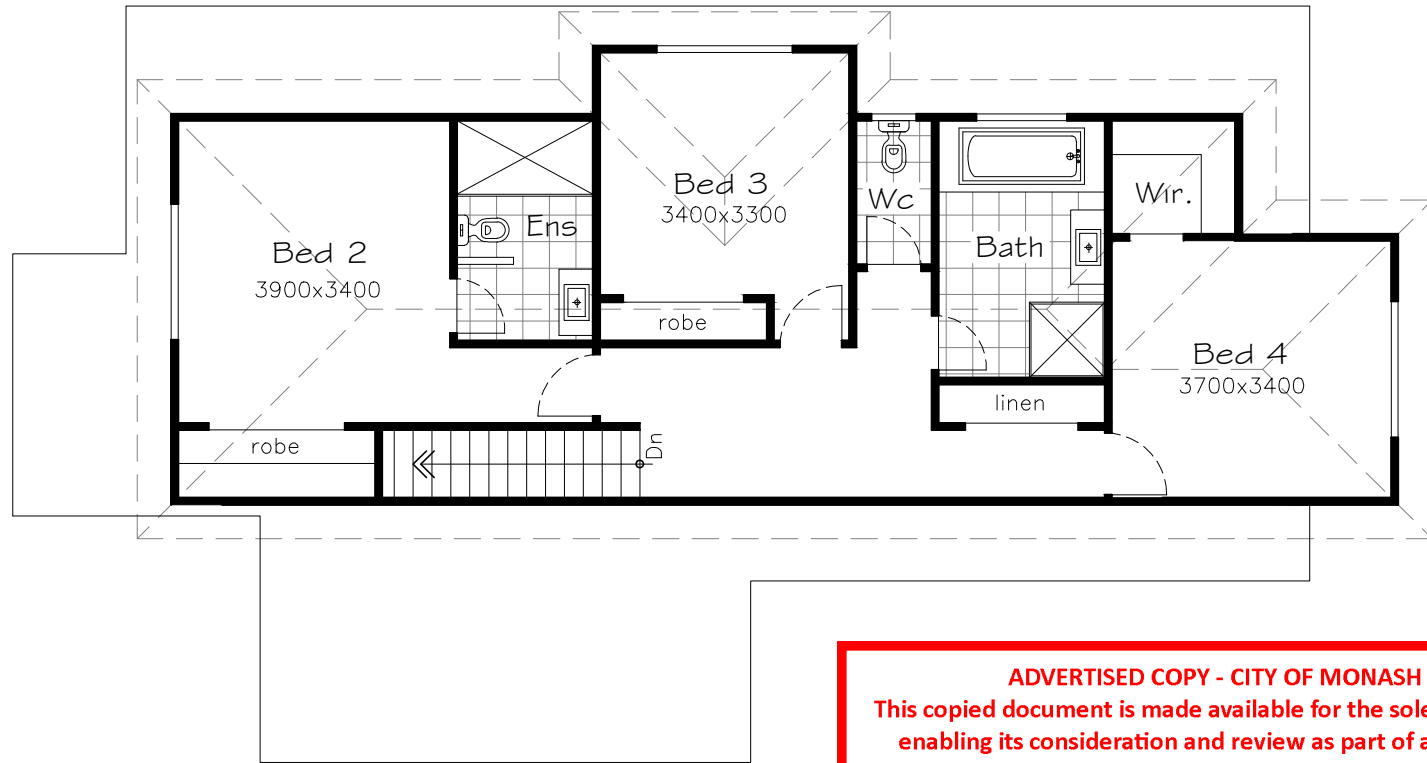

FIRST FLOOR PLAN


scale : 1:100

ADVERTISED COPY - CITY OF MONASH
This copied document is made available for the sole purpose of
enabling its consideration and review as part of a planning
process under the Planning and Environment Act.
The document must not be used for any purpose which may
breach copyright.

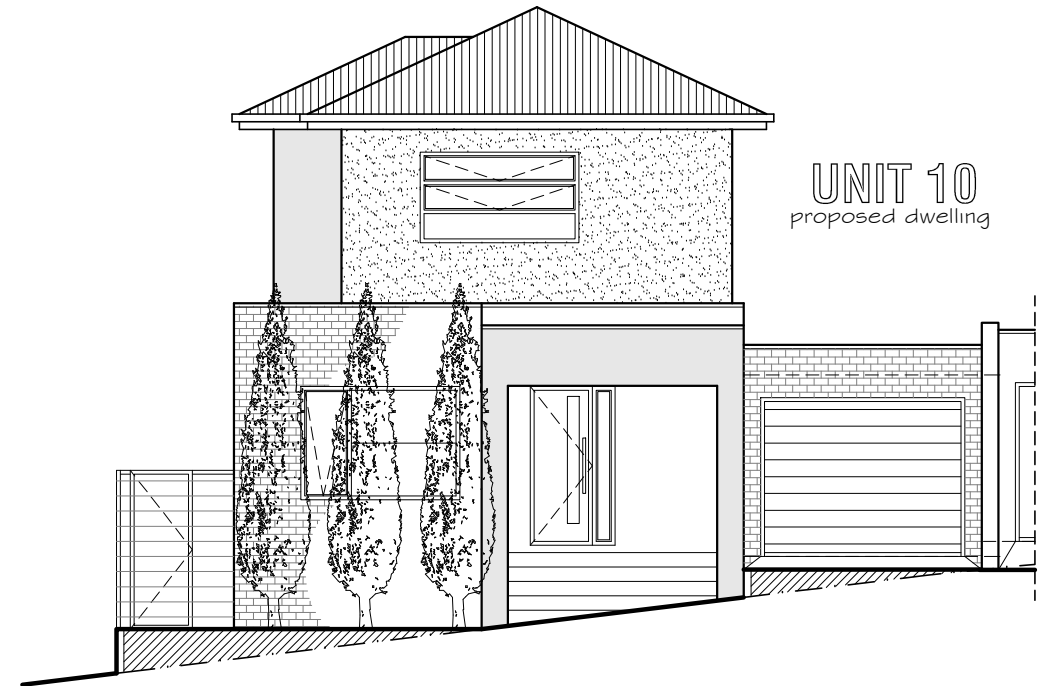


FRONT FACADE

scale : 1:100

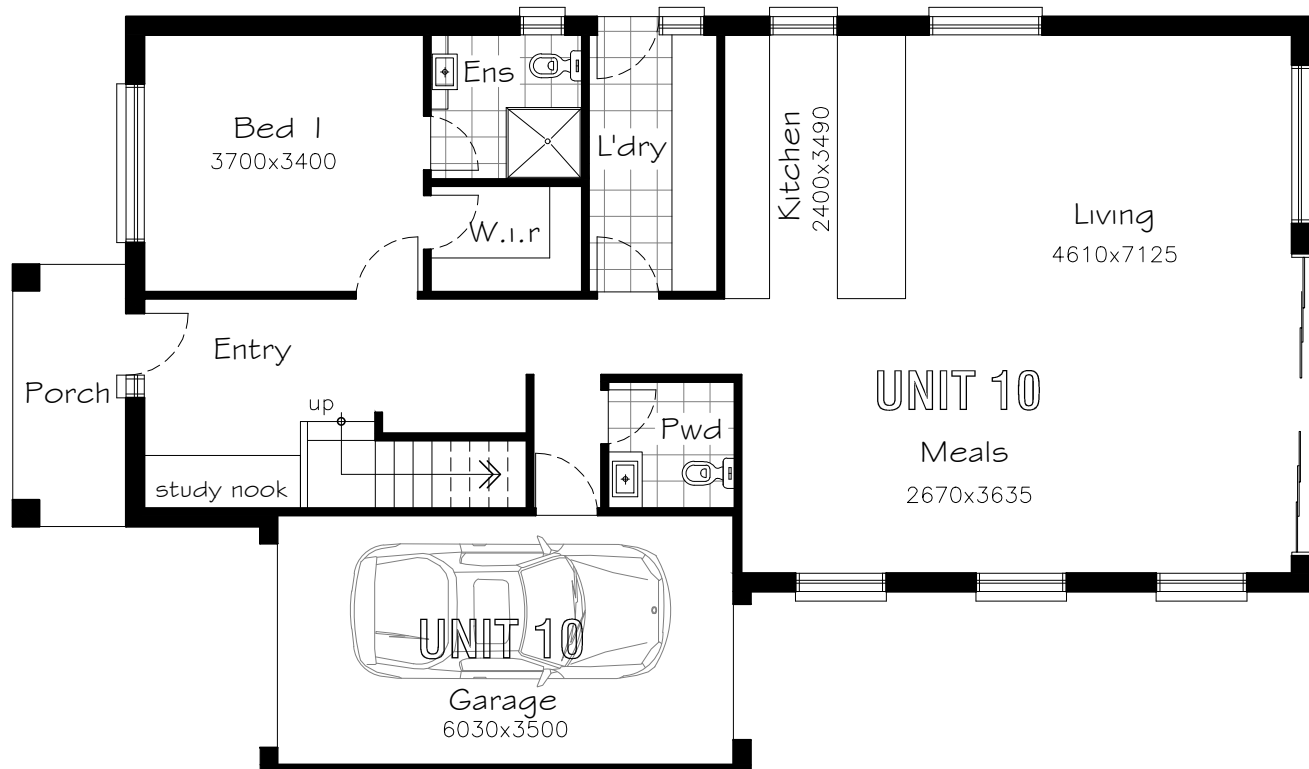

GROUND FLOOR PLAN

scale : 1:100

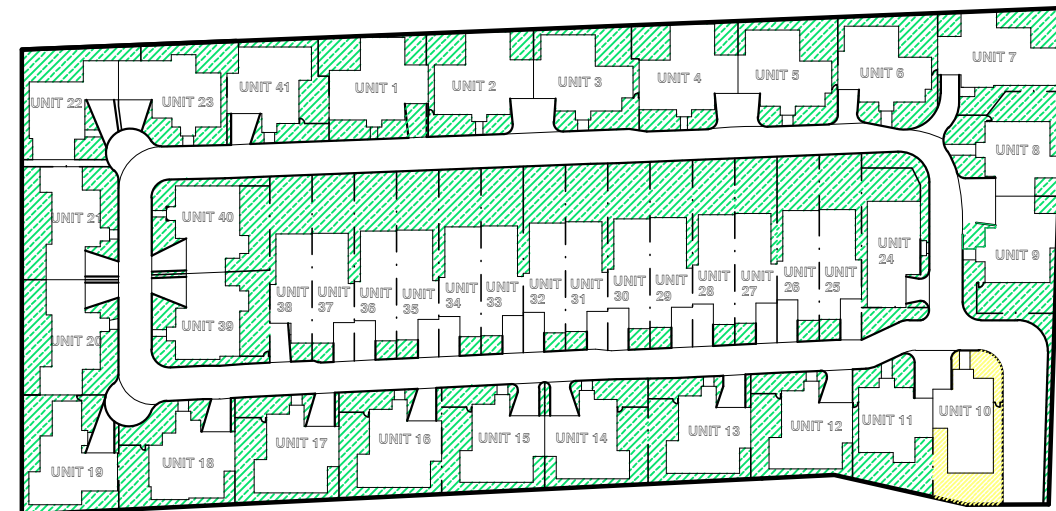

UNIT 8

GROUND FLOOR : 111.23sqm, 11.97sq
FIRST FLOOR : 83.75sqm, 9.01sq
PORCH : 5.20sqm, 0.56sq
GARAGE : 21.88sqm, 2.36sq

DOUBLE STOREY DWELLING

BEDS : 4
ENSUITE : 2
BATH : 1
PDR/WC : 2
GARAGE : 1 CAR GARAGE

UNIT 10

MUNICIPALITY:-
**MONASH
CITY
COUNCIL**

TP01



© 2019 COPYRIGHT WARNING
THESE PLANS ARE THE EXCLUSIVE PROPERTY OF
BLUEPRINT BUILDING DESIGNERS & CONSULTANTS
PTY. LTD. AND ARE SUBJECT TO THE COPYRIGHT
LAWS OF AUSTRALIA. THE UNAUTHORISED USE,
BUILDING, COPYING OR ADAPTATION OF IDEAS
CONTAINED IN THESE PLANS IS AN INFRINGEMENT
OF COPYRIGHT AND OFFENDERS WILL BE
PROSECUTED TO THE FULL LIMITS OF THE LAW.
BLUEPRINT ARCHITECTURAL DESIGN CONSULTANTS
PTY. LTD. DOES NOT GRANT THE CLIENT, BUILDER,
SUB-CONTRACTOR(S) ETC. THE LICENSE TO BUILD
THESE PLANS WITHOUT WRITTEN PERMISSION.

www.blueprint-design.com.au

PROJECT:
PROPOSED MULTI-UNIT
DEVELOPMENT

AT: No. 501-521,
POLICE ROAD,
MULGRAVE

REGISTRATION No.- DP-AD21223

DATE: OCT. 2018 SCALE: 1:100

SHEET: 10 OF 41 REFERENCE NO:

DRAWN: M.A. 18-040

UNIT 11
proposed dwelling



UNIT 11

GROUND FLOOR : 103.10sqm, 11.10sq
FIRST FLOOR : 73.32sqm, 7.89sq
PORCH : 3.75sqm, 0.40sq
GARAGE : 22.02sqm, 2.37sq

DOUBLE STOREY DWELLING


BEDS : 4
ENSUITE : 2
BATH : 1
PDR/WC : 2
GARAGE : 1 CAR GARAGE



FRONT FACADE


scale : 1:100

ADVERTISED COPY - CITY OF MONASH
This copied document is made available for the sole purpose of
enabling its consideration and review as part of a planning
process under the Planning and Environment Act.
The document must not be used for any purpose which may
breach copyright.

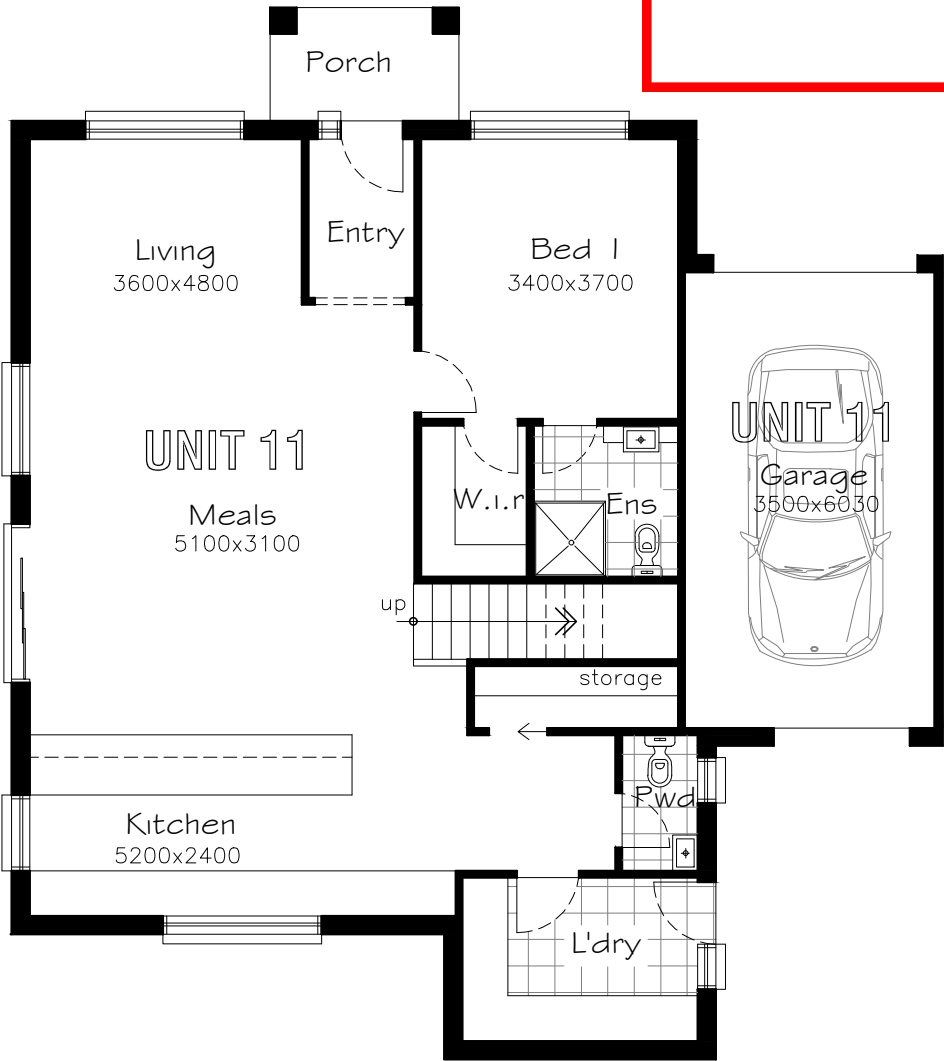

GROUND FLOOR PLAN

scale : 1:100

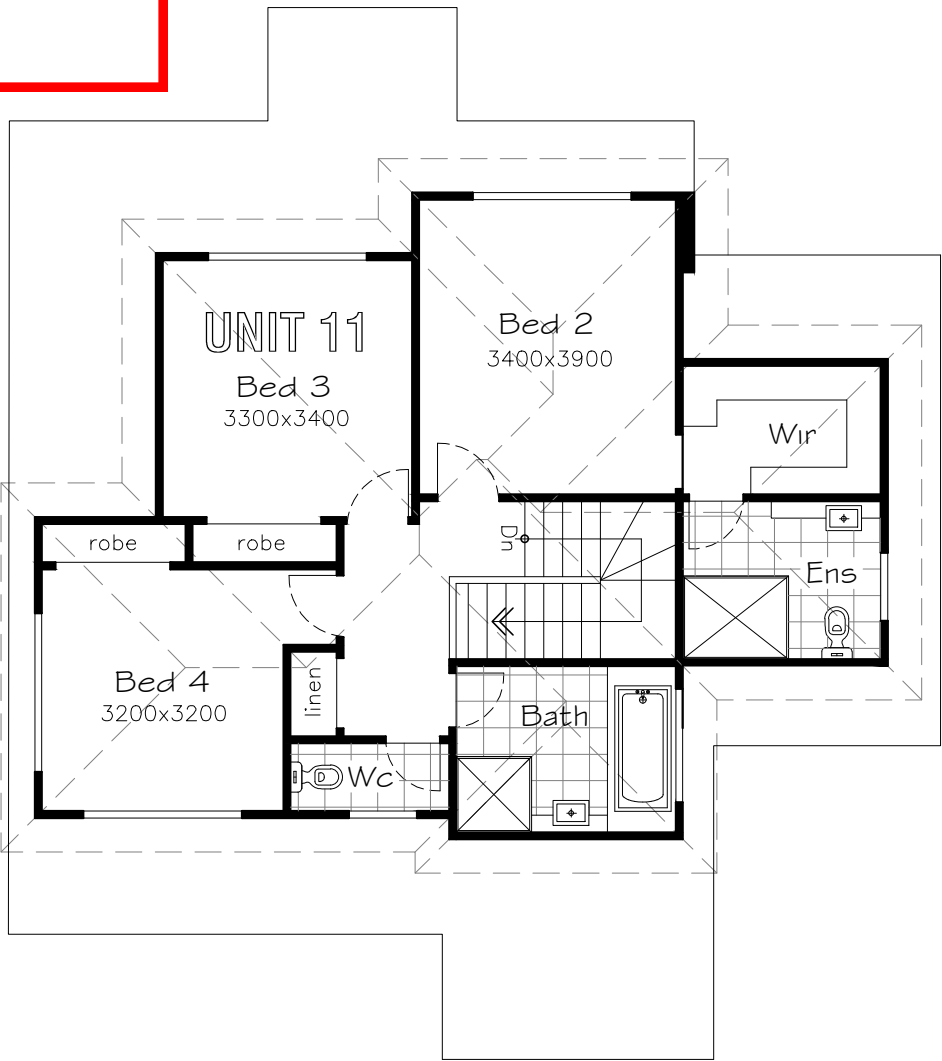

FIRST FLOOR PLAN


scale : 1:100

UNIT 11

MUNICIPALITY:--
**MONASH
CITY
COUNCIL**

TP01

Blueprint

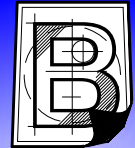

Unit 25,
1866 Princes Highway
Clayton VIC 3168
(03) 9558 6461
@shared@blueprint-design.com.au

© 2019 COPYRIGHT WARNING

THESE PLANS ARE THE EXCLUSIVE PROPERTY OF
BLUEPRINT BUILDING DESIGNERS & CONSULTANTS
PTY. LTD. AND ARE SUBJECT TO THE COPYRIGHT
LAWS OF AUSTRALIA. THE UNAUTHORISED USE,
BUILDING, COPYING OR ADAPTATION OF IDEAS
CONTAINED IN THESE PLANS IS AN INFRINGEMENT
OF COPYRIGHT AND OFFENDERS WILL BE
PROSECUTED TO THE FULL LIMITS OF THE LAW.
BLUEPRINT ARCHITECTURAL DESIGN CONSULTANTS
PTY. LTD. DOES NOT GRANT THE CLIENT, BUILDER,
SUB-CONTRACTOR(S) ETC. THE LICENSE TO BUILD
THESE PLANS WITHOUT WRITTEN PERMISSION.

www.blueprint-design.com.au

PROJECT:
PROPOSED MULTI-UNIT
DEVELOPMENT

AT: No. 501-521,
POLICE ROAD,
MULGRAVE

REGISTRATION No.-- DP-AD21223

DATE: OCT. 2018 SCALE: 1:100


SHEET: 11 OF 41 REFERENCE NO:
DRAWN: M.A. 18-040

UNIT 12
proposed dwelling



FRONT FACADE

scale : 1:100

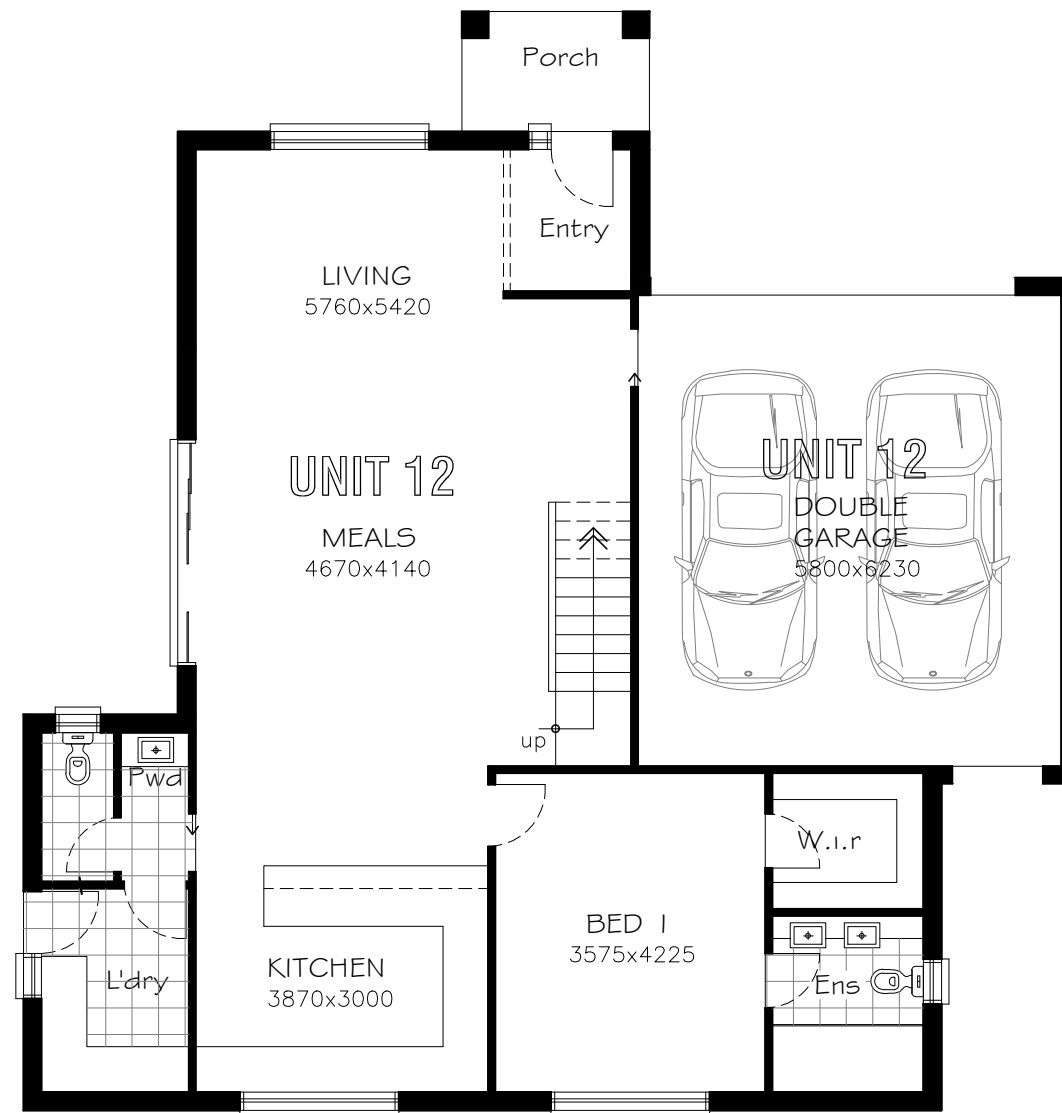

GROUND FLOOR PLAN

scale : 1:100

UNIT 12

GROUND FLOOR : 108.11sqm, 11.63sq
FIRST FLOOR : 77.82sqm, 8.37sq
PORCH : 3.93sqm, 0.42sq
GARAGE : 37.23sqm, 4.00sq


DOUBLE STOREY DWELLING

BEDS : 4
ENSUITE : 2
BATH : 1
PDR/WC : 2
GARAGE : 2 CAR GARAGE



ADVERTISED COPY - CITY OF MONASH

This copied document is made available for the sole purpose of enabling its consideration and review as part of a planning process under the Planning and Environment Act. The document must not be used for any purpose which may breach copyright

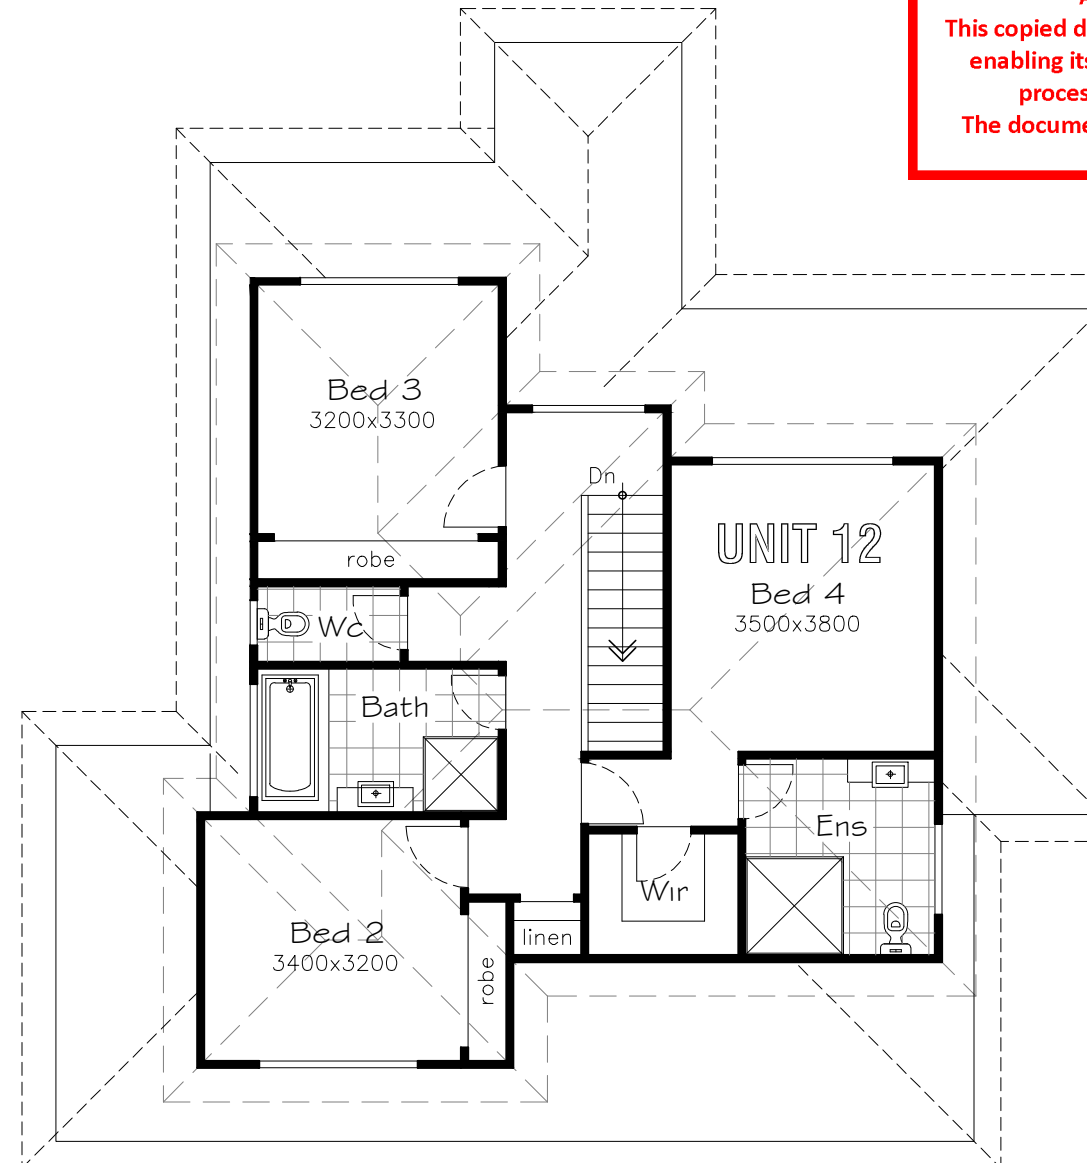


FIRST FLOOR PLAN

scale : 1:100

UNIT 12

MUNICIPALITY:-
**MONASH
CITY
COUNCIL**

TP01

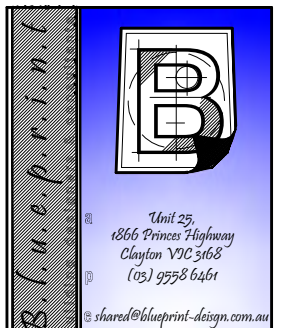

© 2019 COPYRIGHT WARNING

THESE PLANS ARE THE EXCLUSIVE PROPERTY OF BLUEPRINT BUILDING DESIGNERS & CONSULTANTS PTY. LTD. AND ARE SUBJECT TO THE COPYRIGHT LAWS OF AUSTRALIA. THE UNAUTHORISED USE, BUILDING, COPYING OR ADAPTATION OF IDEAS CONTAINED IN THESE PLANS IS AN INFRINGEMENT OF COPYRIGHT AND OFFENDERS WILL BE PROSECUTED TO THE FULL LIMITS OF THE LAW. BLUEPRINT ARCHITECTURAL DESIGN CONSULTANTS PTY. LTD. DOES NOT GRANT THE CLIENT, BUILDER, SUB-CONTRACTOR(S) ETC. THE LICENSE TO BUILD THESE PLANS WITHOUT WRITTEN PERMISSION.

www.blueprint-design.com.au

PROJECT:
PROPOSED MULTI-UNIT
DEVELOPMENT

AT: No. 501-521,
POLICE ROAD,
MULGRAVE

REGISTRATION No.- DP-AD21223

DATE: OCT. 2018 SCALE: 1:100

SHEET: 12 OF 41 REFERENCE NO:

DRAWN: M.A. 18-040


UNIT 13

proposed dwelling



FRONT FACADE

scale : 1:100

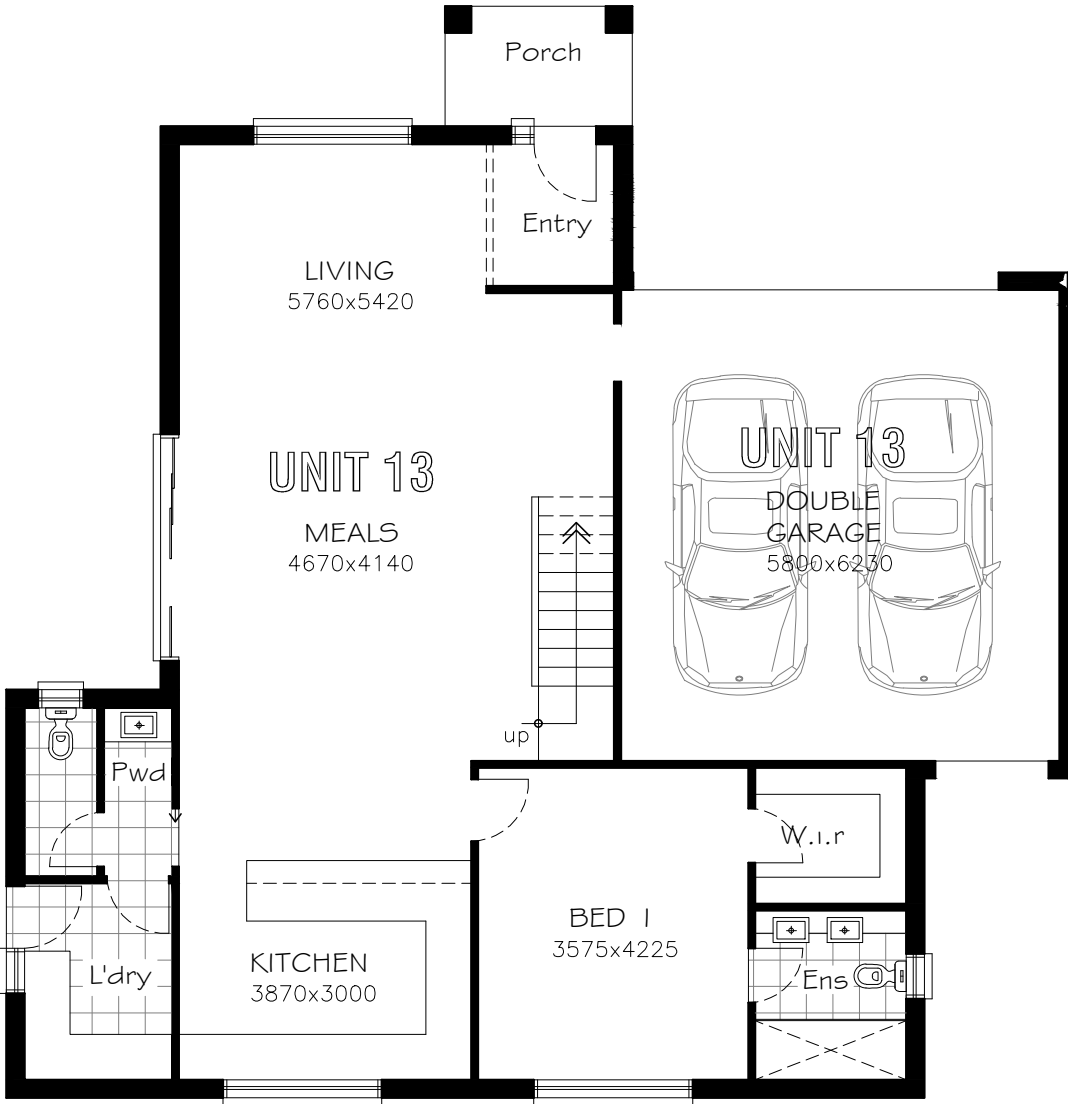

GROUND FLOOR PLAN

scale : 1:100

UNIT 13

GROUND FLOOR : 107.49sqm, 11.57sq
FIRST FLOOR : 77.82sqm, 8.37sq
PORCH : 3.93sqm, 0.42sq
GARAGE : 38.60sqm, 4.15sq


DOUBLE STOREY DWELLING

BEDS : 4
ENSUITE : 2
BATH : 1
PDR/WC : 2
GARAGE : 2 CAR GARAGE



ADVERTISED COPY - CITY OF MONASH

This copied document is made available for the sole purpose of enabling its consideration and review as part of a planning process under the Planning and Environment Act. The document must not be used for any purpose which may breach copyright.

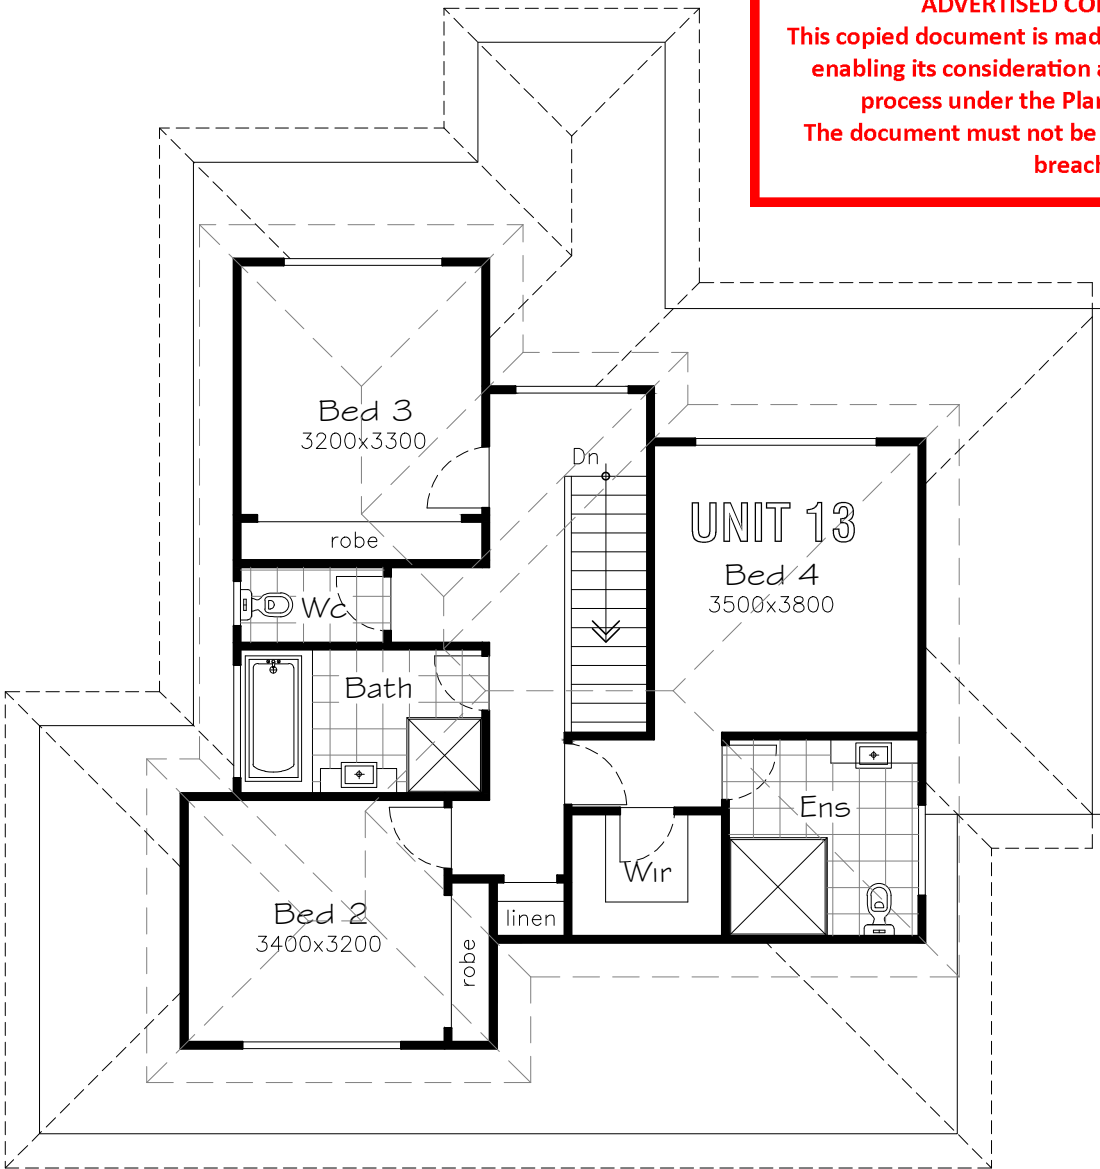


FIRST FLOOR PLAN

scale : 1:100

UNIT 13

MUNICIPALITY:-
**MONASH
CITY
COUNCIL**

TP01

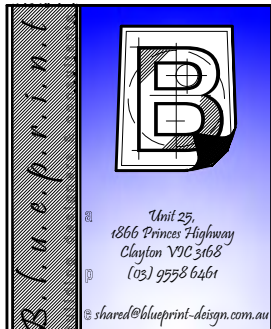

© 2019 COPYRIGHT WARNING

THESE PLANS ARE THE EXCLUSIVE PROPERTY OF BLUEPRINT BUILDING DESIGNERS & CONSULTANTS PTY. LTD. AND ARE SUBJECT TO THE COPYRIGHT LAWS OF AUSTRALIA. THE UNAUTHORISED USE, BUILDING, COPYING OR ADAPTATION OF IDEAS CONTAINED IN THESE PLANS IS AN INFRINGEMENT OF COPYRIGHT AND OFFENDERS WILL BE PROSECUTED TO THE FULL LIMITS OF THE LAW. BLUEPRINT ARCHITECTURAL DESIGN CONSULTANTS PTY. LTD. DOES NOT GRANT THE CLIENT, BUILDER, SUB-CONTRACTOR(S) ETC. THE LICENSE TO BUILD THESE PLANS WITHOUT WRITTEN PERMISSION.

www.blueprint-design.com.au

PROJECT:
PROPOSED MULTI-UNIT
DEVELOPMENT

AT: No. 501-521,
POLICE ROAD,
MULGRAVE

REGISTRATION No.- DP-AD21223

DATE: OCT. 2018


SCALE: 1:100

SHEET: 13 OF 41

REFERENCE NO:

DRAWN: M.A.

18-040

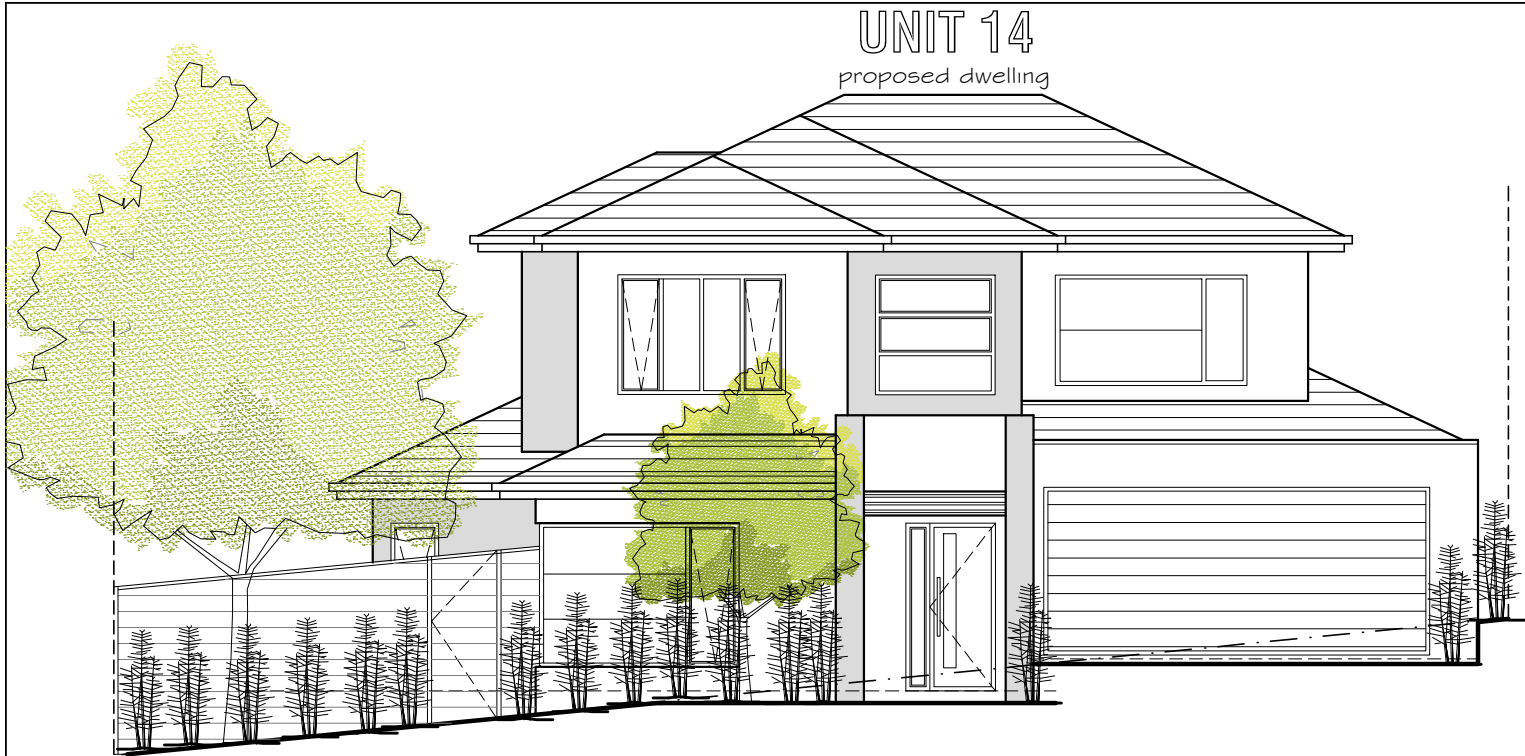

FRONT FACADE


scale : 1:100

UNIT 14	
GROUND FLOOR	: 105.96sqm, 11.40sq
FIRST FLOOR	: 77.82sqm, 8.37sq
PORCH	: 3.71sqm, 0.40sq
GARAGE	: 38.62sqm, 4.15sq

DOUBLE STOREY DWELLING	
BEDS	: 4
ENSUITE	: 2
BATH	: 1
PDR/WC	: 2
GARAGE	: 2 CAR GARAGE




ADVERTISED COPY - CITY OF MONASH
This copied document is made available for the sole purpose of enabling its consideration and review as part of a planning process under the Planning and Environment Act.
The document must not be used for any purpose which may breach copyright.

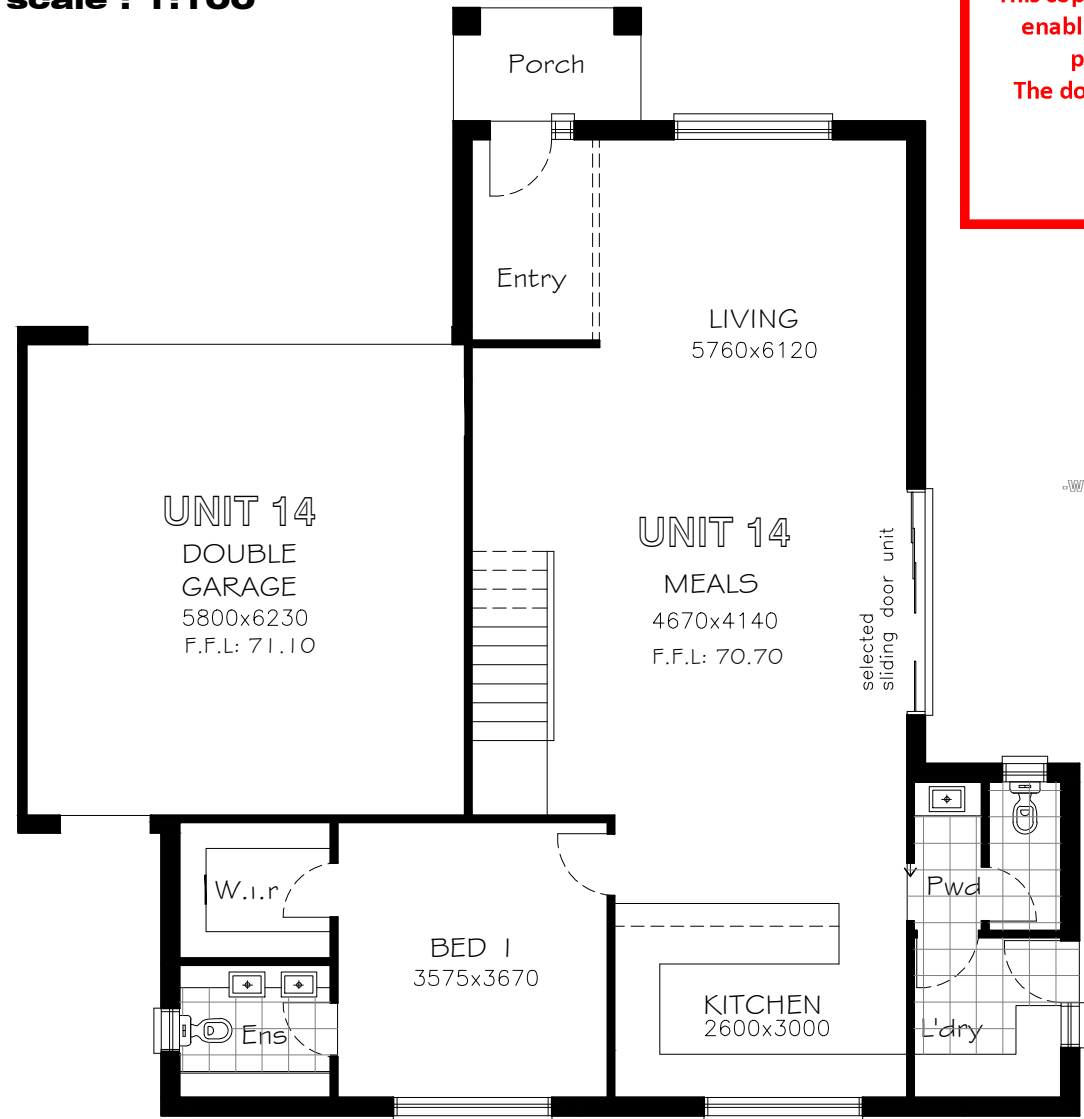

GROUND FLOOR PLAN

scale : 1:100

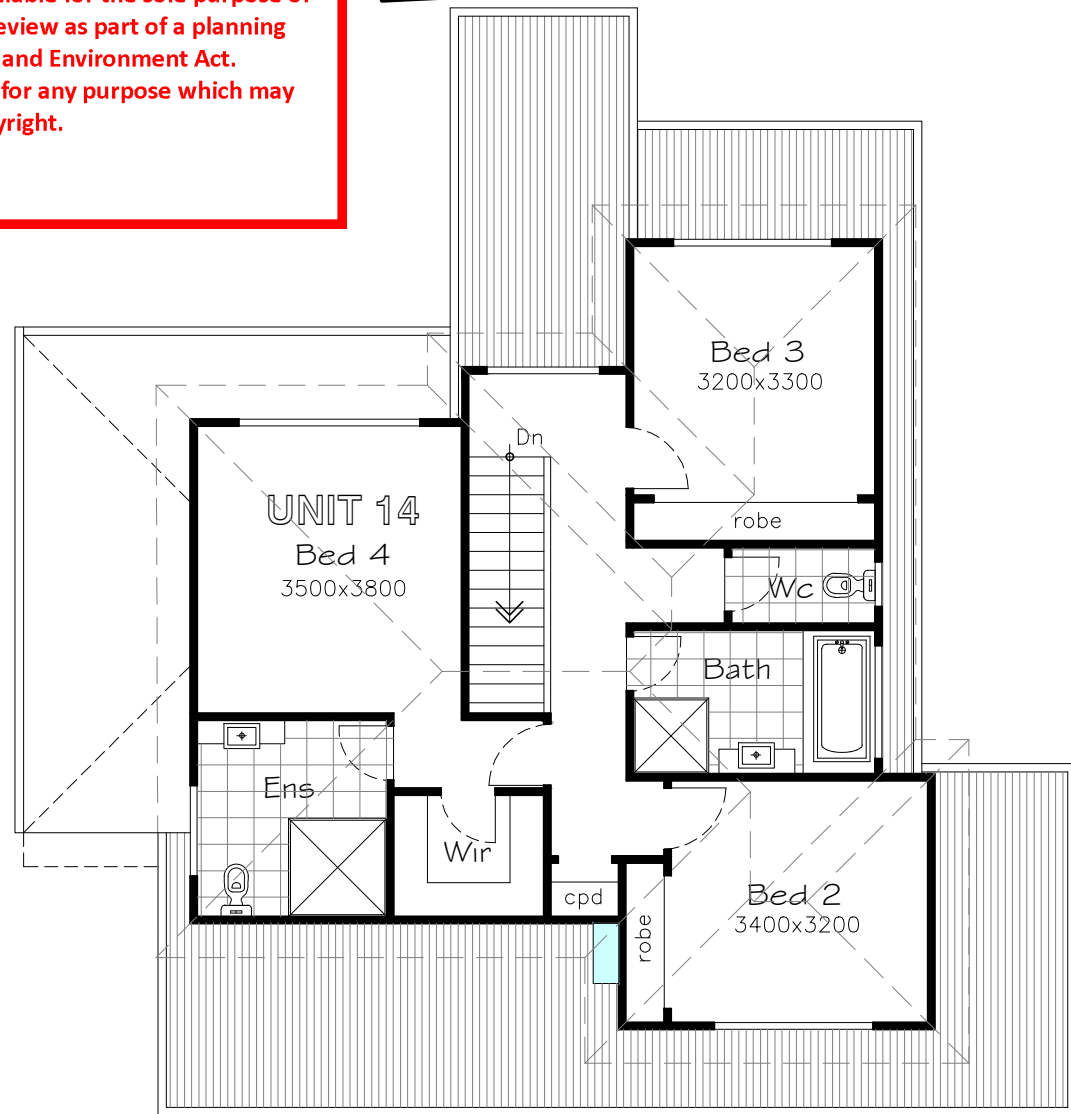

FIRST FLOOR PLAN

scale : 1:100

UNIT 14

MUNICIPALITY:—
**MONASH
CITY
COUNCIL**

TP01

Blueprint

Unit 25,
1866 Princes Highway
Clayton VIC 3168
(03) 9578 6461
shared@blueprint-design.com.au

© 2019 COPYRIGHT WARNING

THESE PLANS ARE THE EXCLUSIVE PROPERTY OF BLUEPRINT BUILDING DESIGNERS & CONSULTANTS PTY LTD AND ARE SUBJECT TO THE COPYRIGHT LAWS OF AUSTRALIA. THE UNAUTHORISED USE, BUILDING, COPYING OR ADAPTATION OF IDEAS CONTAINED IN THESE PLANS IS AN INFRINGEMENT OF COPYRIGHT AND OFFENDERS WILL BE PROSECUTED TO THE FULL LIMITS OF THE LAW. BLUEPRINT ARCHITECTURAL DESIGN CONSULTANTS PTY LTD DOES NOT GRANT THE CLIENT, BUILDER, SUB-CONTRACTOR(S) ETC. THE LICENSE TO BUILD THESE PLANS WITHOUT WRITTEN PERMISSION.

www.blueprint-design.com.au

PROJECT:
PROPOSED MULTI-UNIT
DEVELOPMENT

AT: No. 501-521,
POLICE ROAD,
MULGRAVE

REGISTRATION No.— DP-AD21223


DRAWN: A.F

DATE: OCT. 2018

SHEET: 14 OF 41

SCALE: 1:100

REFERENCE NO:
18-040

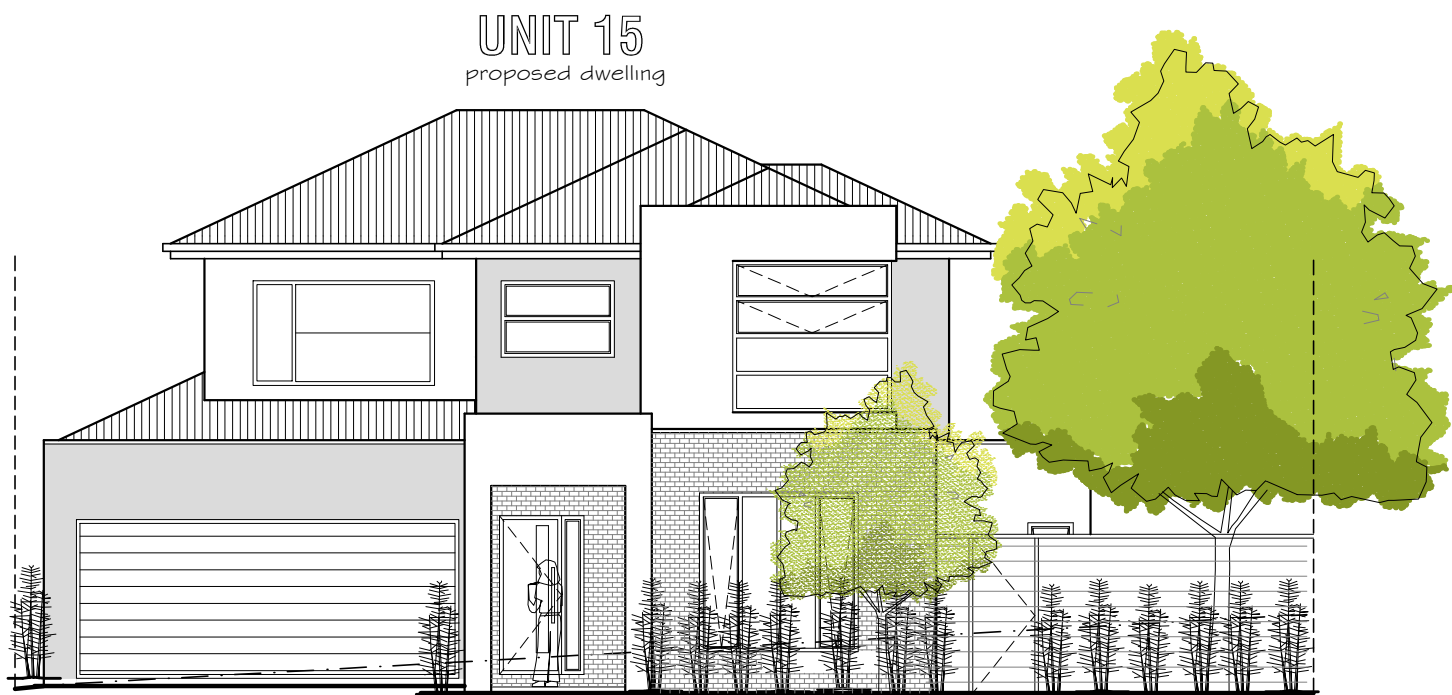

FRONT FACADE



scale : 1:100



GROUND FLOOR PLAN

scale : 1:100

ADVERTISED COPY - CITY OF MONASH
This copied document is made available for the sole purpose of enabling its consideration and review as part of a planning process under the Planning and Environment Act.
The document must not be used for any purpose which may breach copyright.

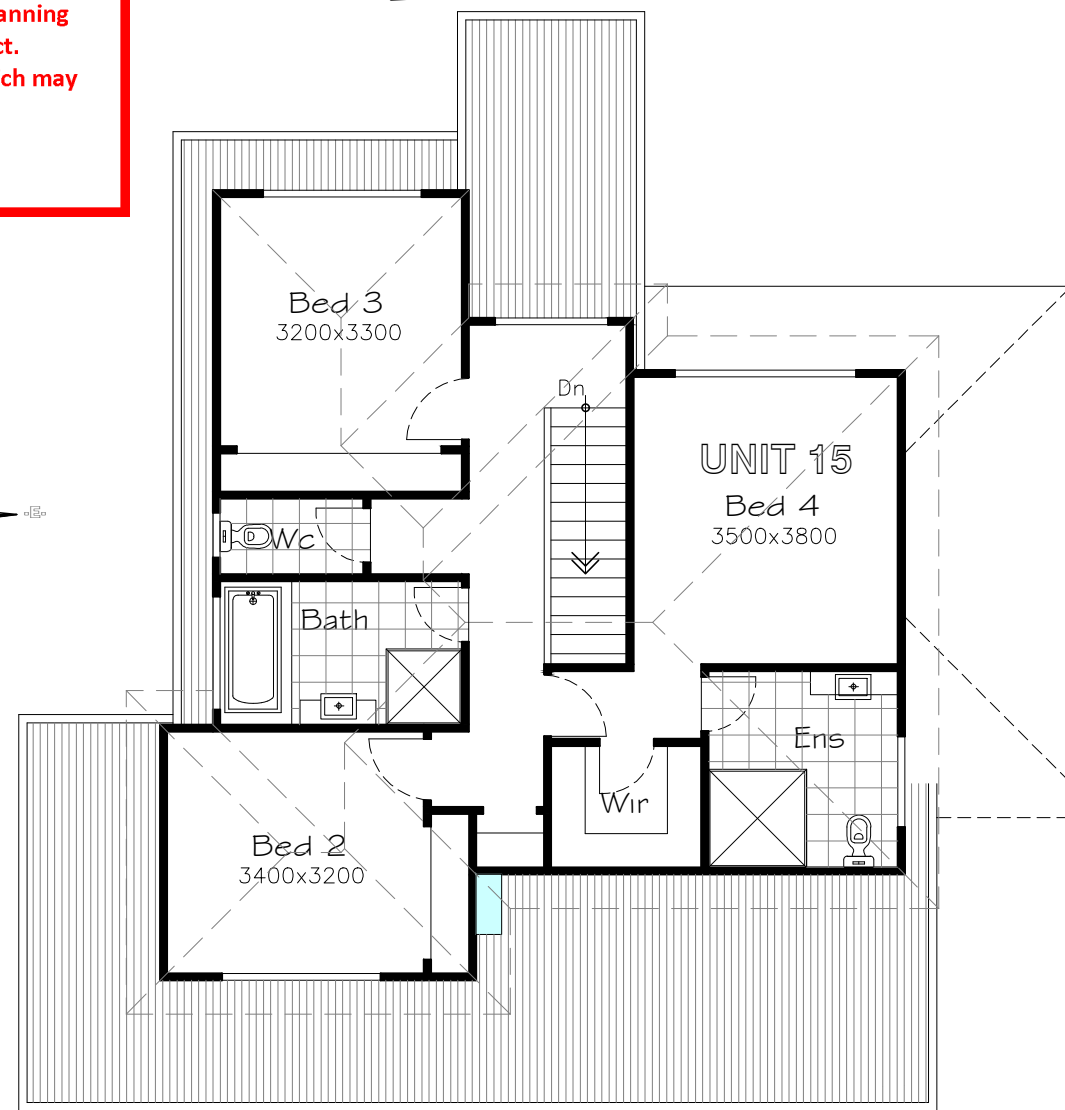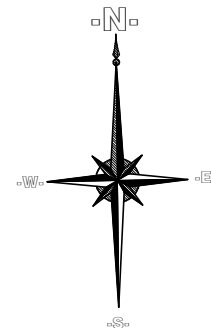

FIRST FLOOR PLAN

scale : 1:100

UNIT 15	
GROUND FLOOR	: 108.15sqm, 11.64sq
FIRST FLOOR	: 77.82sqm, 8.37sq
PORCH	: 3.92sqm, 0.42sq
GARAGE	: 38.60sqm, 4.15sq

DOUBLE STOREY DWELLING	
BEDS	: 4
ENSUITE	: 2
BATH	: 1
PDR/WC	: 2
GARAGE	: 2 CAR GARAGE



UNIT 15

MUNICIPALITY:-
MONASH CITY COUNCIL

TP01

Blueprint

Unit 25,
1866 Princes Highway
Clayton VIC 3168
(03) 9558 6461
shared@blueprint-design.com.au

© 2019 COPYRIGHT WARNING
THESE PLANS ARE THE EXCLUSIVE PROPERTY OF BLUEPRINT BUILDING DESIGNERS & CONSULTANTS PTY LTD AND ARE SUBJECT TO THE COPYRIGHT LAWS OF AUSTRALIA. THE UNAUTHORISED USE, BUILDING, COPYING OR ADAPTATION OF IDEAS CONTAINED IN THESE PLANS IS AN INFRINGEMENT OF COPYRIGHT AND OFFENDERS WILL BE PROSECUTED TO THE FULL LIMITS OF THE LAW. BLUEPRINT ARCHITECTURAL DESIGN CONSULTANTS PTY LTD DOES NOT GRANT THE CLIENT, BUILDER, SUB-CONTRACTOR(S) ETC. THE LICENSE TO BUILD THESE PLANS WITHOUT WRITTEN PERMISSION.

www.blueprint-design.com.au


PROJECT:
PROPOSED MULTI-UNIT DEVELOPMENT

AT: No. 501-521,
POLICE ROAD,
MULGRAVE

REGISTRATION No.- DP-AD21223


DATE: OCT. 2018 SCALE: 1:100

SHEET: 15 OF 41 REFERENCE NO:
DRAWN: A.F. 18-040

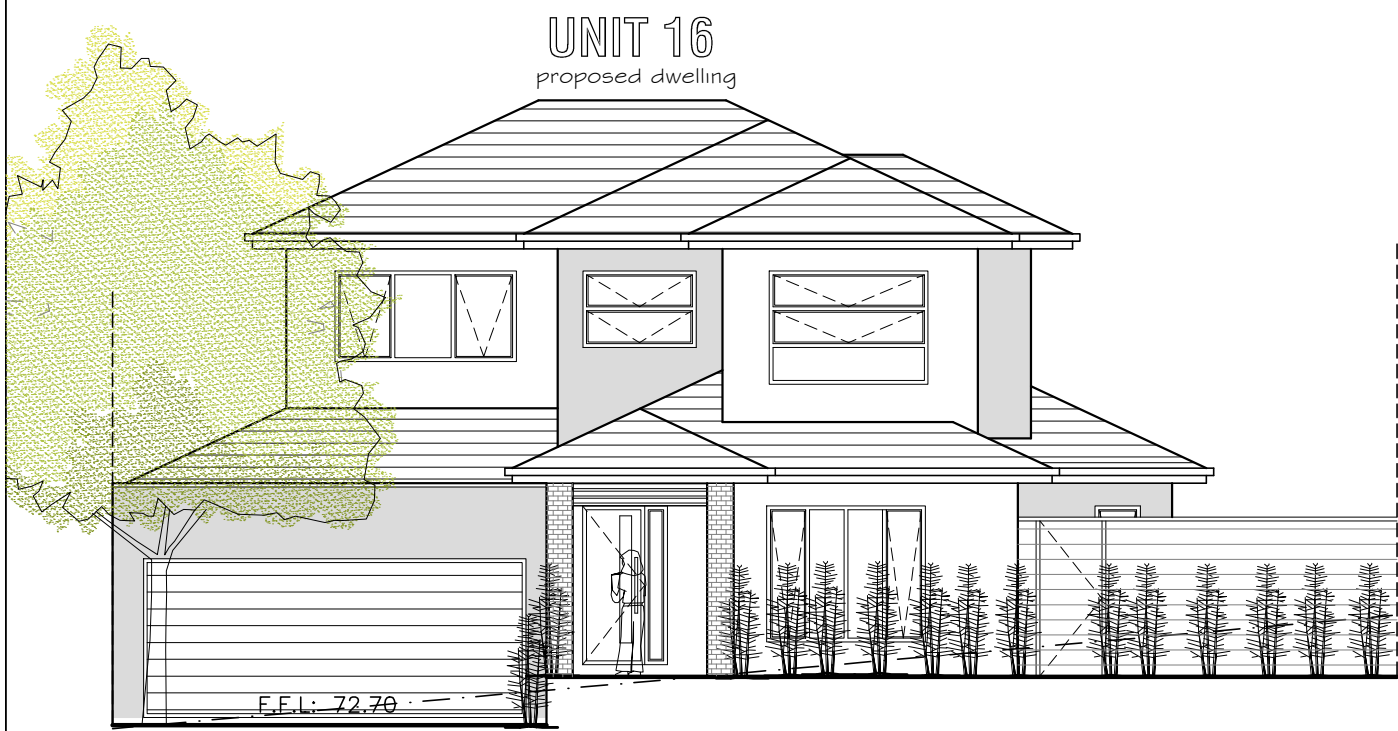

FRONT FACADE



scale : 1:100

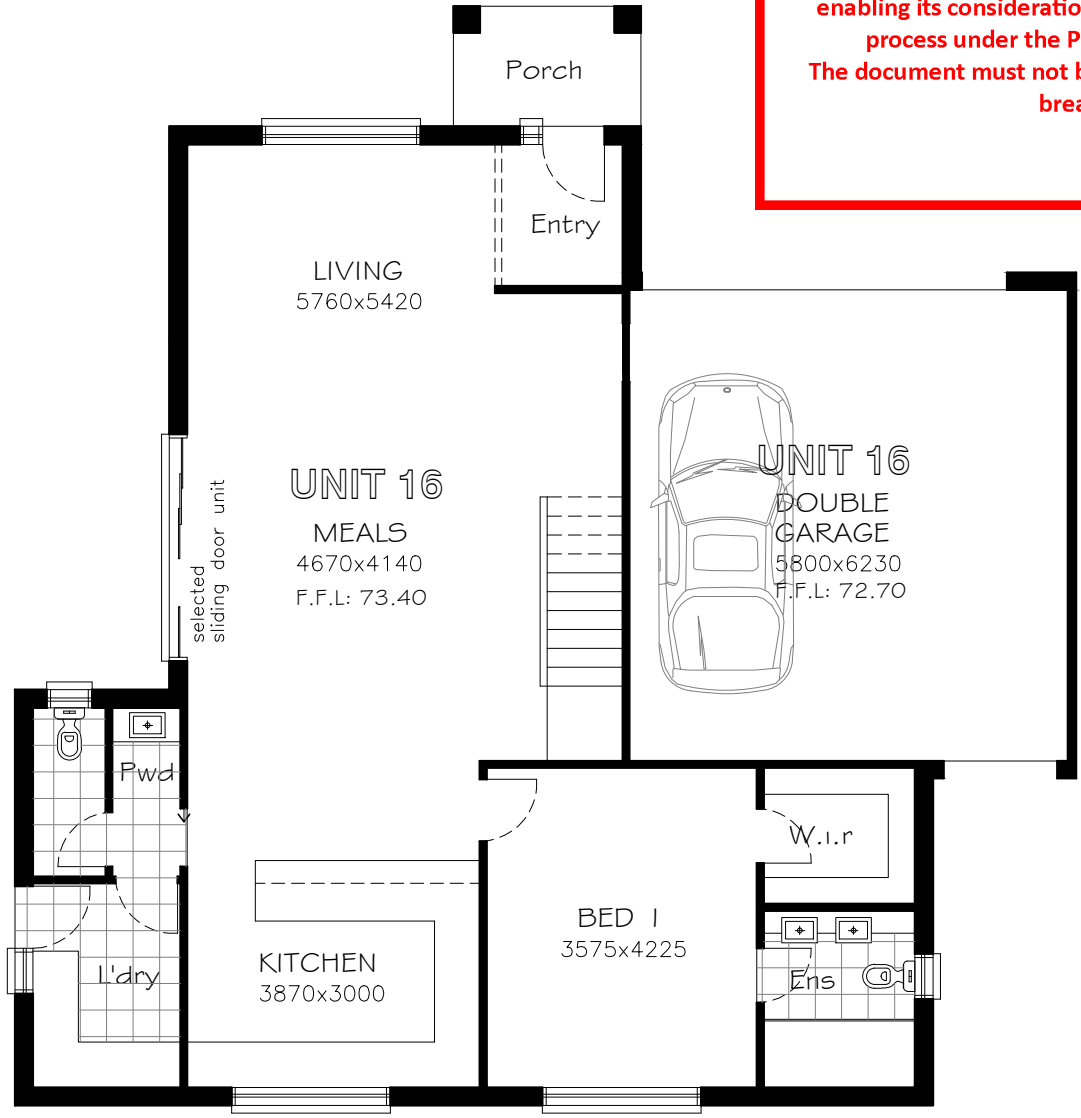

GROUND FLOOR PLAN

scale : 1:100

ADVERTISED COPY - CITY OF MONASH
This copied document is made available for the sole purpose of enabling its consideration and review as part of a planning process under the Planning and Environment Act.
The document must not be used for any purpose which may breach copyright.

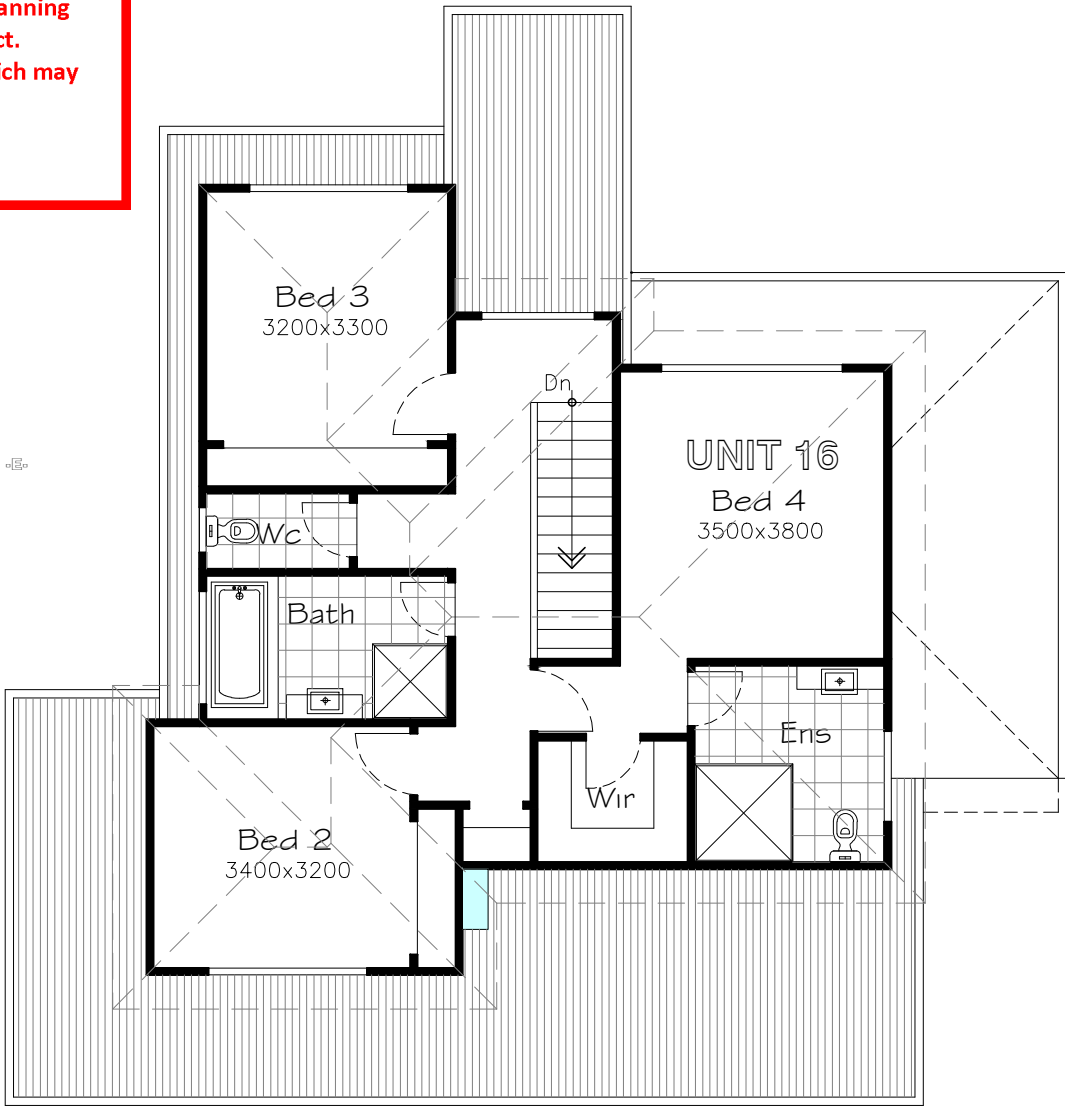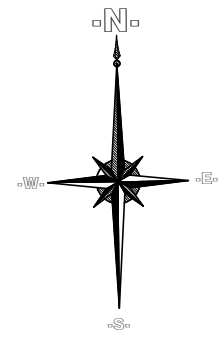


FIRST FLOOR PLAN

scale : 1:100

UNIT 16			
GROUND FLOOR	:	108.67sqm,	11.70sq
FIRST FLOOR	:	77.82sqm,	8.37sq
PORCH	:	3.92sqm,	0.42sq
GARAGE	:	38.62sqm,	4.15sq

DOUBLE STOREY DWELLING	
BEDS	: 4
ENSUITE	: 2
BATH	: 1
PDR/WC	: 2
GARAGE	: 2 CAR GARAGE

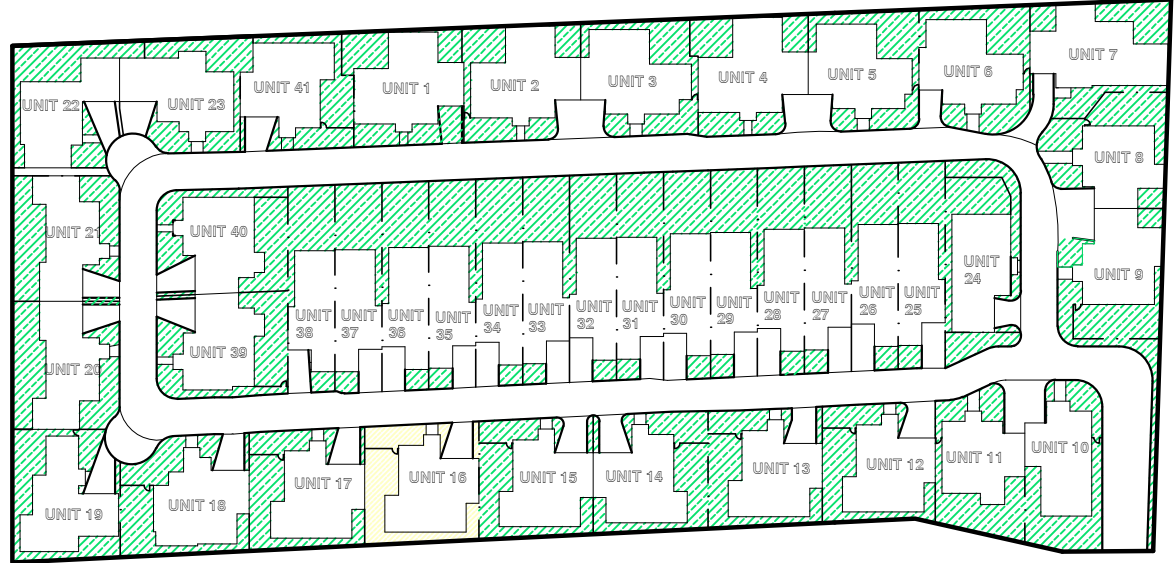

UNIT 16

MUNICIPALITY:—
MONASH CITY COUNCIL

TP01

Unit 25,
1866 Princes Highway
Clayton VIC 3168
(03) 9578 6461
shared@blueprint-design.com.au

© 2019 COPYRIGHT WARNING
THESE PLANS ARE THE EXCLUSIVE PROPERTY OF BLUEPRINT BUILDING DESIGNERS & CONSULTANTS PTY LTD AND ARE SUBJECT TO THE COPYRIGHT LAWS OF AUSTRALIA. THE UNAUTHORISED USE, BUILDING, COPYING OR ADAPTATION OF IDEAS CONTAINED IN THESE PLANS IS AN INFRINGEMENT OF COPYRIGHT AND OFFENDERS WILL BE PROSECUTED TO THE FULL LIMITS OF THE LAW. BLUEPRINT ARCHITECTURAL DESIGN CONSULTANTS PTY LTD DOES NOT GRANT THE CLIENT, BUILDER, SUB-CONTRACTOR(S) ETC. THE LICENSE TO BUILD THESE PLANS WITHOUT WRITTEN PERMISSION.

www.blueprint-design.com.au


PROJECT:
PROPOSED MULTI-UNIT DEVELOPMENT

AT: No. 501-521,
POLICE ROAD,
MULGRAVE

REGISTRATION No.— DP-AD21223

DATE: OCT. 2018 SCALE: 1:100


SHEET: 16 OF 41 REFERENCE NO:
DRAWN: A.F. 18-040

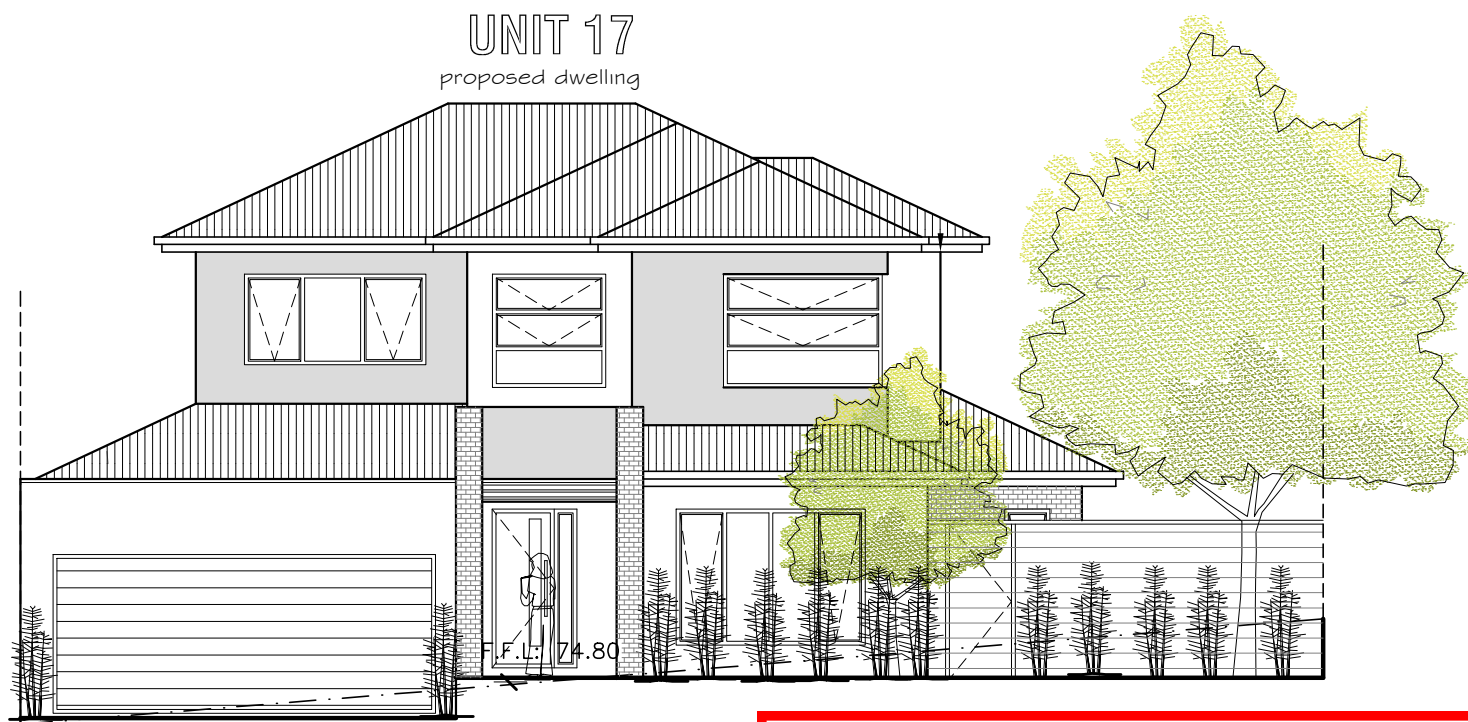

FRONT FACADE



scale : 1:100

ADVERTISED COPY - CITY OF MONASH
This copied document is made available for the sole purpose of
enabling its consideration and review as part of a planning
process under the Planning and Environment Act.
The document must not be used for any purpose which may
breach copyright.

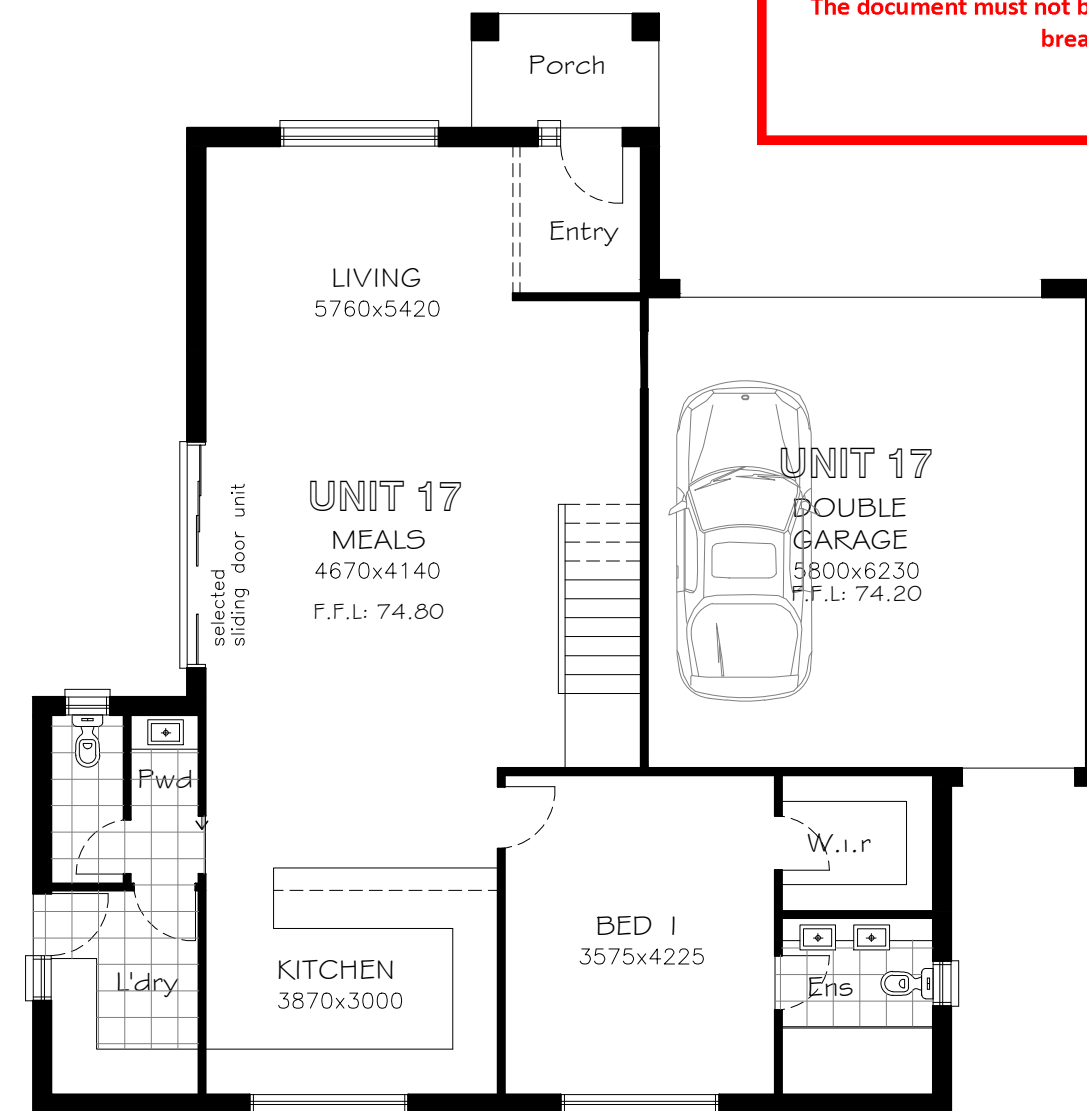

GROUND FLOOR PLAN

scale : 1:100

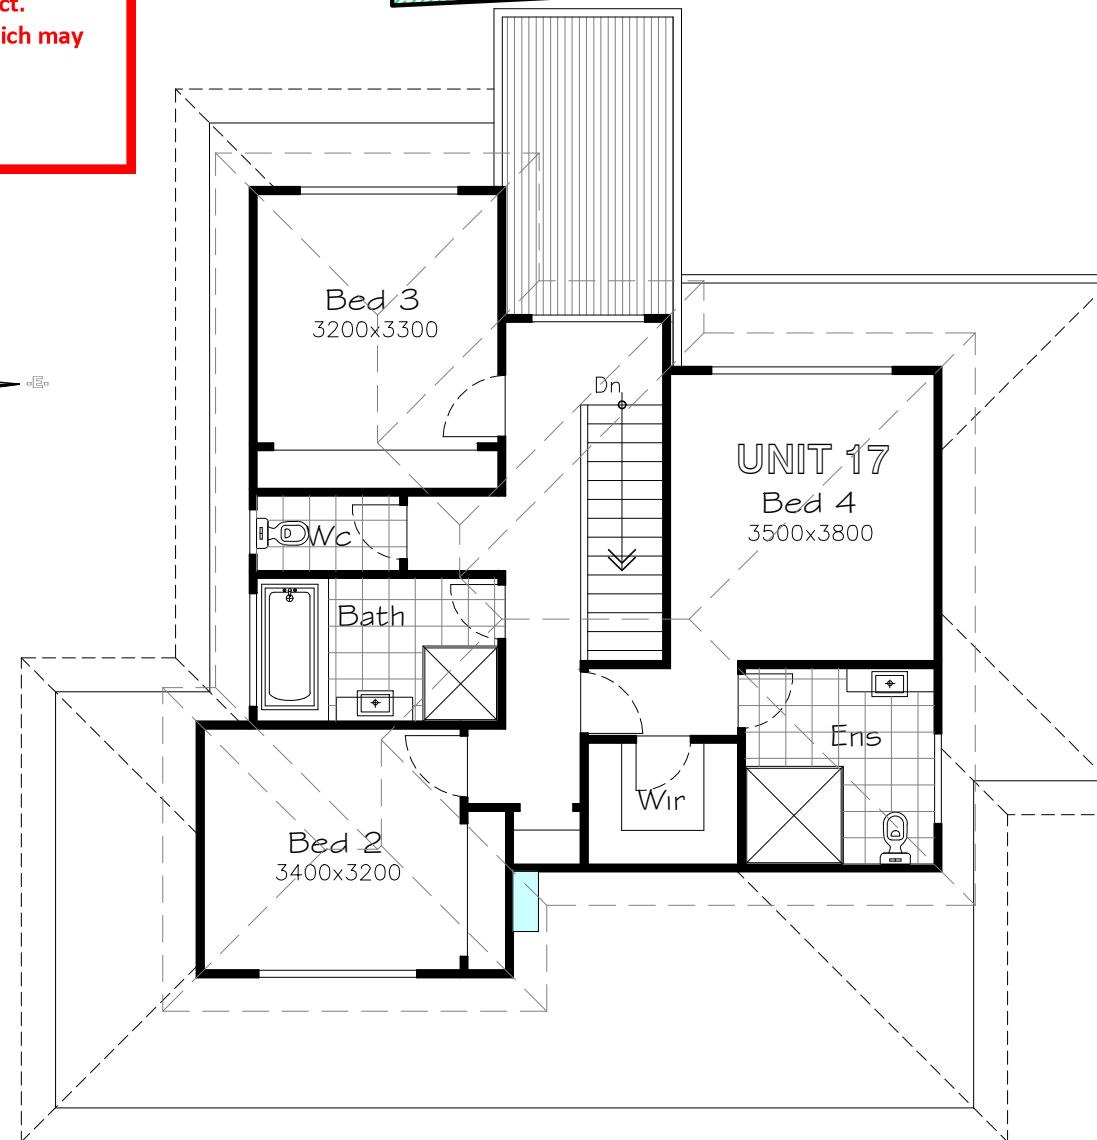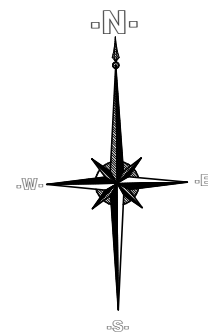

FIRST FLOOR PLAN

scale : 1:100

UNIT 17

GROUND FLOOR : 109.13sqm, 11.74sq
FIRST FLOOR : 77.82sqm, 8.37sq
PORCH : 3.75sqm, 0.40sq
GARAGE : 38.62sqm, 4.15sq

DOUBLE STOREY DWELLING


BEDS : 4
ENSUITE : 2
BATH : 1
PDR/WC : 2
GARAGE : 2 CAR GARAGE



UNIT 17

MUNICIPALITY:-
**MONASH
CITY
COUNCIL**

TP01

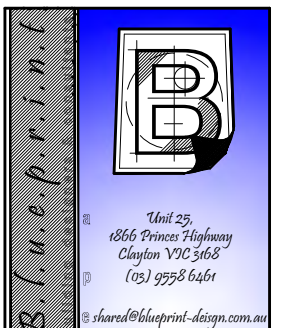

© 2019 COPYRIGHT WARNING

THESE PLANS ARE THE EXCLUSIVE PROPERTY OF
BLUEPRINT BUILDING DESIGNERS & CONSULTANTS
PTY LTD AND ARE SUBJECT TO THE COPYRIGHT
LAWS OF AUSTRALIA. THE UNAUTHORISED USE,
BUILDING, COPYING OR ADAPTATION OF IDEAS
CONTAINED IN THESE PLANS IS AN INFRINGEMENT
OF COPYRIGHT AND OFFENDERS WILL BE
PROSECUTED TO THE FULL LIMITS OF THE LAW.
BLUEPRINT ARCHITECTURAL DESIGN CONSULTANTS
PTY LTD DOES NOT GRANT THE CLIENT, BUILDER,
SUB-CONTRACTOR(S) ETC. THE LICENSE TO BUILD
THESE PLANS WITHOUT WRITTEN PERMISSION.

www.blueprint-design.com.au

PROJECT:
PROPOSED MULTI-UNIT
DEVELOPMENT

AT: No. 501-521,
POLICE ROAD,
MULGRAVE

REGISTRATION No.- DP-AD21223

DATE: OCT. 2018 SCALE: 1:100


SHEET: 17 OF 41 REFERENCE NO:

DRAWN: A.F. 18-040



FRONT FACADE



scale : 1:100

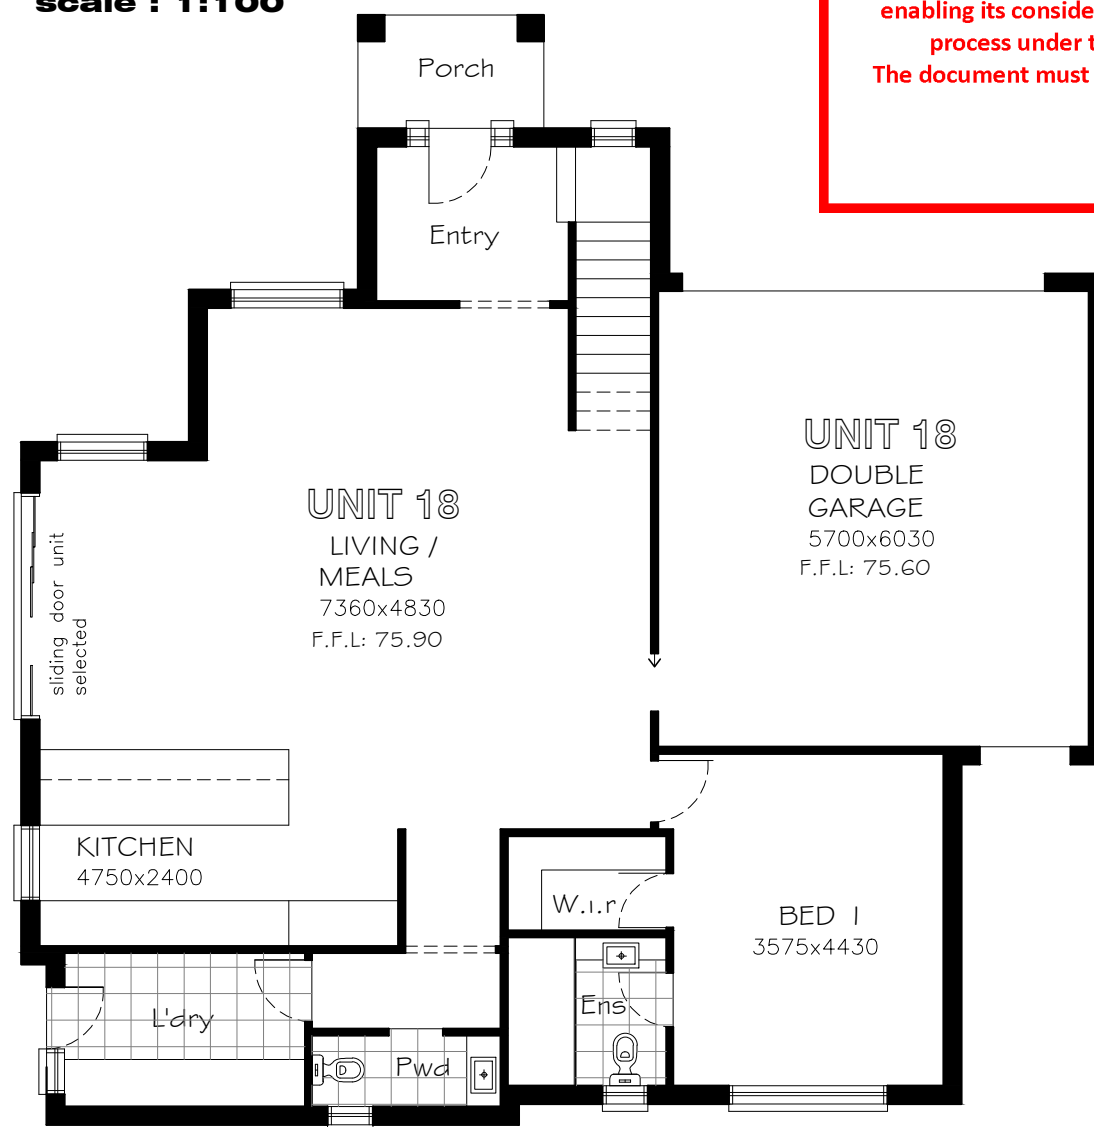

GROUND FLOOR PLAN

scale : 1:100

ADVERTISED COPY - CITY OF MONASH
This copied document is made available for the sole purpose of
enabling its consideration and review as part of a planning
process under the Planning and Environment Act.
The document must not be used for any purpose which may
breach copyright.

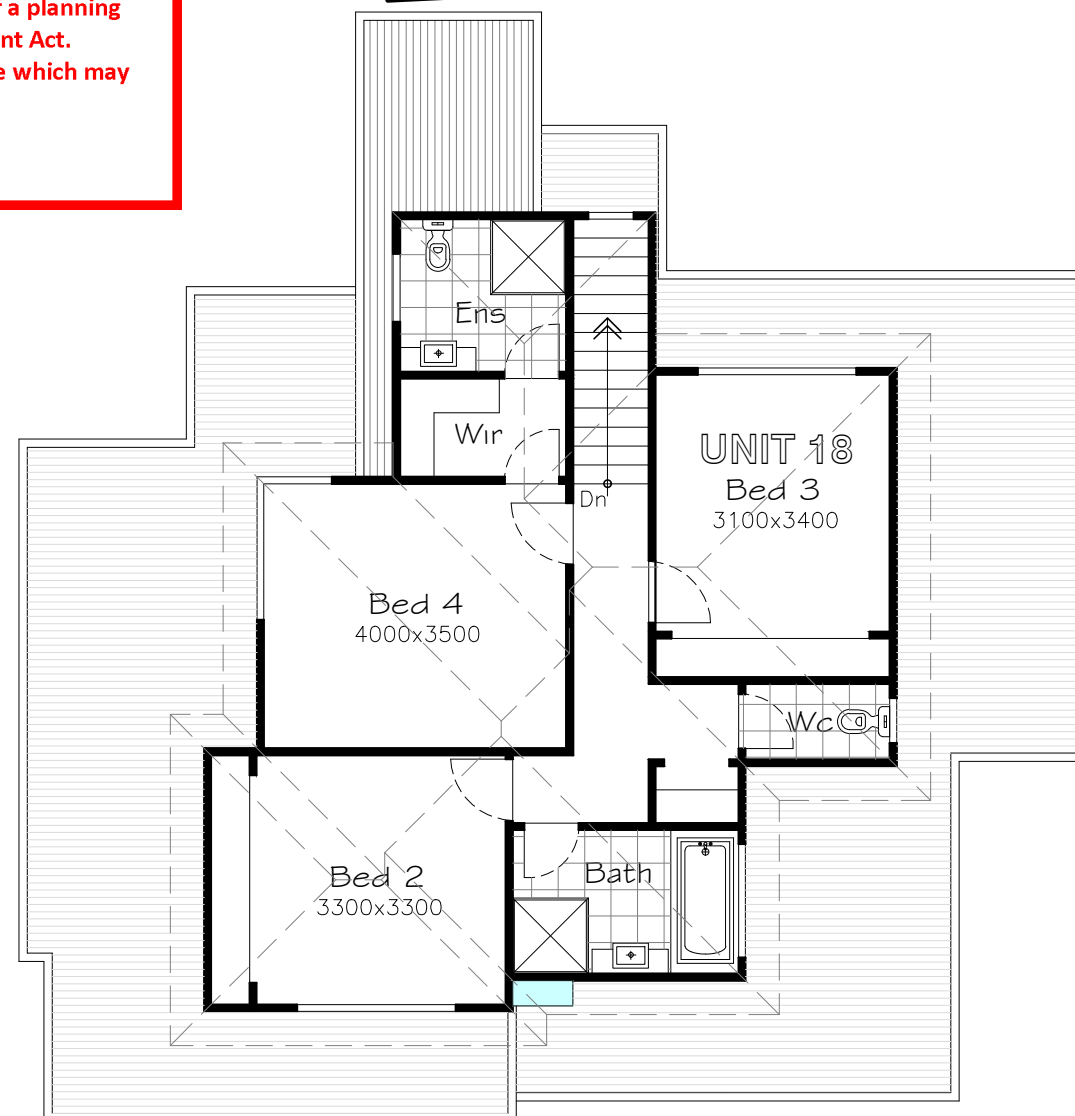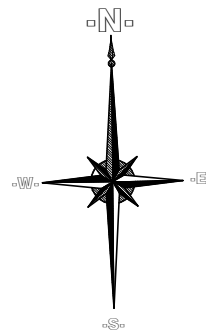

FIRST FLOOR PLAN


scale : 1:100

UNIT 18

GROUND FLOOR : 115.05sqm, 12.38sq
FIRST FLOOR : 71.24sqm, 7.67sq
PORCH : 3.69sqm, 0.40sq
GARAGE : 36.79sqm, 3.96sq

DOUBLE STOREY DWELLING


BEDS : 4
ENSUITE : 2
BATH : 1
PDR/WC : 2
GARAGE : 2 CAR GARAGE

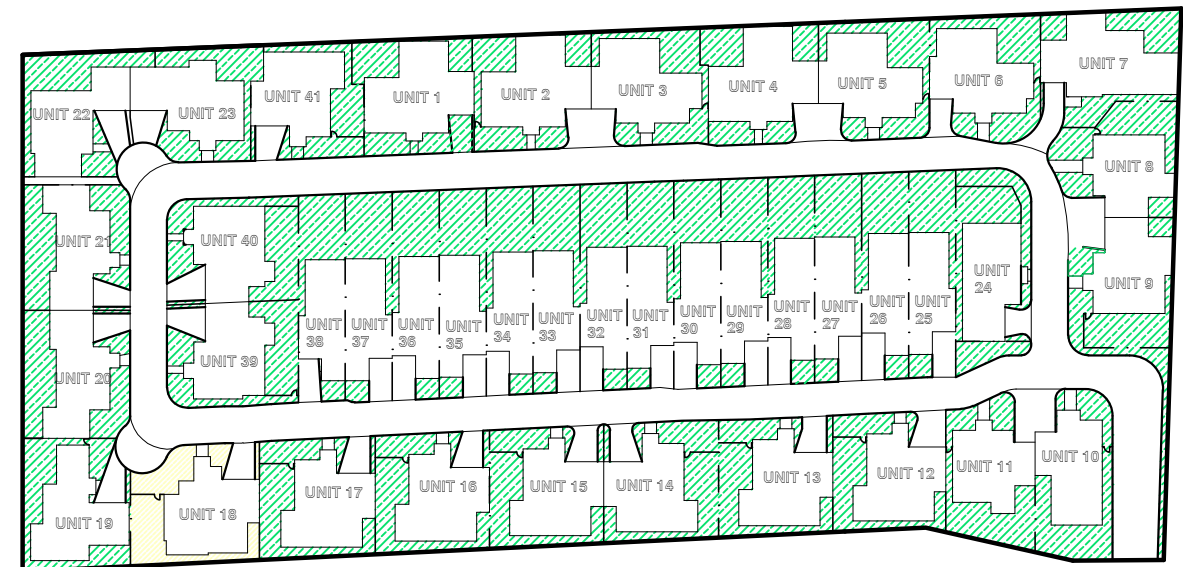

UNIT 18

MUNICIPALITY:-
**MONASH
CITY
COUNCIL**

TP01

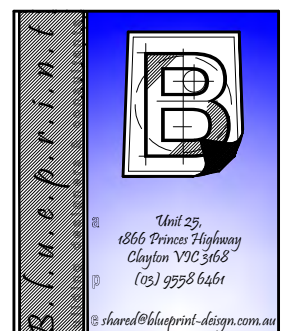

© 2019 COPYRIGHT WARNING

THESE PLANS ARE THE EXCLUSIVE PROPERTY OF
BLUEPRINT BUILDING DESIGNERS & CONSULTANTS
PTY LTD AND ARE SUBJECT TO THE COPYRIGHT
LAWS OF AUSTRALIA. THE UNAUTHORISED USE,
BUILDING, COPYING OR ADAPTATION OF IDEAS
CONTAINED IN THESE PLANS IS AN INFRINGEMENT
OF COPYRIGHT AND OFFENDERS WILL BE
PROSECUTED TO THE FULL LIMITS OF THE LAW.
BLUEPRINT ARCHITECTURAL DESIGN CONSULTANTS
PTY LTD DOES NOT GRANT THE CLIENT, BUILDER,
SUB-CONTRACTOR(S) ETC. THE LICENSE TO BUILD
THESE PLANS WITHOUT WRITTEN PERMISSION.

www.blueprint-design.com.au

PROJECT:
PROPOSED MULTI-UNIT
DEVELOPMENT


AT: No. 501-521,
POLICE ROAD,
MULGRAVE

REGISTRATION No.- DP-AD21223

DATE: OCT. 2018 SCALE: 1:100



SHEET: 18 OF 41 REFERENCE NO:

DRAWN: A.F. 18-040

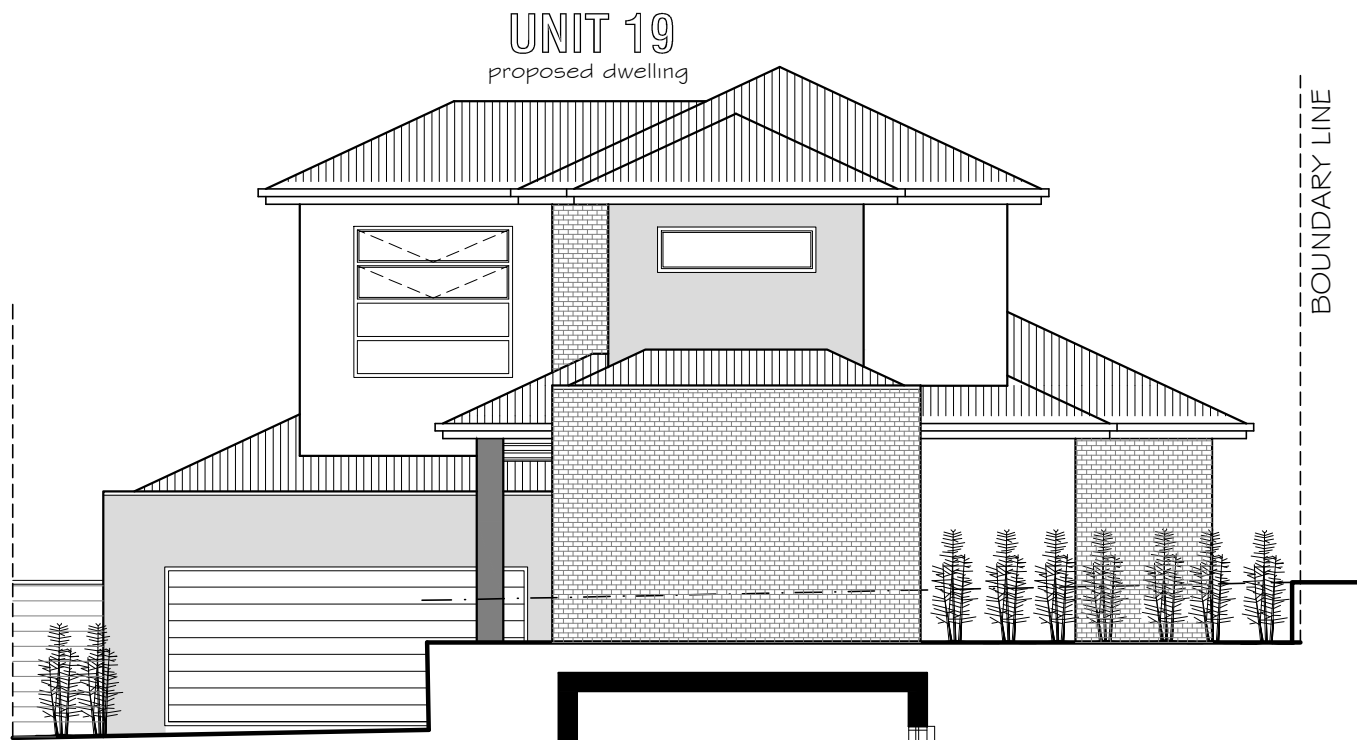

FRONT FACADE

scale : 1:100

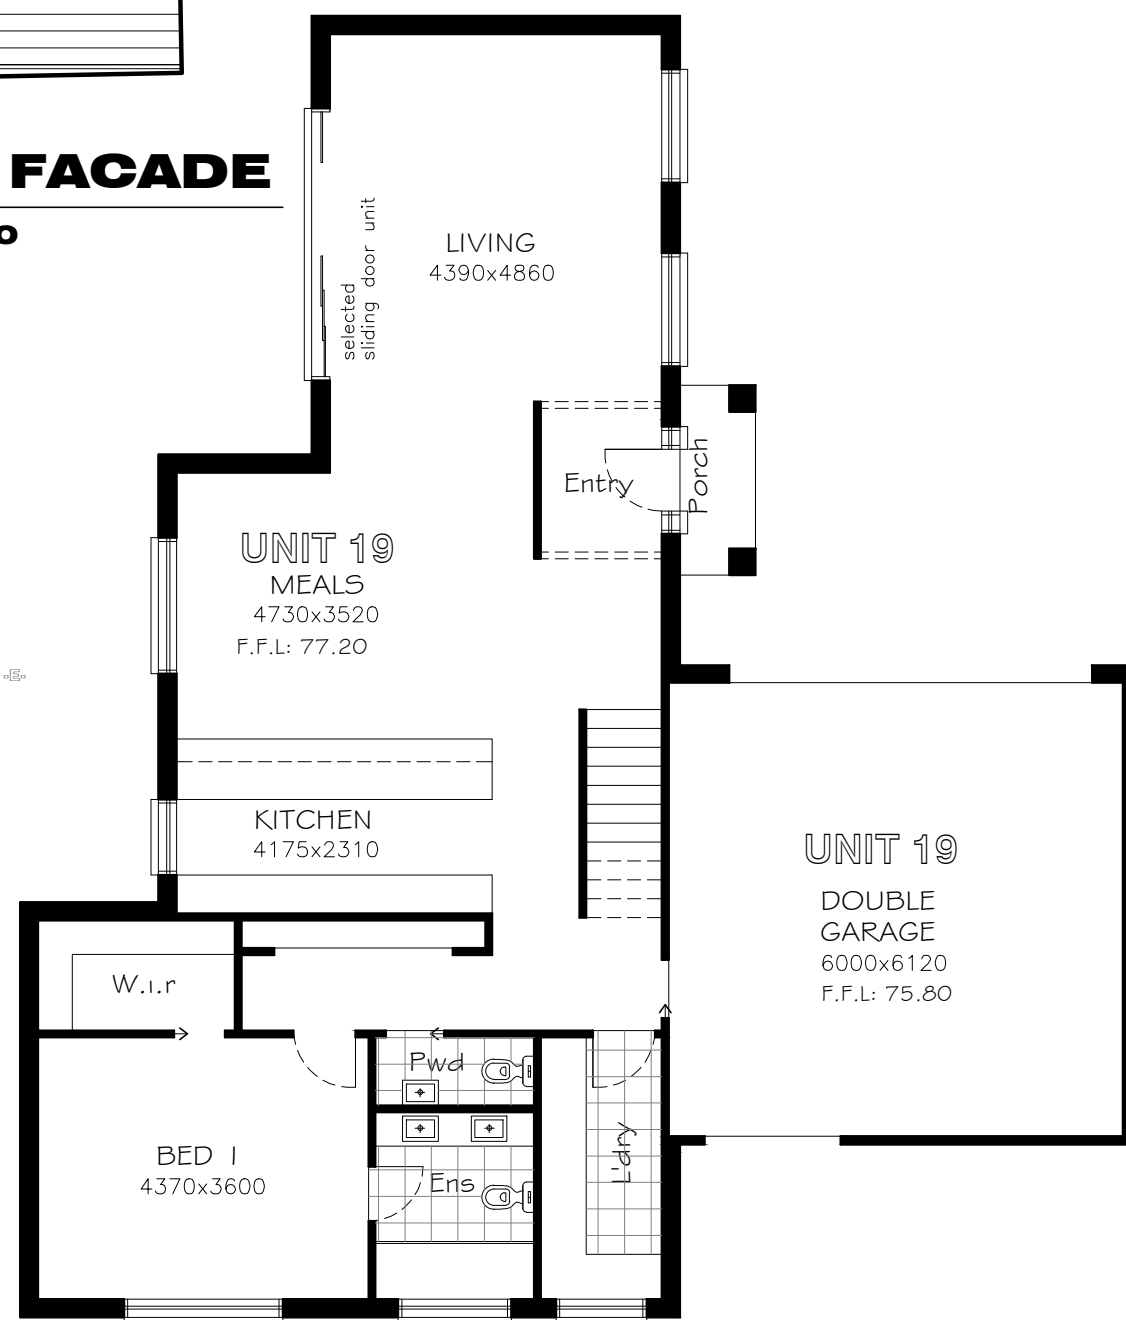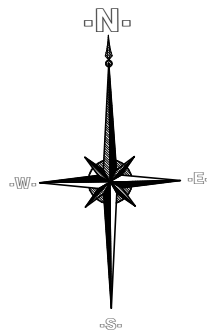

GROUND FLOOR PLAN


scale : 1:100

UNIT 19


GROUND FLOOR : 116.13sqm, 12.50sq
FIRST FLOOR : 83.71sqm, 9.01sq
PORCH : 2.51sqm, 0.27sq
GARAGE : 38.76sqm, 4.17sq

DOUBLE STOREY DWELLING

BEDS : 4
ENSUITE : 2
BATH : 1
PDR/WC : 2
GARAGE : 2 CAR GARAGE

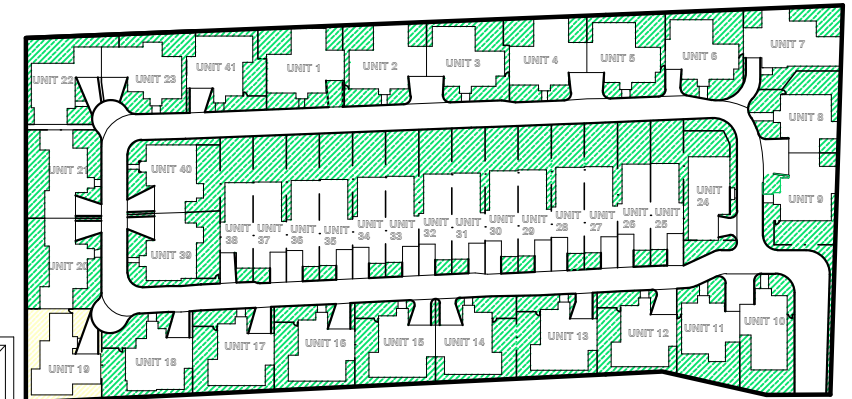

ADVERTISED COPY - CITY OF MONASH
This copied document is made available for the sole purpose of enabling its consideration and review as part of a planning process under the Planning and Environment Act.
The document must not be used for any purpose which may breach copyright.

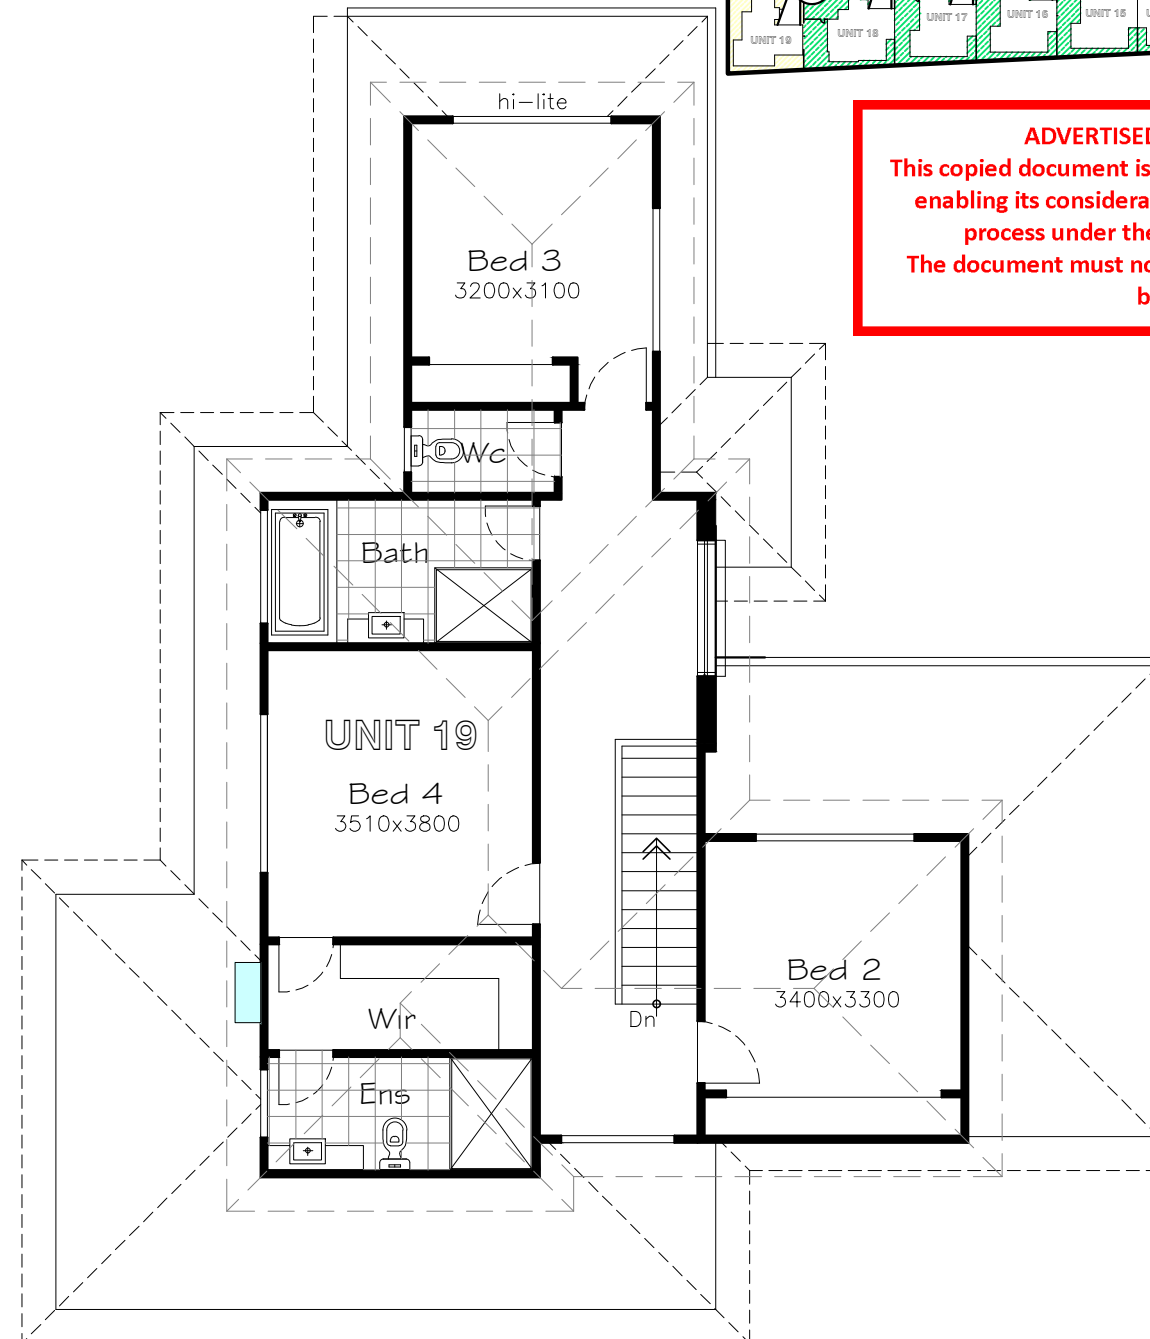


FIRST FLOOR PLAN

scale : 1:100

UNIT 19

MUNICIPALITY:-
**MONASH
CITY
COUNCIL**

TP01

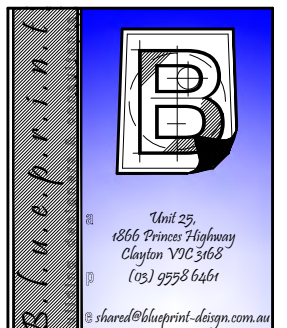

© 2019 COPYRIGHT WARNING

THESE PLANS ARE THE EXCLUSIVE PROPERTY OF BLUEPRINT BUILDING DESIGNERS & CONSULTANTS PTY LTD AND ARE SUBJECT TO THE COPYRIGHT LAWS OF AUSTRALIA. THE UNAUTHORISED USE, BUILDING, COPYING OR ADAPTATION OF IDEAS CONTAINED IN THESE PLANS IS AN INFRINGEMENT OF COPYRIGHT AND OFFENDERS WILL BE PROSECUTED TO THE FULL LIMITS OF THE LAW. BLUEPRINT ARCHITECTURAL DESIGN CONSULTANTS PTY LTD DOES NOT GRANT THE CLIENT, BUILDER, SUB-CONTRACTOR(S) ETC. THE LICENSE TO BUILD THESE PLANS WITHOUT WRITTEN PERMISSION.

www.blueprint-design.com.au

PROJECT:
PROPOSED MULTI-UNIT
DEVELOPMENT

AT: No. 501-521,
POLICE ROAD,
MULGRAVE

REGISTRATION No.- DP-AD21223

DATE: OCT. 2018 SCALE: 1:100

SHEET: 19 OF 41 REFERENCE NO:

DRAWN: A.F. 18-040



UNIT 20

GROUND FLOOR : 104.84sqm, 11.29sq
FIRST FLOOR : 72.21sqm, 7.77sq
PORCH : 3.30sqm, 0.35sq
GARAGE : 36.45sqm, 3.89sq

DOUBLE STOREY DWELLING


BEDS : 4
ENSUITE : 2
BATH : 1
PDR/WC : 2
GARAGE : 2 CAR GARAGE

UNIT 20
DOUBLE
GARAGE
6120x5500
F.F.L: 78.41

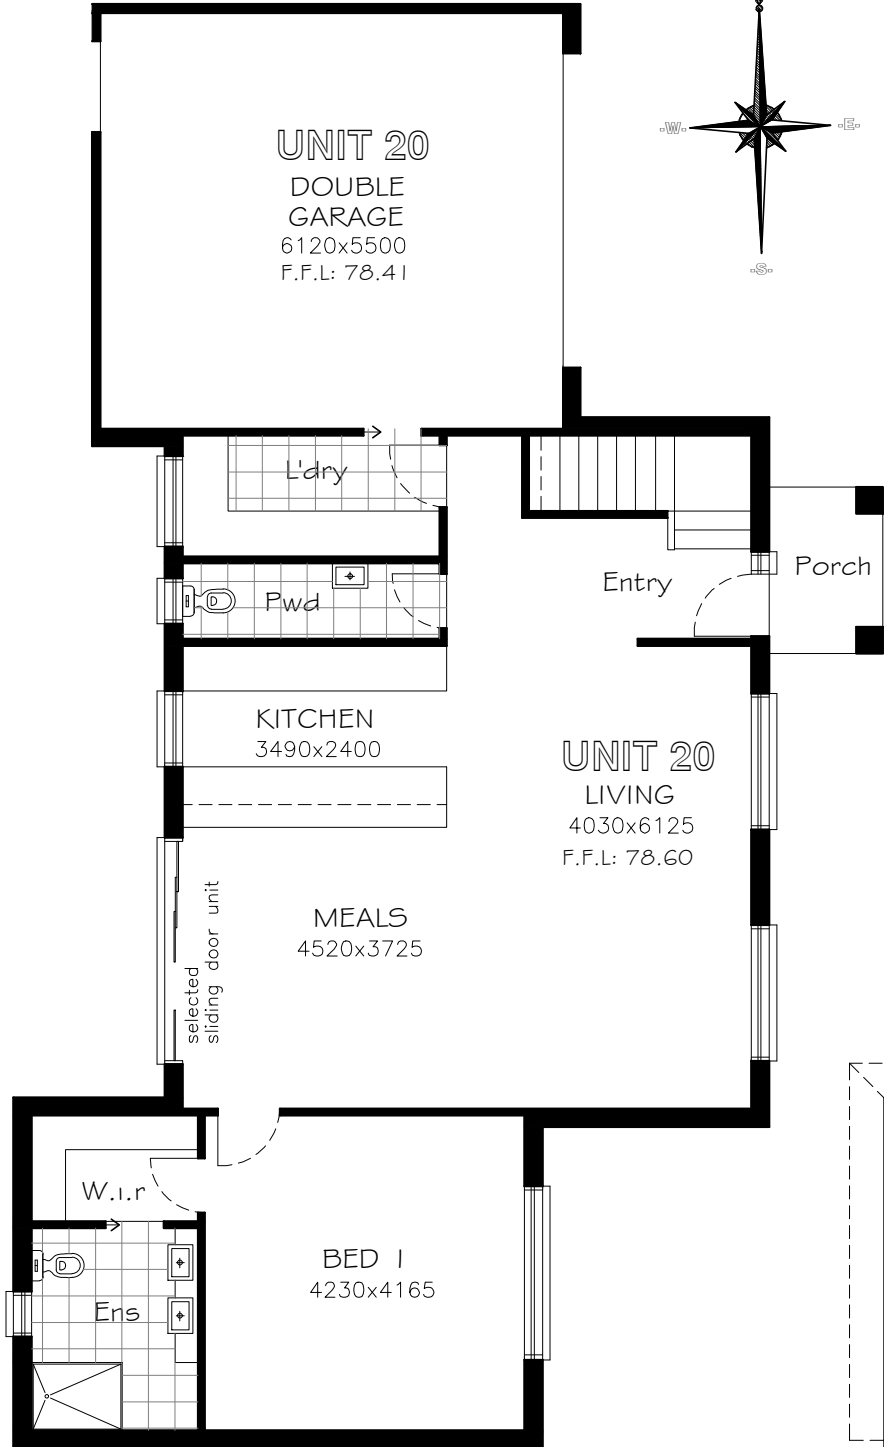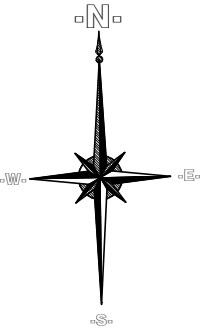


**GROUND
FLOOR PLAN**

scale : 1:100

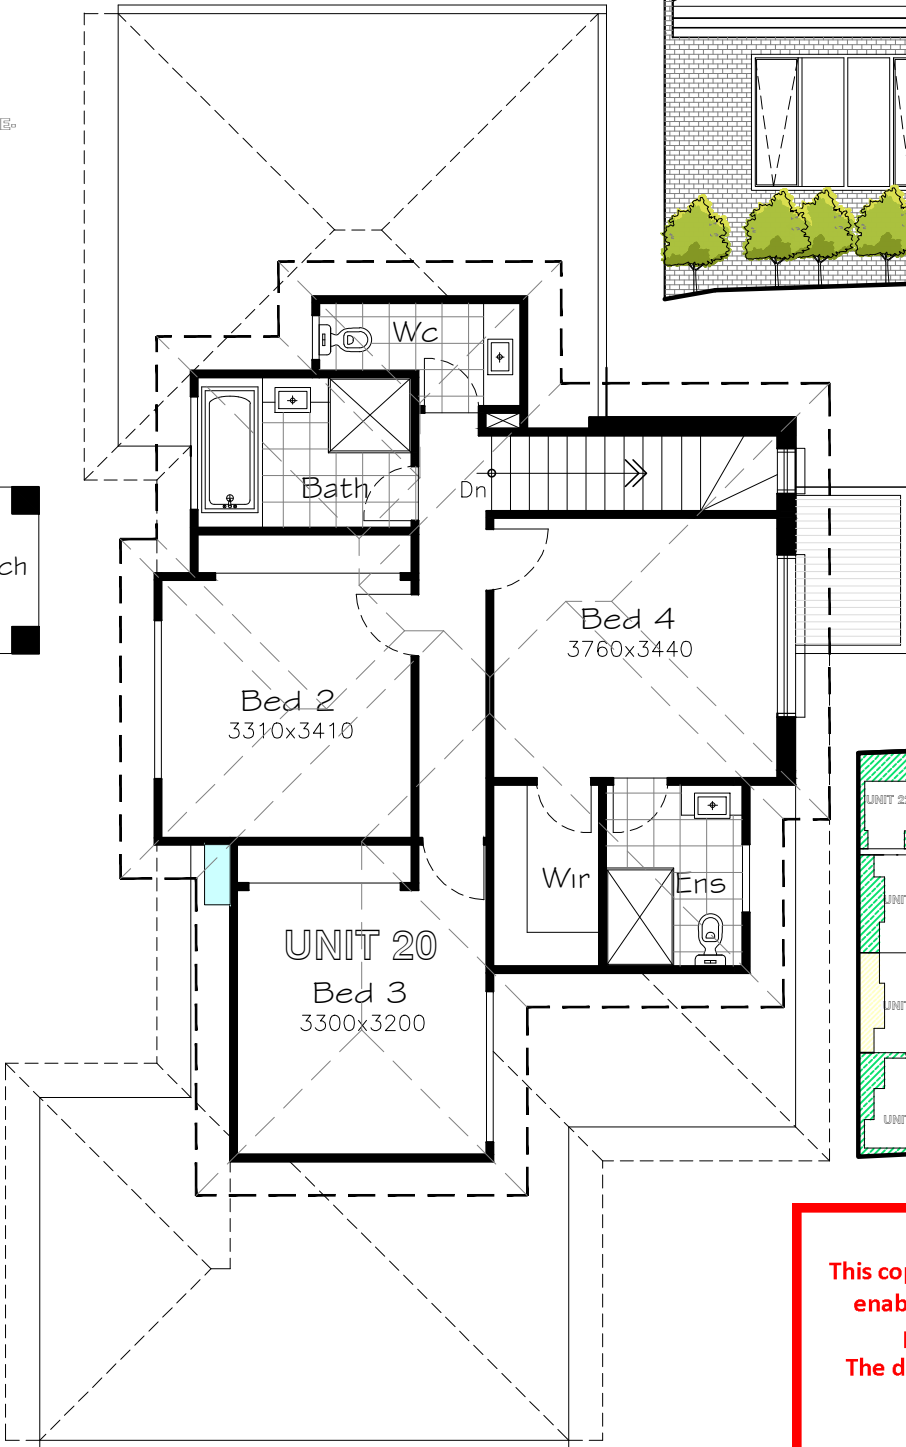


**FIRST
FLOOR PLAN**

scale : 1:100

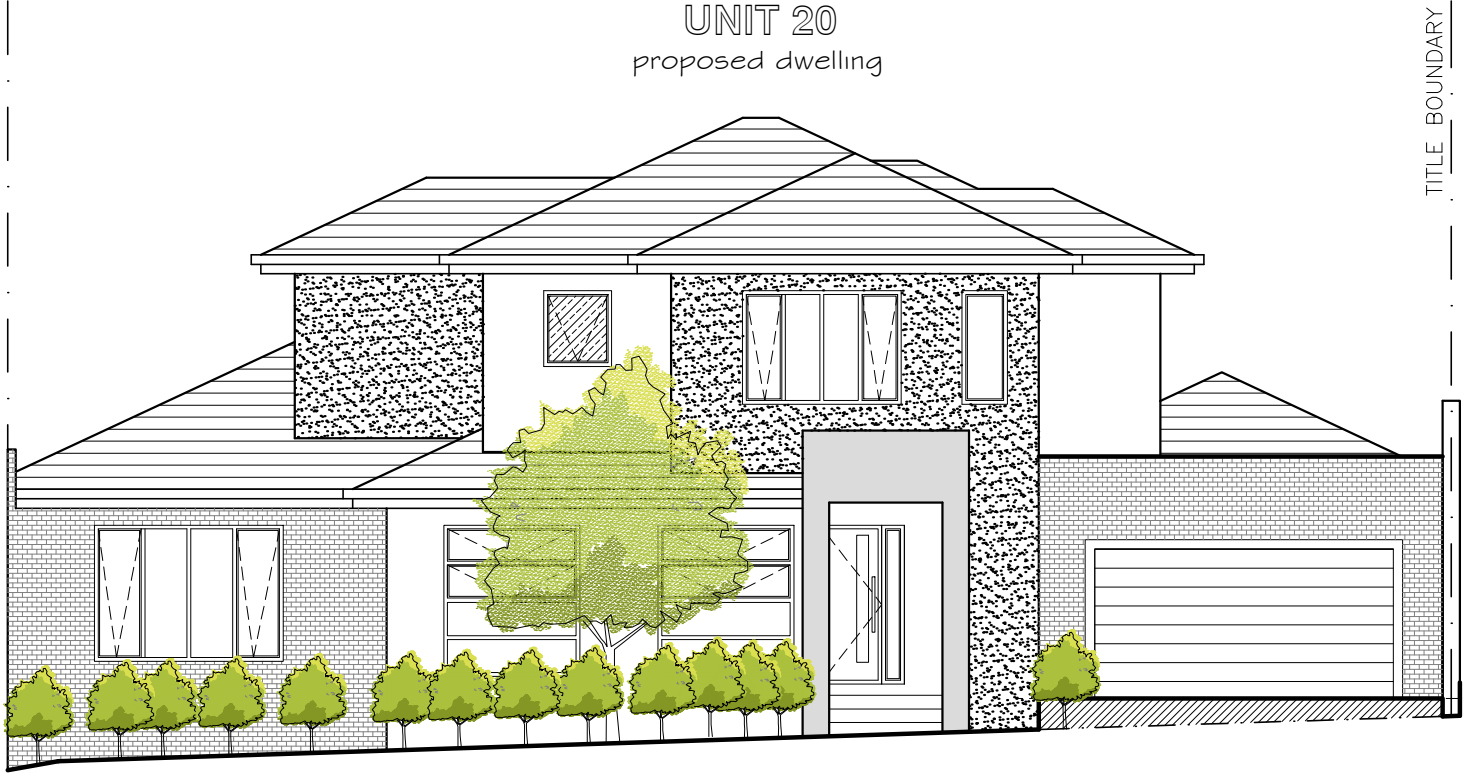

FRONT FACADE

scale : 1:100

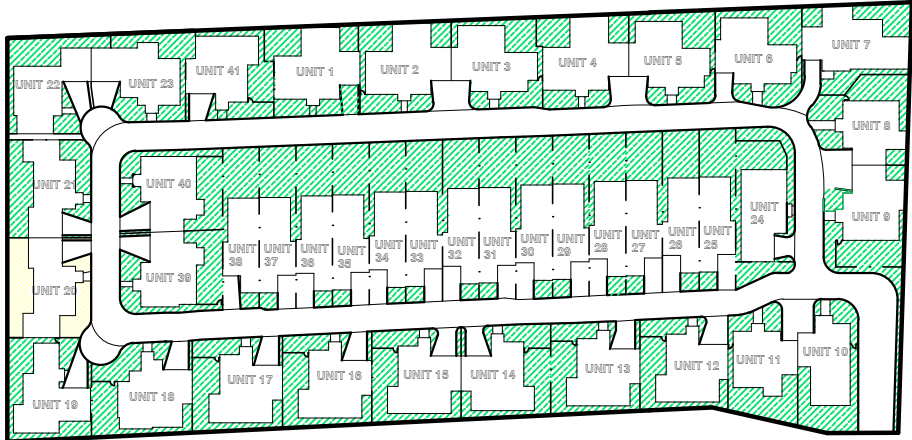


ADVERTISED COPY - CITY OF MONASH
This copied document is made available for the sole purpose of enabling its consideration and review as part of a planning process under the Planning and Environment Act.
The document must not be used for any purpose which may breach copyright.

UNIT 20

MUNICIPALITY:-
**MONASH
CITY
COUNCIL**

TP01

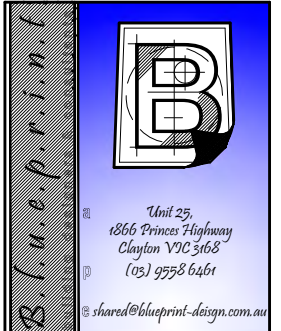

© 2019 COPYRIGHT WARNING
THESE PLANS ARE THE EXCLUSIVE PROPERTY OF BLUEPRINT BUILDING DESIGNERS & CONSULTANTS PTY LTD. AND ARE SUBJECT TO THE COPYRIGHT LAWS OF AUSTRALIA. THE UNAUTHORISED USE, BUILDING, COPYING OR ADAPTATION OF IDEAS CONTAINED IN THESE PLANS IS AN INFRINGEMENT OF COPYRIGHT AND OFFENDERS WILL BE PROSECUTED TO THE FULL LIMITS OF THE LAW. BLUEPRINT ARCHITECTURAL DESIGN CONSULTANTS PTY LTD. DOES NOT GRANT THE CLIENT, BUILDER, SUB-CONTRACTOR(S) ETC. THE LICENSE TO BUILD THESE PLANS WITHOUT WRITTEN PERMISSION.

www.blueprint-design.com.au

PROJECT:
PROPOSED MULTI-UNIT
DEVELOPMENT

AT: No. 501-521,
POLICE ROAD,
MULGRAVE

REGISTRATION No.- DP-AD21223



DATE: OCT. 2018 SCALE: 1:100

SHEET: 20 OF 41 REFERENCE NO:

DRAWN: A.F. 18-040

UNIT 21			
GROUND FLOOR	:	102.04sqm,	10.98sq
FIRST FLOOR	:	73.68sqm,	7.93sq
PORCH	:	3.30sqm,	0.35sq
GARAGE	:	36.45sqm,	3.89sq


DOUBLE STOREY DWELLING			
BEDS	:	4	
ENSUITE	:	2	
BATH	:	1	
PDR/WC	:	2	
GARAGE	:	2 CAR GARAGE	

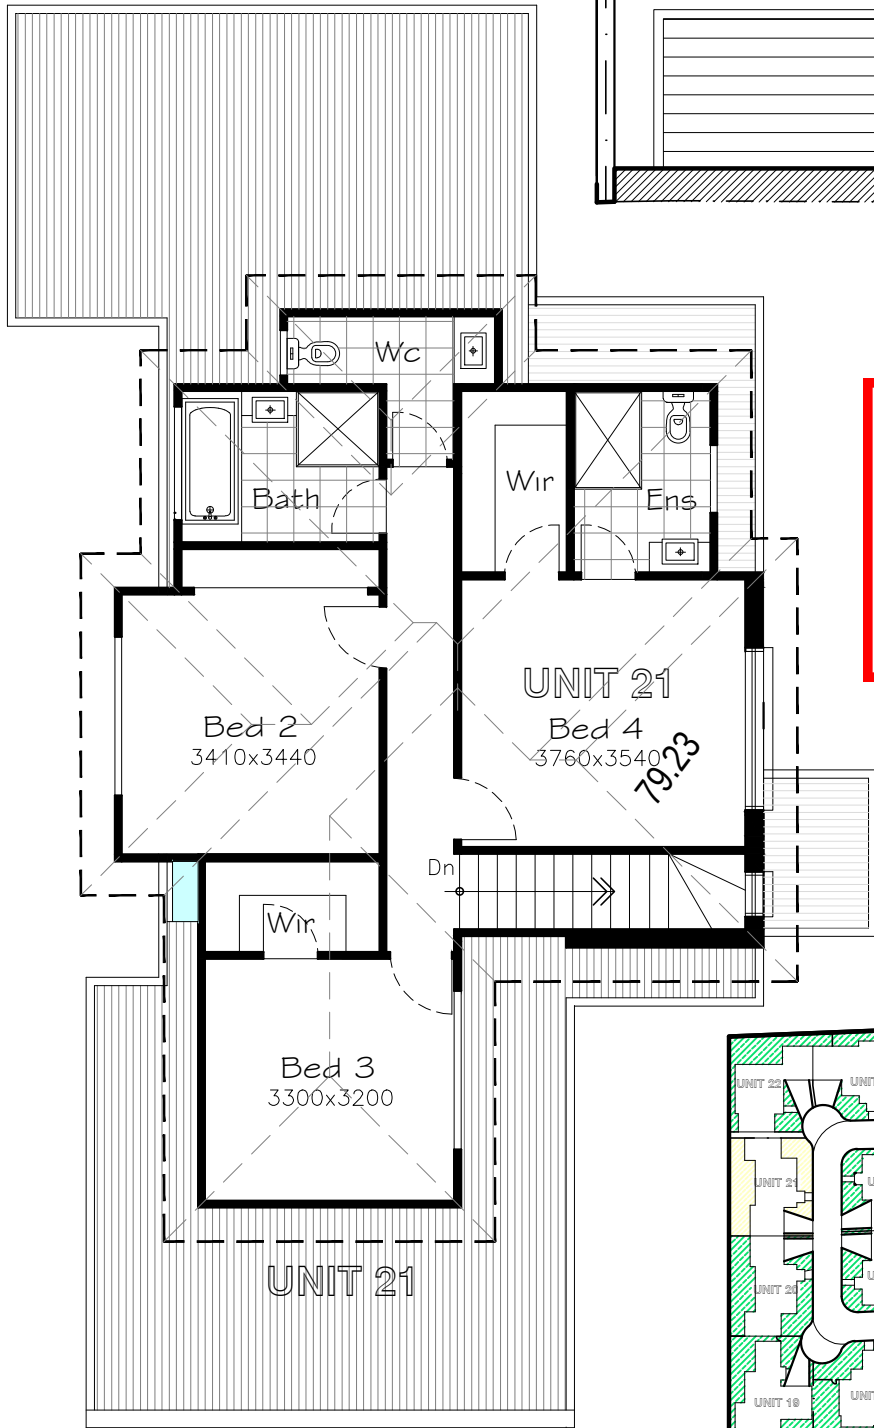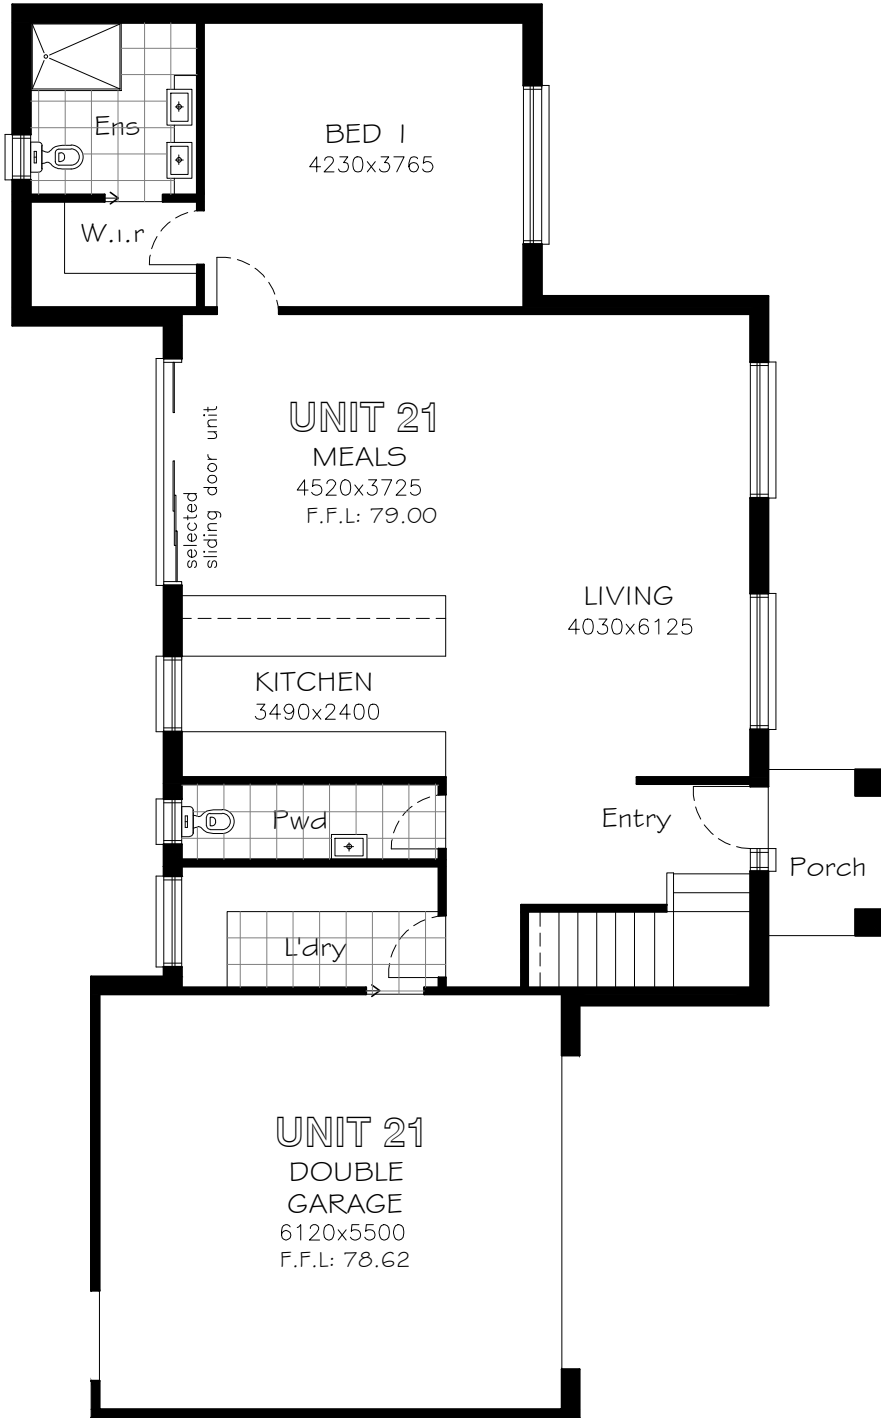

FRONT FACADE

scale : 1:100

ADVERTISED COPY - CITY OF MONASH
This copied document is made available for the sole purpose of enabling its consideration and review as part of a planning process under the Planning and Environment Act.
The document must not be used for any purpose which may breach copyright.

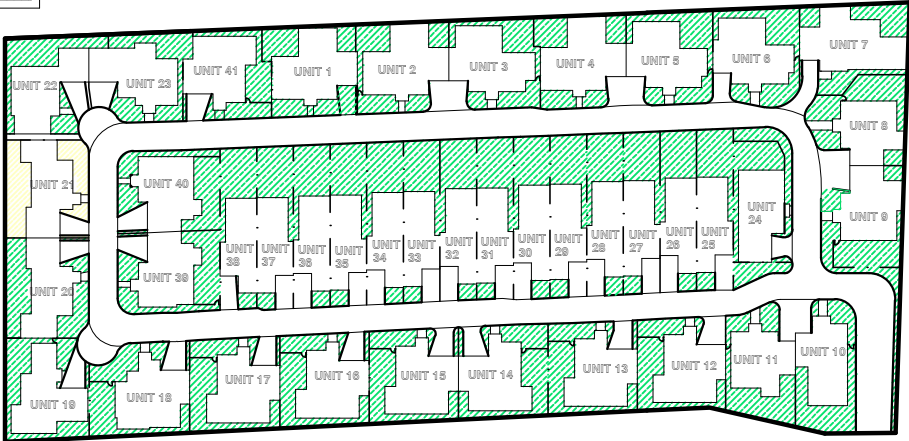


UNIT 21
proposed dwelling

UNIT 21

MUNICIPALITY:—
**MONASH
CITY
COUNCIL**

TP01

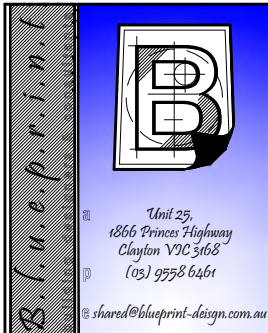

© 2019 COPYRIGHT WARNING
THESE PLANS ARE THE EXCLUSIVE PROPERTY OF BLUEPRINT BUILDING DESIGNERS & CONSULTANTS PTY LTD. AND ARE SUBJECT TO THE COPYRIGHT LAWS OF AUSTRALIA. THE UNAUTHORISED USE, BUILDING, COPYING OR ADAPTATION OF IDEAS CONTAINED IN THESE PLANS IS AN INFRINGEMENT OF COPYRIGHT AND OFFENDERS WILL BE PROSECUTED TO THE FULL LIMITS OF THE LAW. BLUEPRINT ARCHITECTURAL DESIGN CONSULTANTS PTY LTD. DOES NOT GRANT THE CLIENT, BUILDER, SUB-CONTRACTOR(S) ETC. THE LICENSE TO BUILD THESE PLANS WITHOUT WRITTEN PERMISSION.

www.blueprint-design.com.au

PROJECT:
PROPOSED MULTI-UNIT
DEVELOPMENT

AT: No. 501-521,
POLICE ROAD,
MULGRAVE


REGISTRATION No.— DP-AD21223


DATE: OCT. 2018 SCALE: 1:100

SHEET: 21 OF 41 REFERENCE NO:

DRAWN: A.F. 18-040


UNIT 22
proposed dwelling

 

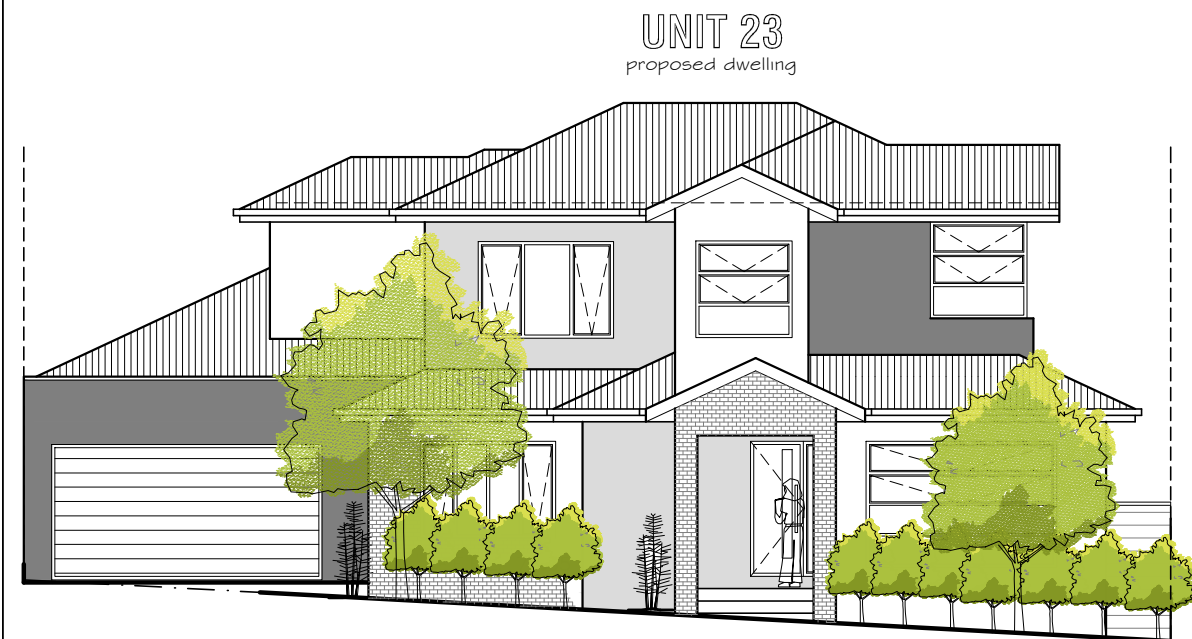


FRONT FACADE

scale : 1:100

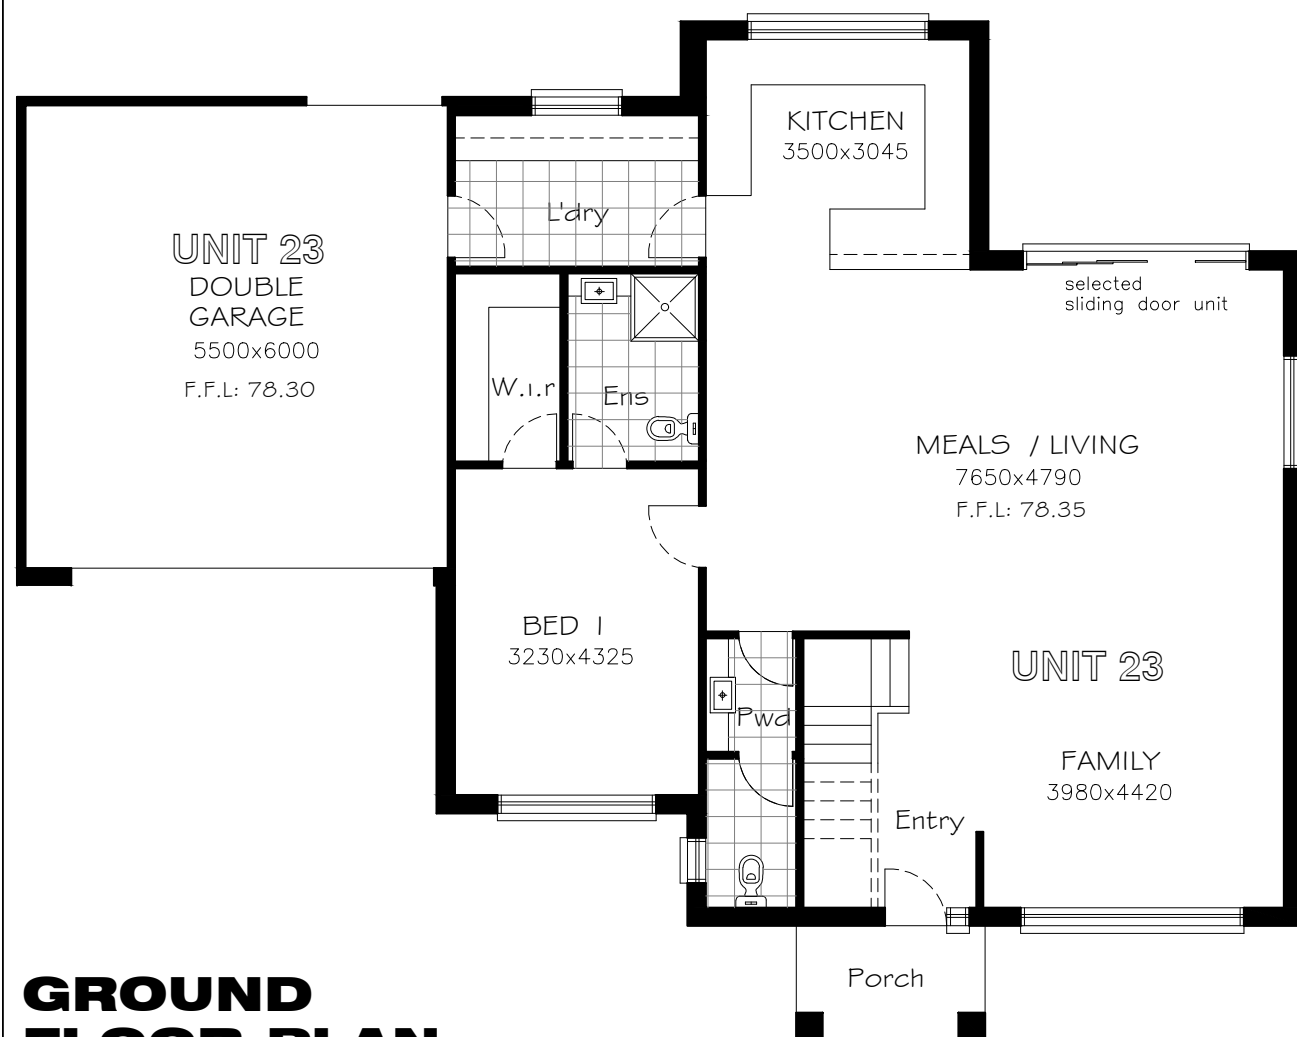

GROUND FLOOR PLAN

scale : 1:100

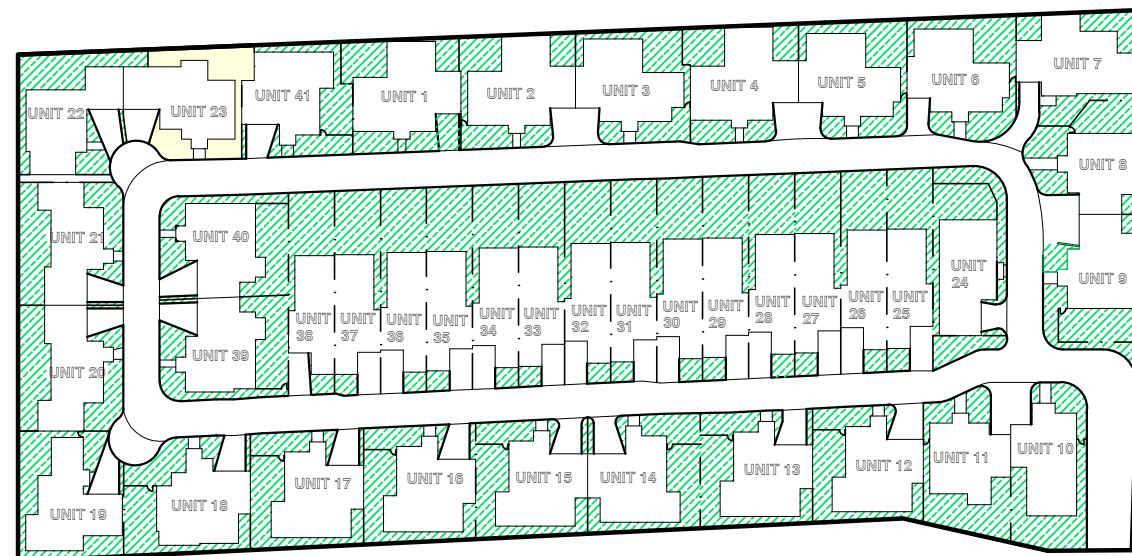


ADVERTISED COPY - CITY OF MONASH
This copied document is made available for the sole purpose of enabling its consideration and review as part of a planning process under the Planning and Environment Act.
The document must not be used for any purpose which may breach copyright.

UNIT 23

GROUND FLOOR : 114.65sqm, 12.34sq
FIRST FLOOR : 73.38sqm, 7.89sq
PORCH : 3.75sqm, 0.40sq
GARAGE : 37.35sqm, 4.02sq

DOUBLE STOREY DWELLING

BEDS : 4
ENSUITE : 2
BATH : 1
PDR/WC : 2
GARAGE : 2 CAR GARAGE

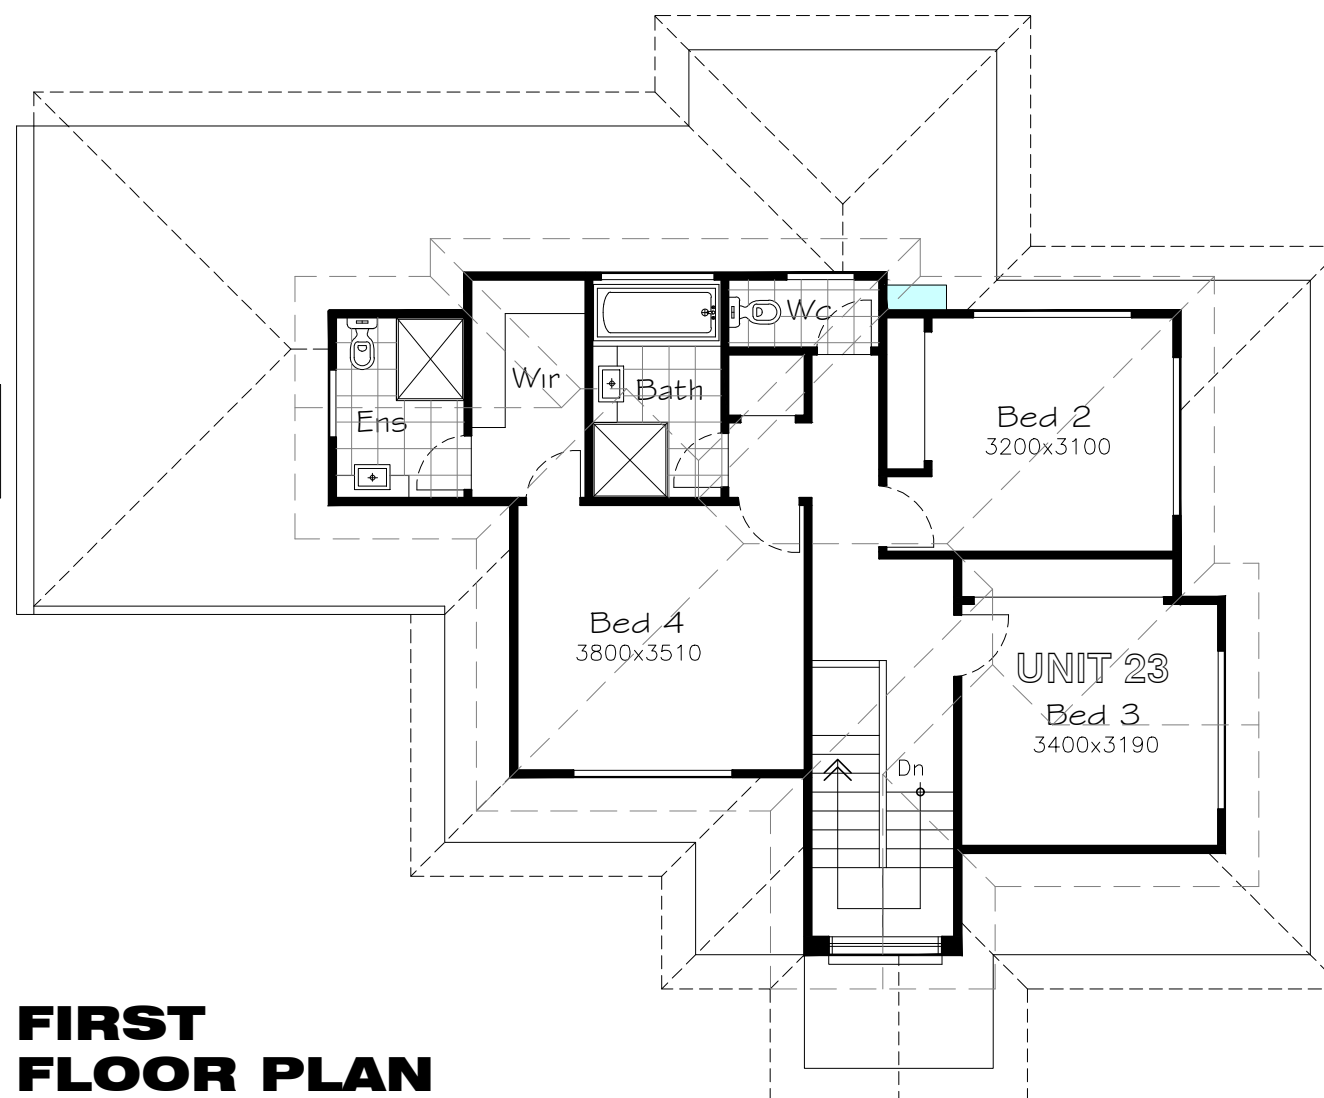

FIRST FLOOR PLAN

scale : 1:100

UNIT 23

MUNICIPALITY:-
**MONASH
CITY
COUNCIL**

TP01



© 2019 COPYRIGHT WARNING

THESE PLANS ARE THE EXCLUSIVE PROPERTY OF BLUEPRINT BUILDING DESIGNERS & CONSULTANTS PTY LTD. AND ARE SUBJECT TO THE COPYRIGHT LAWS OF AUSTRALIA. THE UNAUTHORISED USE, BUILDING, COPYING OR ADAPTATION OF IDEAS CONTAINED IN THESE PLANS IS AN INFRINGEMENT OF COPYRIGHT AND OFFENDERS WILL BE PROSECUTED TO THE FULL LIMITS OF THE LAW. BLUEPRINT ARCHITECTURAL DESIGN CONSULTANTS PTY LTD. DOES NOT GRANT THE CLIENT, BUILDER, SUB-CONTRACTOR(S) ETC. THE LICENSE TO BUILD THESE PLANS WITHOUT WRITTEN PERMISSION.

www.blueprint-design.com.au

PROJECT:
PROPOSED MULTI-UNIT
DEVELOPMENT

AT: No. 501-521,
POLICE ROAD,
MULGRAVE

REGISTRATION No.- DP-AD21223

DATE: OCT. 2018 SCALE: 1:100

SHEET: 23 OF 41 REFERENCE NO:


DRAWN: A.F. 18-040

UNIT 24

GROUND FLOOR	:	105.46sqm	11.35sq
FIRST FLOOR	:	86.73sqm,	9.33sq
PORCH	:	2.50sqm,	0.27sq
GARAGE	:	35.72sqm	3.85sq


DOUBLE STOREY DWELLING

BEDS	:	4
ENSUITE	:	2
BATH	:	1
PDR/WC	:	1
GARAGE	:	2 CAR GARAGE

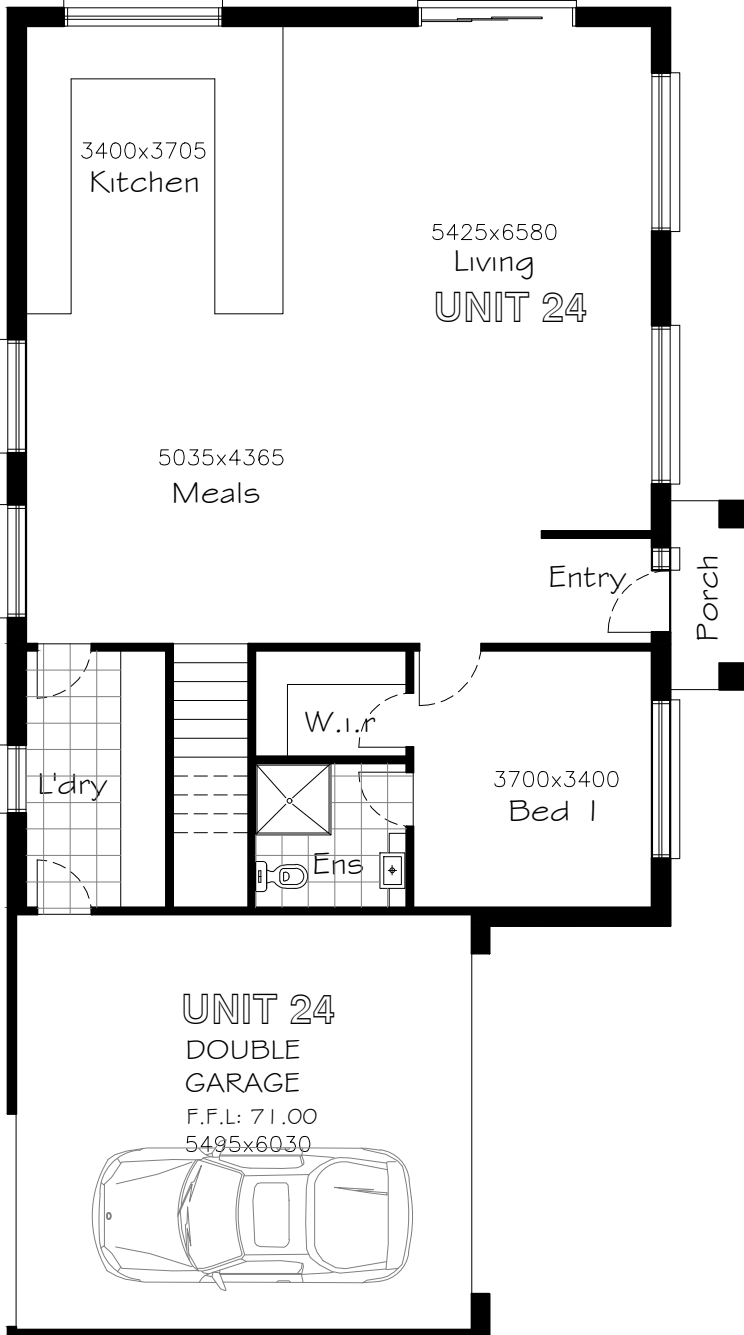

GROUND
FLOOR PLAN

scale : 1:100

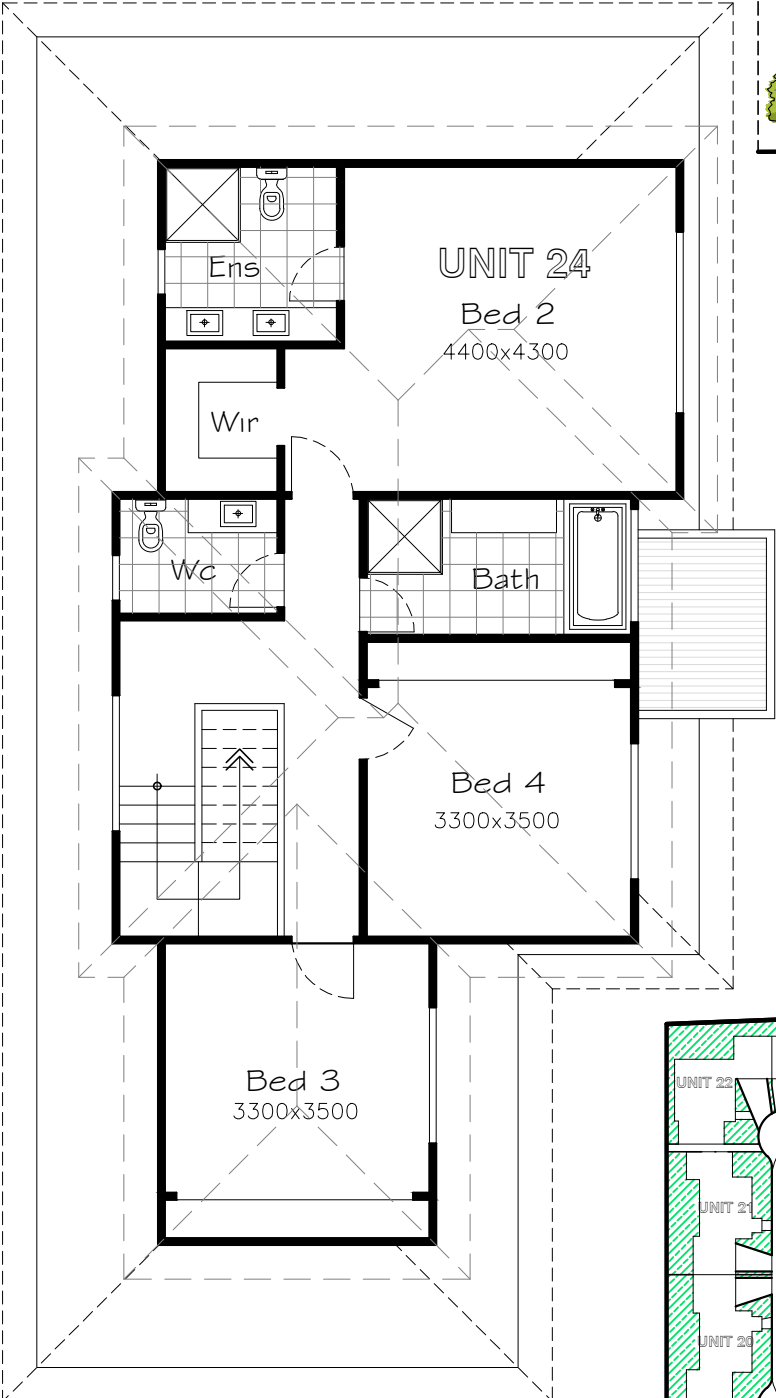

FIRST
FLOOR PLAN


scale : 1:100



FRONT FACADE

scale : 1:100

ADVERTISED COPY - CITY OF MONASH
This copied document is made available for the sole purpose of
enabling its consideration and review as part of a planning
process under the Planning and Environment Act.
The document must not be used for any purpose which may
breach copyright.

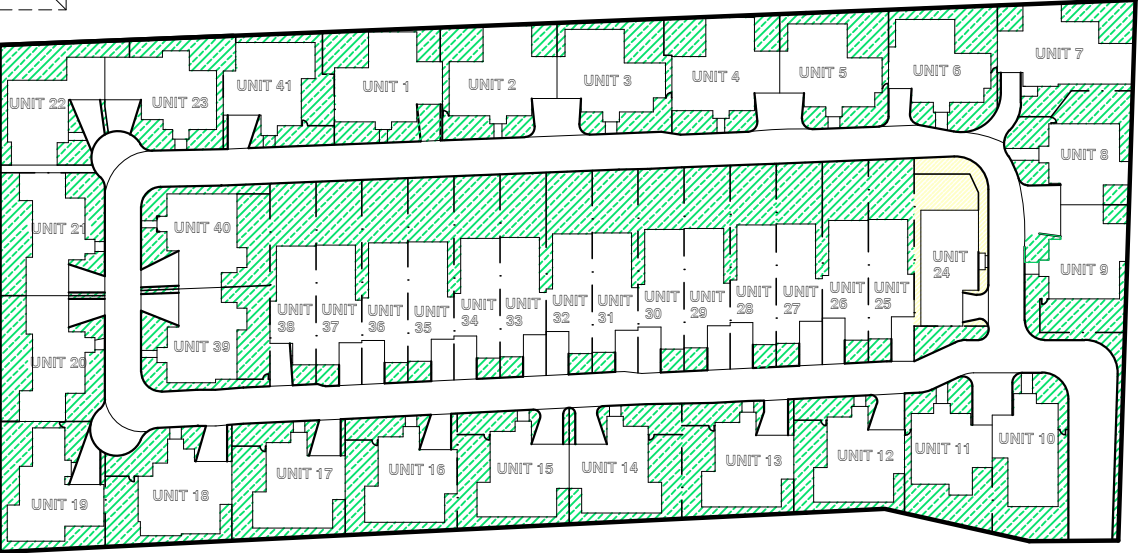

UNIT 24

MUNICIPALITY:—
**MONASH
CITY
COUNCIL**

TP01

Blueprint

Unit 25,
1866 Princes Highway
Clayton VIC 3168
(051) 9978 6461
shared@blueprint-design.com.au


© 2019 COPYRIGHT WARNING	
THESE PLANS ARE THE EXCLUSIVE PROPERTY OF BLUEPRINT BUILDING DESIGNERS & CONSULTANTS PTY LTD AND ARE SUBJECT TO THE COPYRIGHT LAWS OF AUSTRALIA. THE UNAUTHORISED USE, BUILDING, COPYING OR ADAPTATION OF IDEAS CONTAINED IN THESE PLANS IS AN INFRINGEMENT OF COPYRIGHT AND OFFENDERS WILL BE PROSECUTED TO THE FULL LIMITS OF THE LAW. BLUEPRINT ARCHITECTURAL DESIGN CONSULTANTS PTY LTD DOES NOT GRANT THE CLIENT, BUILDER, SUB-CONTRACTOR(S) ETC. THE LICENSE TO BUILD THESE PLANS WITHOUT WRITTEN PERMISSION.	
www.blueprint-design.com.au	
PROJECT: PROPOSED MULTI-UNIT DEVELOPMENT	
AT: No. 501-521, POLICE ROAD, MULGRAVE	
REGISTRATION No.—	DP-AD21223
DATE: OCT. 2018	SCALE: 1:100
SHEET: 24 OF 41	REFERENCE NO: 18-040
DRAWN: A.F	

UNIT 25


GROUND FLOOR : 79.75sqm, 8.58sq
FIRST FLOOR : 96.54sqm, 10.39sq
PORCH : 4.84sqm, 0.52sq
GARAGE : 22.70sqm, 2.44sq

DOUBLE STOREY DWELLING


BEDS : 4
ENSUITE : 1
BATH : 1
PDR/WC : 2
GARAGE : 1 CAR GARAGE

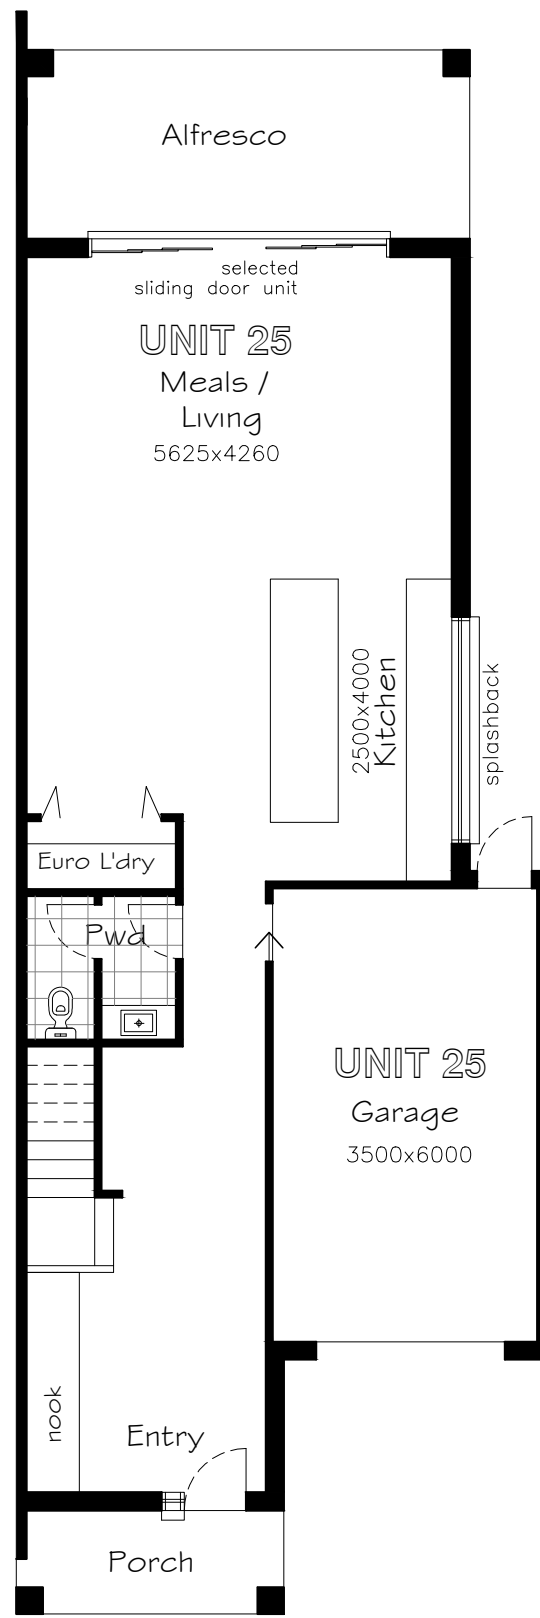

GROUND FLOOR PLAN
scale : 1:100

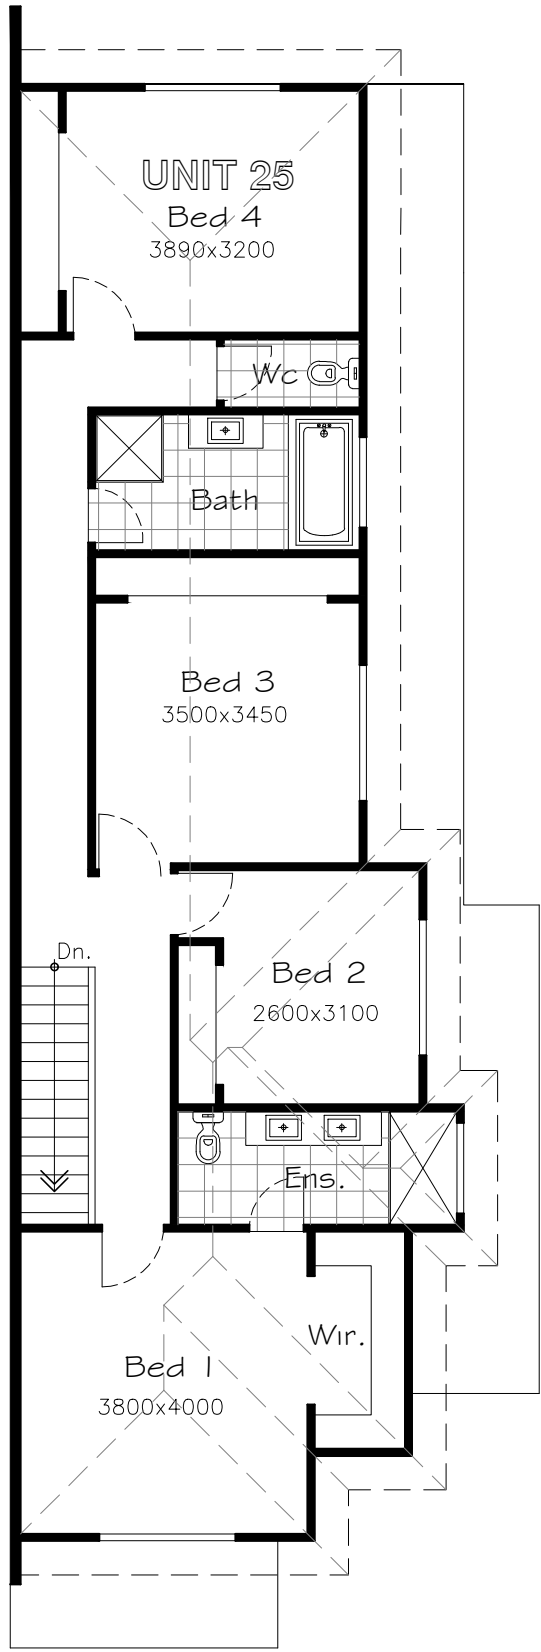

FIRST FLOOR PLAN
scale : 1:100

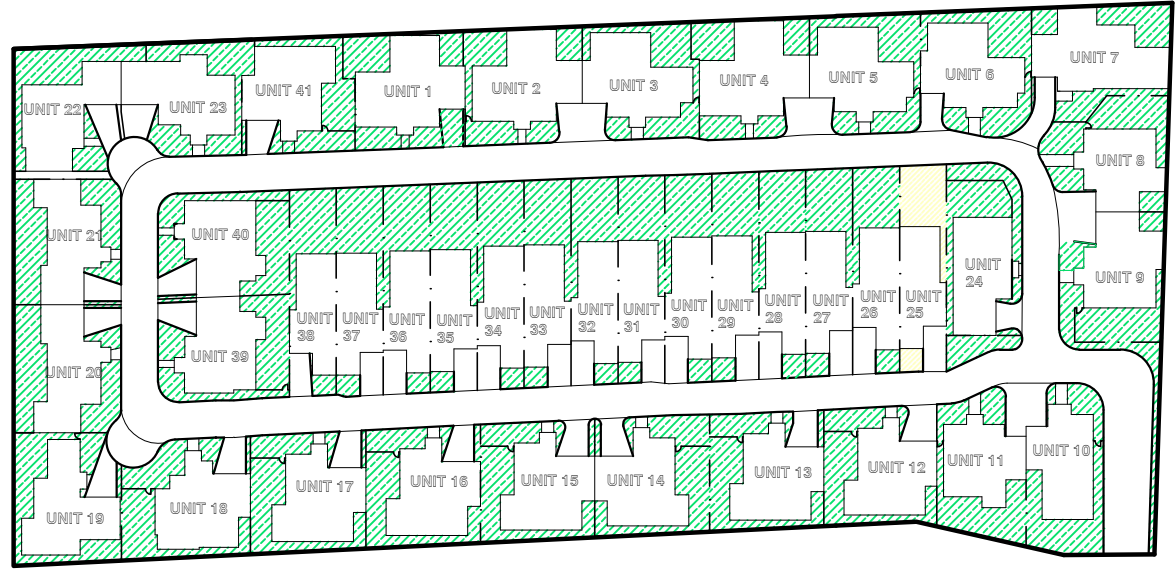

ADVERTISED COPY - CITY OF MONASH
This copied document is made available for the sole purpose of enabling its consideration and review as part of a planning process under the Planning and Environment Act. The document must not be used for any purpose which may breach copyright.



FRONT FACADE
scale : 1:100

UNIT 25

MUNICIPALITY:-
MONASH CITY COUNCIL

TP01

Blueprint

Unit 25,
1866 Princes Highway
Clayton VIC 3168
(03) 9578 6461
shared@blueprint-design.com.au

© 2019 COPYRIGHT WARNING

THESE PLANS ARE THE EXCLUSIVE PROPERTY OF BLUEPRINT BUILDING DESIGNERS & CONSULTANTS PTY LTD AND ARE SUBJECT TO THE COPYRIGHT LAWS OF AUSTRALIA. THE UNAUTHORISED USE, BUILDING, COPYING OR ADAPTATION OF IDEAS CONTAINED IN THESE PLANS IS AN INFRINGEMENT OF COPYRIGHT AND OFFENDERS WILL BE PROSECUTED TO THE FULL LIMITS OF THE LAW. BLUEPRINT ARCHITECTURAL DESIGN CONSULTANTS PTY LTD DOES NOT GRANT THE CLIENT, BUILDER, SUB-CONTRACTOR(S) ETC. THE LICENSE TO BUILD THESE PLANS WITHOUT WRITTEN PERMISSION.

www.blueprint-design.com.au

PROJECT:
PROPOSED MULTI-UNIT DEVELOPMENT


AT: No. 501-521,
POLICE ROAD,
MULGRAVE

REGISTRATION No.- DP-AD21223

DATE: OCT. 2018 SCALE: 1:100


SHEET: 25 OF 41 REFERENCE NO:
DRAWN: A.F. 18-040

UNIT 26		DOUBLE STOREY DWELLING	
GROUND FLOOR	: 79.75sqm, 8.58sq	BEDS	: 4
FIRST FLOOR	: 96.54sqm, 10.39sq	ENSUITE	: 1
PORCH	: 4.84sqm, 0.52sq	BATH	: 1
GARAGE	: 22.70sqm, 2.44sq	PDR/WC	: 2
		GARAGE	: 1 CAR GARAGE

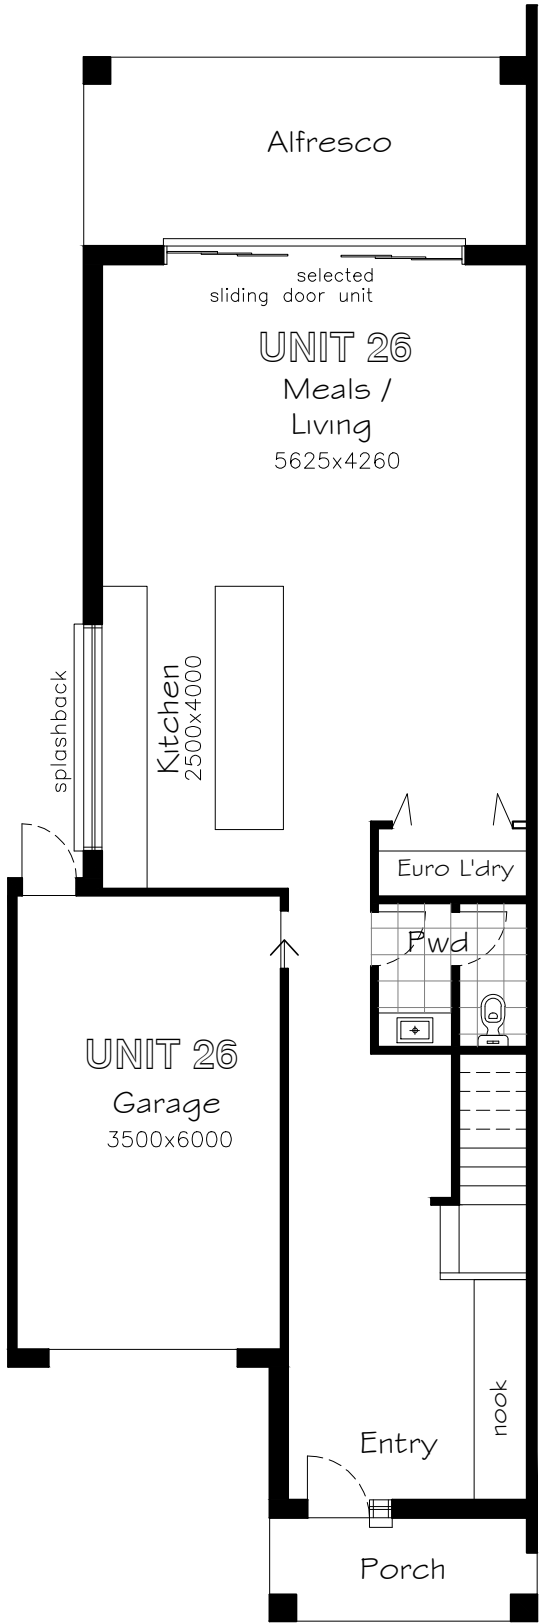


GROUND FLOOR PLAN

scale : 1:100

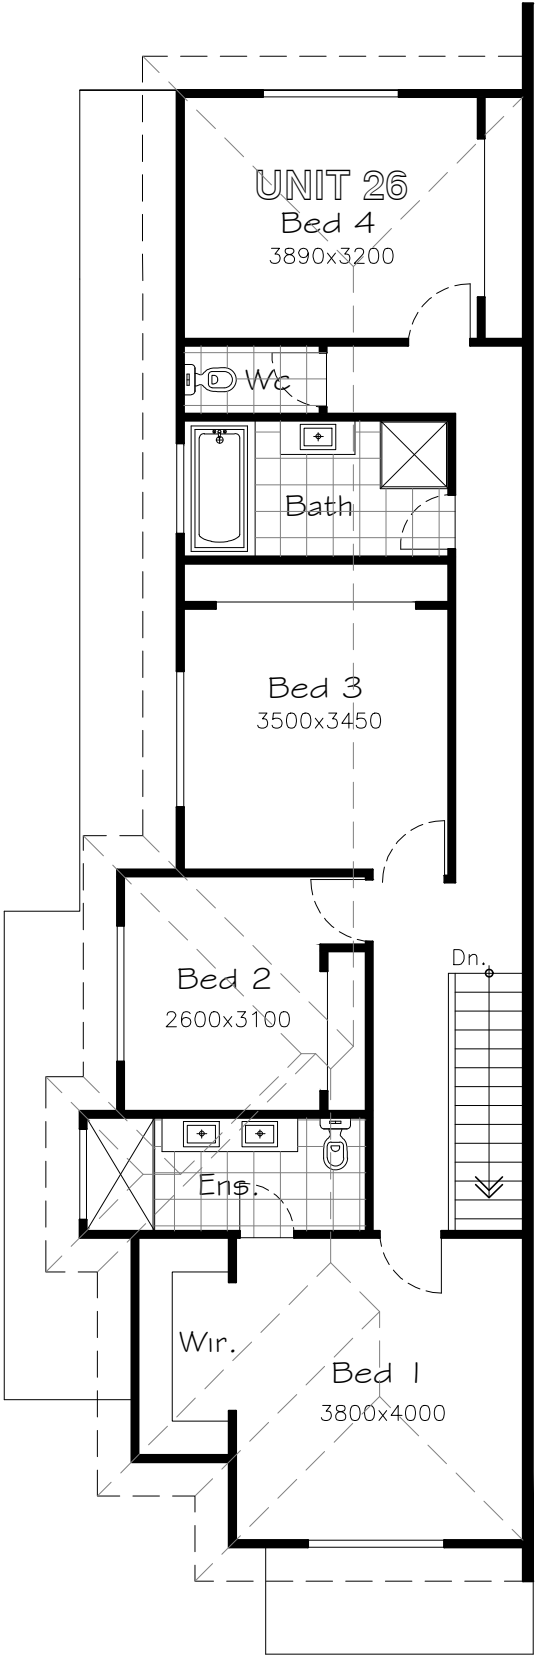


FIRST FLOOR PLAN

scale : 1:100

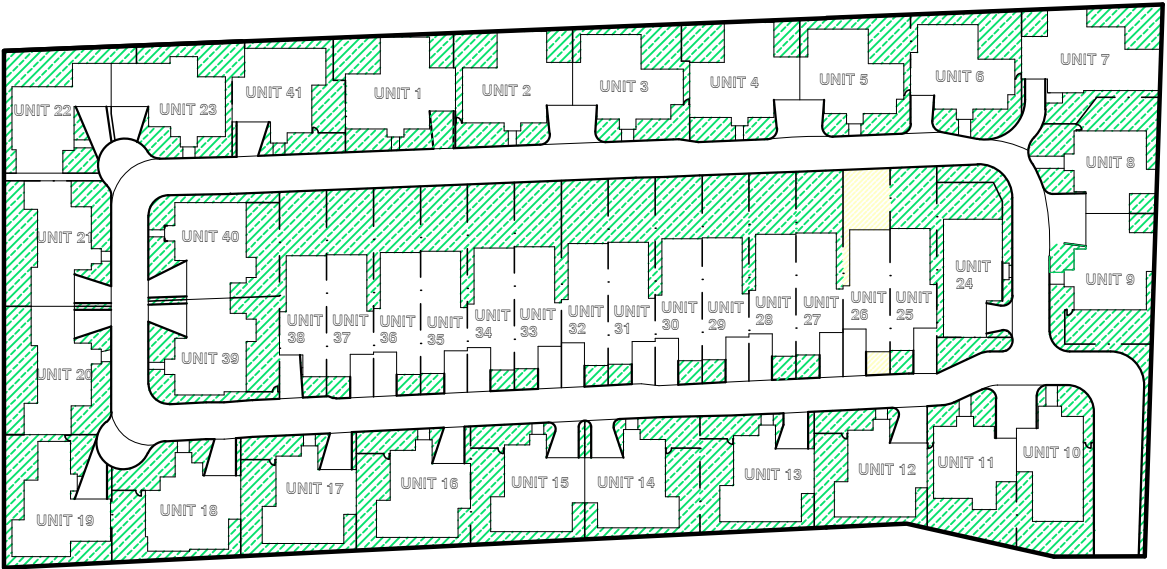

ADVERTISED COPY - CITY OF MONASH
This copied document is made available for the sole purpose of enabling its consideration and review as part of a planning process under the Planning and Environment Act.
The document must not be used for any purpose which may breach copyright.

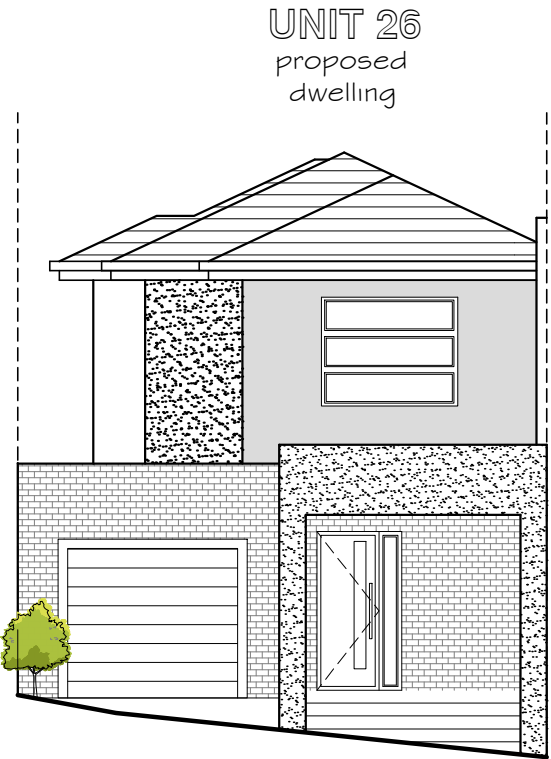

FRONT FACADE


scale : 1:100

UNIT 26

MUNICIPALITY:-
MONASH CITY COUNCIL

TP01

Blueprint

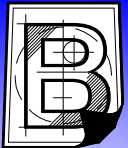
Unit 25,
1866 Princes Highway
Clayton VIC 3168
(03) 9558 6461
shared@blueprint-design.com.au

© 2019 COPYRIGHT WARNING

THESE PLANS ARE THE EXCLUSIVE PROPERTY OF BLUEPRINT BUILDING DESIGNERS & CONSULTANTS PTY LTD AND ARE SUBJECT TO THE COPYRIGHT LAWS OF AUSTRALIA. THE UNAUTHORISED USE, BUILDING, COPYING OR ADAPTATION OF IDEAS CONTAINED IN THESE PLANS IS AN INFRINGEMENT OF COPYRIGHT AND OFFENDERS WILL BE PROSECUTED TO THE FULL LIMITS OF THE LAW. BLUEPRINT ARCHITECTURAL DESIGN CONSULTANTS PTY LTD DOES NOT GRANT THE CLIENT, BUILDER, SUB-CONTRACTOR(S) ETC. THE LICENSE TO BUILD THESE PLANS WITHOUT WRITTEN PERMISSION.

www.blueprint-design.com.au

PROJECT:
PROPOSED MULTI-UNIT DEVELOPMENT

AT: No. 501-521,
POLICE ROAD,
MULGRAVE

REGISTRATION No.- DP-AD21223

DATE: OCT. 2018 SCALE: 1:100


SHEET: 26 OF 41 REFERENCE NO:
18-040

DRAWN: A.F


ADVERTISED COPY - CITY OF MONASH
This copied document is made available for the sole purpose of enabling its consideration and review as part of a planning process under the Planning and Environment Act.
The document must not be used for any purpose which may breach copyright.

UNIT 27			
GROUND FLOOR	:	79.75sqm,	8.58sq
FIRST FLOOR	:	96.54sqm,	10.39sq
PORCH	:	4.84sqm,	0.52sq
GARAGE	:	22.70sqm,	2.44sq



SINGLE STOREY DWELLING			
BEDS	:	4	
ENSUITE	:	1	
BATH	:	1	
PDR/WC	:	2	
GARAGE	:	1 CAR GARAGE	

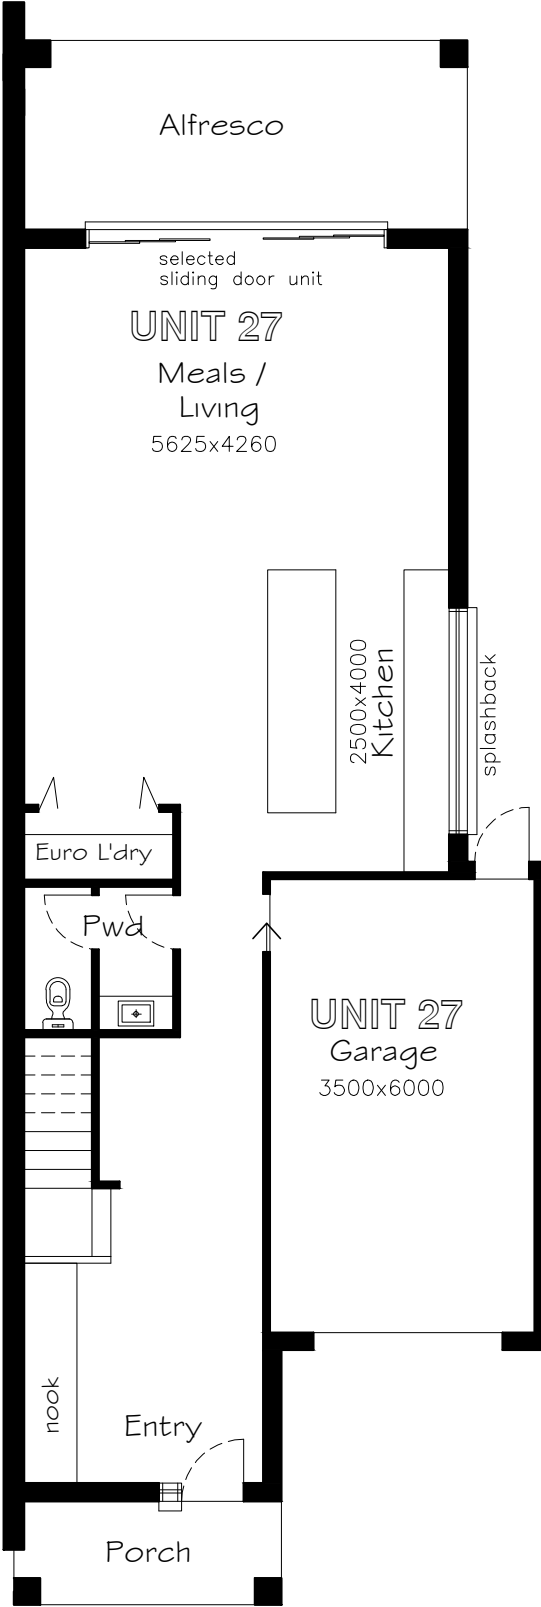

GROUND FLOOR PLAN
scale : 1:100

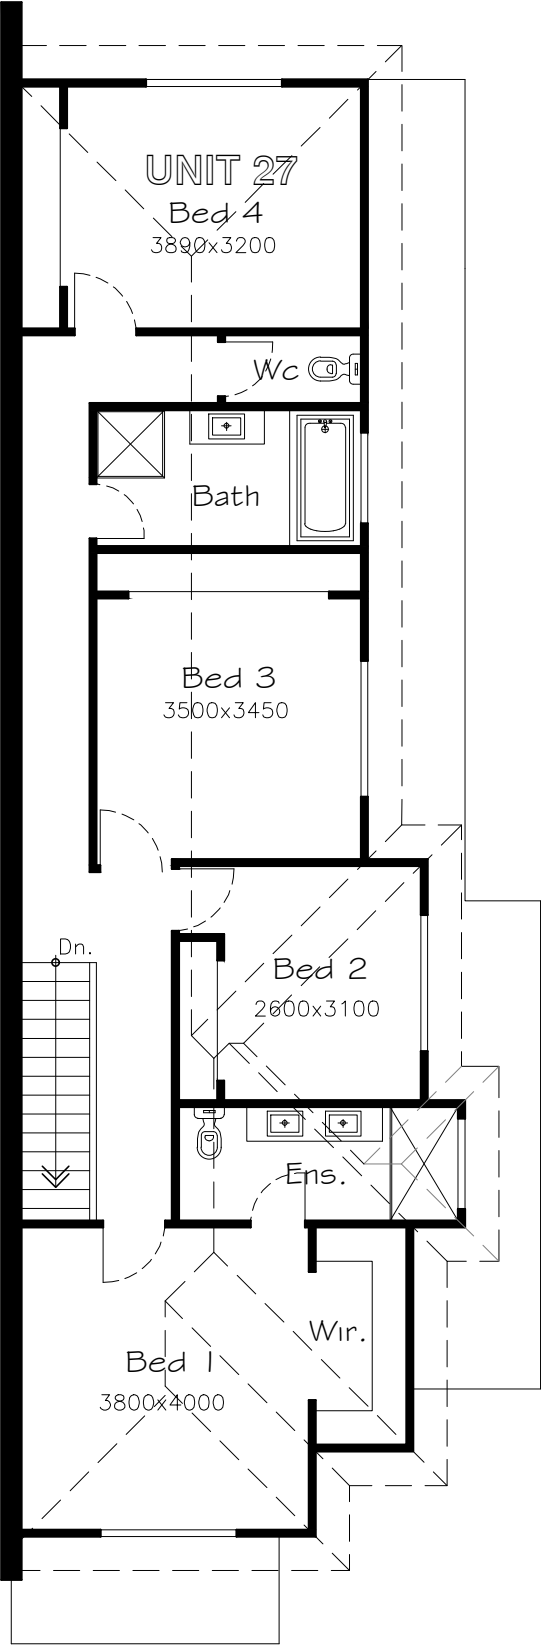

FIRST FLOOR PLAN
scale : 1:100

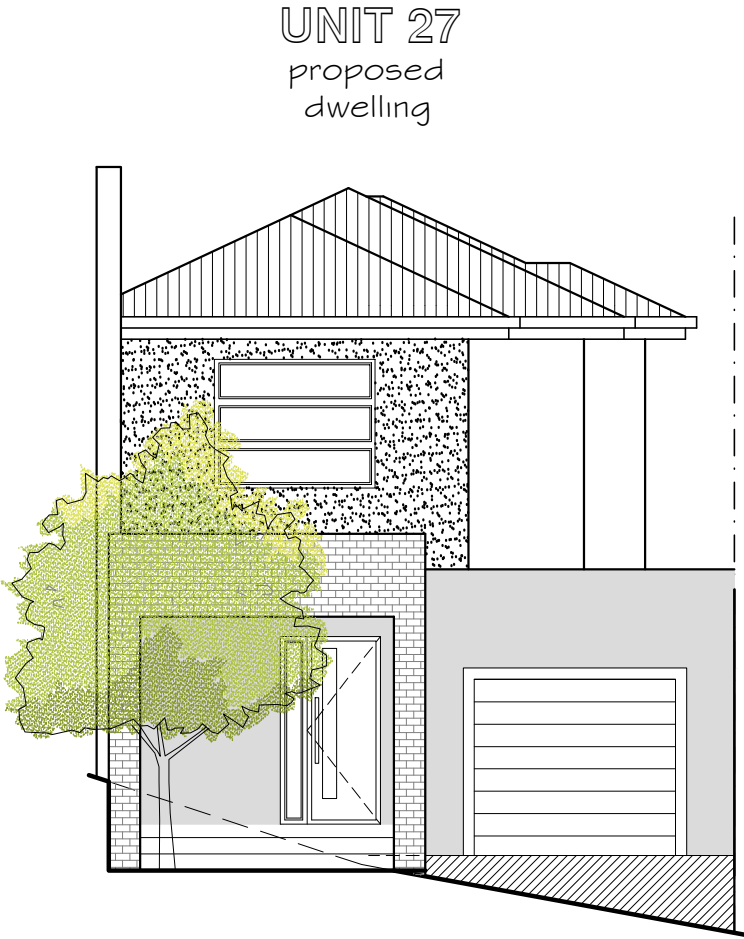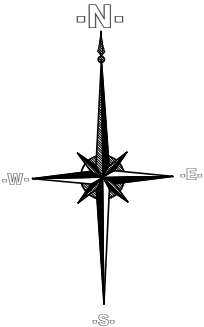

FRONT FACADE
scale : 1:100

UNIT 27

MUNICIPALITY:-
MONASH CITY COUNCIL

TP01

Blueprint

Unit 27,
1866 Princes Highway
Clayton VIC 3168
(03) 9558 6461
@ shared@blueprint-design.com.au

© 2019 COPYRIGHT WARNING
THESE PLANS ARE THE EXCLUSIVE PROPERTY OF BLUEPRINT BUILDING DESIGNERS & CONSULTANTS PTY LTD AND ARE SUBJECT TO THE COPYRIGHT LAWS OF AUSTRALIA. THE UNAUTHORISED USE, BUILDING, COPYING OR ADAPTATION OF IDEAS CONTAINED IN THESE PLANS IS AN INFRINGEMENT OF COPYRIGHT AND OFFENDERS WILL BE PROSECUTED TO THE FULL LIMITS OF THE LAW. BLUEPRINT ARCHITECTURAL DESIGN CONSULTANTS PTY LTD DOES NOT GRANT THE CLIENT, BUILDER, SUB-CONTRACTOR(S) ETC. THE LICENSE TO BUILD THESE PLANS WITHOUT WRITTEN PERMISSION.

www.blueprint-design.com.au

PROJECT:
PROPOSED MULTI-UNIT DEVELOPMENT

AT: No. 501-521,
POLICE ROAD,
MULGRAVE


REGISTRATION No.- DP-AD21223

DATE: OCT. 2018 SCALE: 1:100

SHEET: 27 OF 41 REFERENCE NO:


DRAWN: G.T. 18-040

ADVERTISED COPY - CITY OF MONASH
This copied document is made available for the sole purpose of
enabling its consideration and review as part of a planning
process under the Planning and Environment Act.
The document must not be used for any purpose which may
breach copyright.

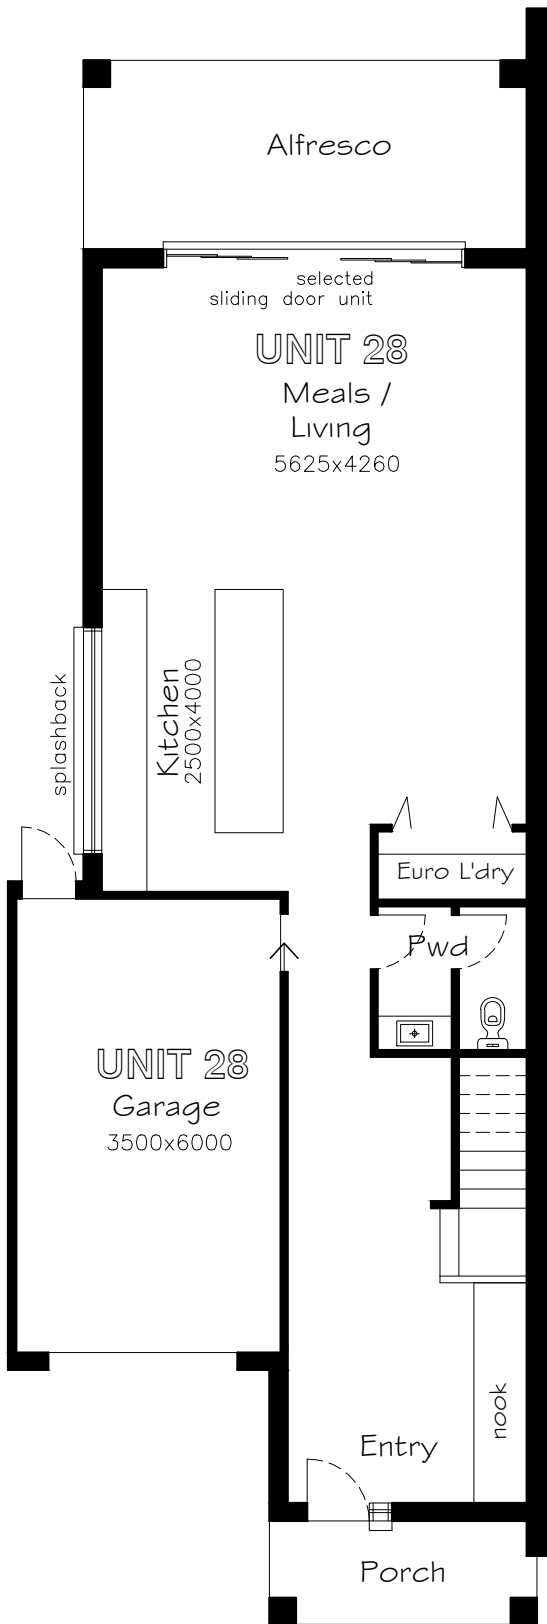

GROUND FLOOR PLAN

scale : 1:100

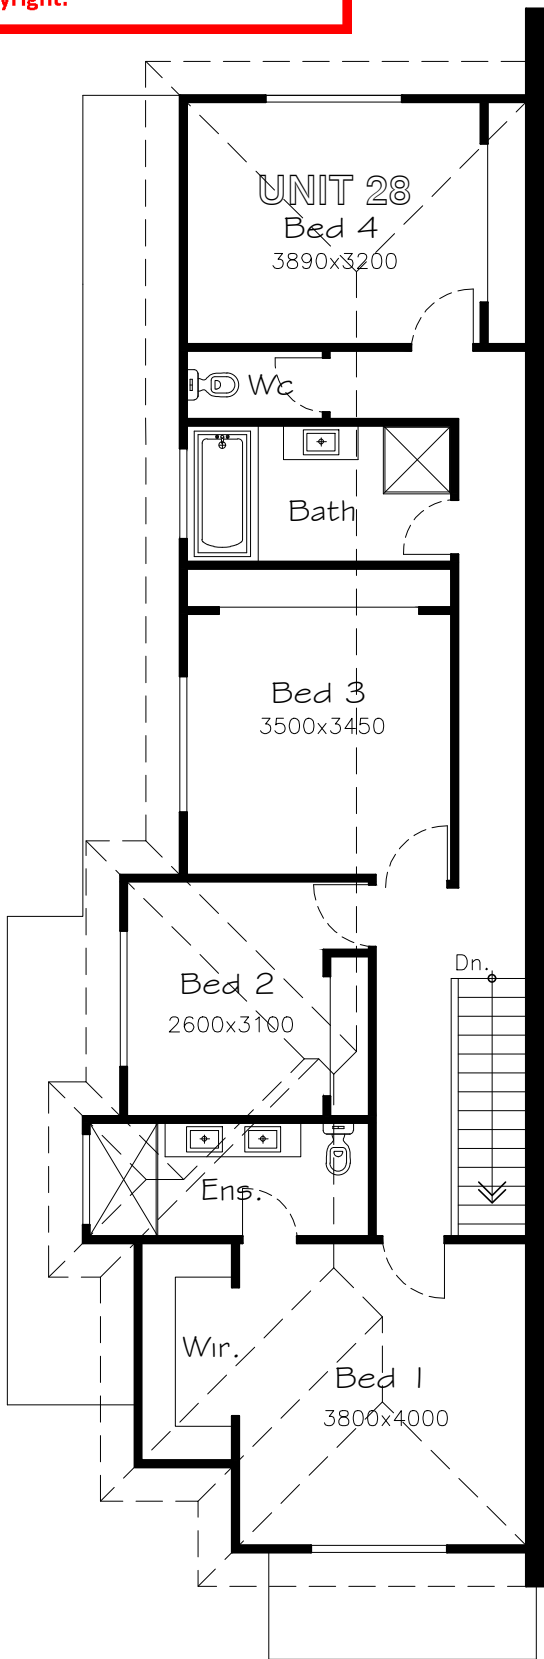

FIRST FLOOR PLAN


scale : 1:100

UNIT 28


GROUND FLOOR	:	79.75sqm,	8.58sq
FIRST FLOOR	:	96.54sqm,	10.39sq
PORCH	:	4.84sqm,	0.52sq
GARAGE	:	22.70sqm,	2.44sq

DOUBLE STOREY DWELLING

BEDS	:	4
ENSUITE	:	1
BATH	:	1
PDR/WC	:	2
GARAGE	:	1 CAR GARAGE

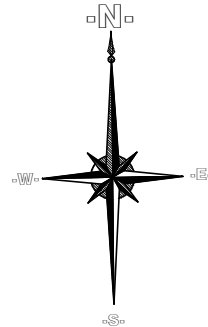

UNIT 28 proposed dwelling

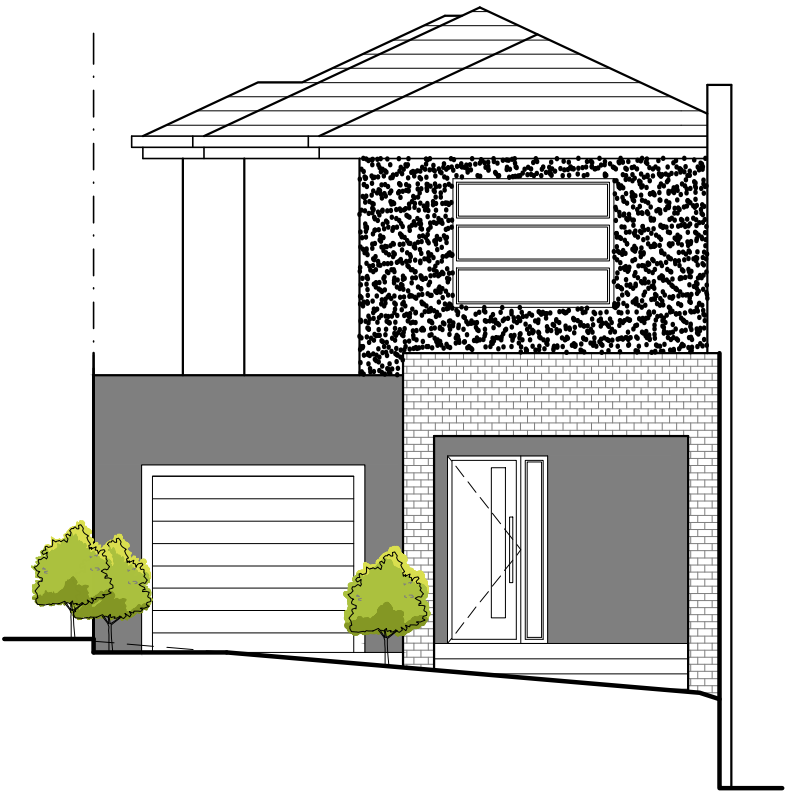

FRONT FACADE

scale : 1:100

UNIT 28

MUNICIPALITY:-
**MONASH
CITY
COUNCIL**

TP01



© 2019 COPYRIGHT WARNING

THESE PLANS ARE THE EXCLUSIVE PROPERTY OF
BLUEPRINT BUILDING DESIGNERS & CONSULTANTS
PTY LTD AND ARE SUBJECT TO THE COPYRIGHT
LAWS OF AUSTRALIA. THE UNAUTHORISED USE,
BUILDING, COPYING OR ADAPTATION OF IDEAS
CONTAINED IN THESE PLANS IS AN INFRINGEMENT
OF COPYRIGHT AND OFFENDERS WILL BE
PROSECUTED TO THE FULL LIMITS OF THE LAW.
BLUEPRINT ARCHITECTURAL DESIGN CONSULTANTS
PTY LTD DOES NOT GRANT THE CLIENT, BUILDERS,
SUB-CONTRACTOR(S) ETC. THE LICENSE TO BUILD
THESE PLANS WITHOUT WRITTEN PERMISSION.

www.blueprint-design.com.au

PROJECT:
PROPOSED MULTI-UNIT
DEVELOPMENT

AT: No. 501-521,
POLICE ROAD,
MULGRAVE

REGISTRATION No.- DP-AD21223

DATE: OCT. 2018 SCALE: 1:100


SHEET: 28 OF 41 REFERENCE NO:

DRAWN: G.T. 18-040

ADVERTISED COPY - CITY OF MONASH
This copied document is made available for the sole purpose of enabling its consideration and review as part of a planning process under the Planning and Environment Act.
The document must not be used for any purpose which may breach copyright.


UNIT 29			
GROUND FLOOR	:	79.75sqm,	8.58sq
FIRST FLOOR	:	96.54sqm,	10.39sq
PORCH	:	4.84sqm,	0.52sq
GARAGE	:	22.70sqm,	2.44sq

DOUBLE STOREY DWELLING			
BEDS	:	4	
ENSUITE	:	1	
BATH	:	1	
PDR/WC	:	2	
GARAGE	:	1 CAR GARAGE	

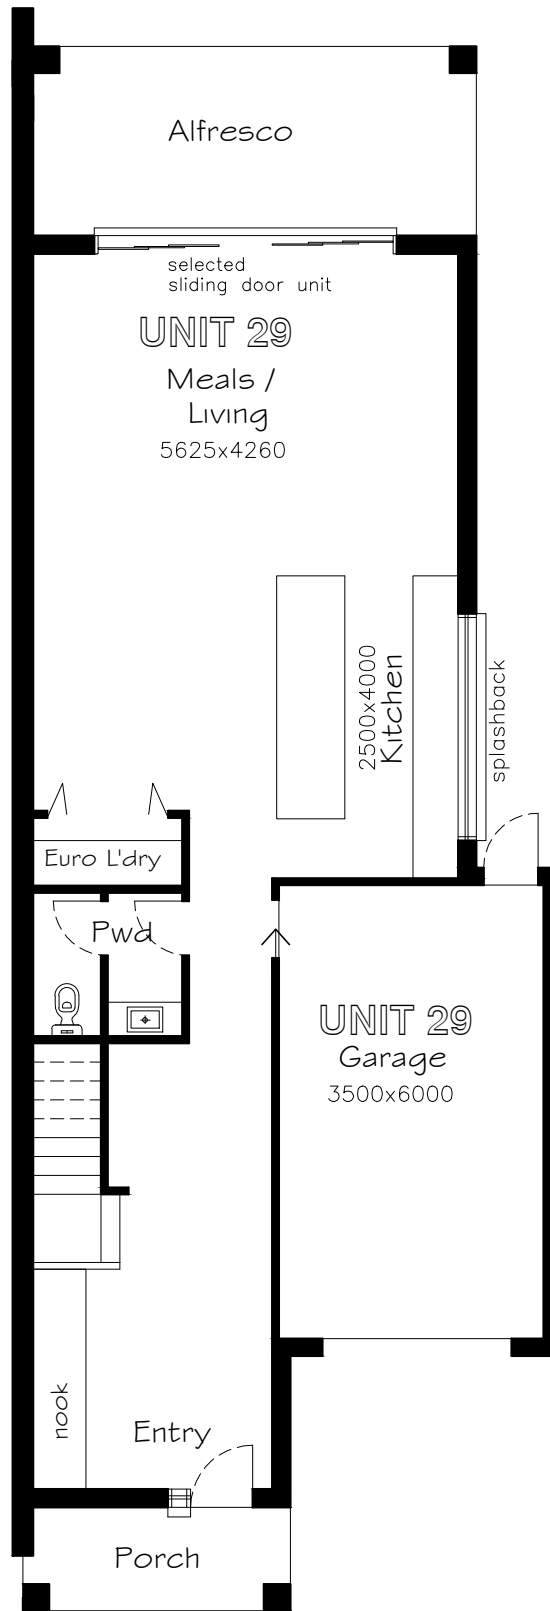


GROUND FLOOR PLAN

scale : 1:100

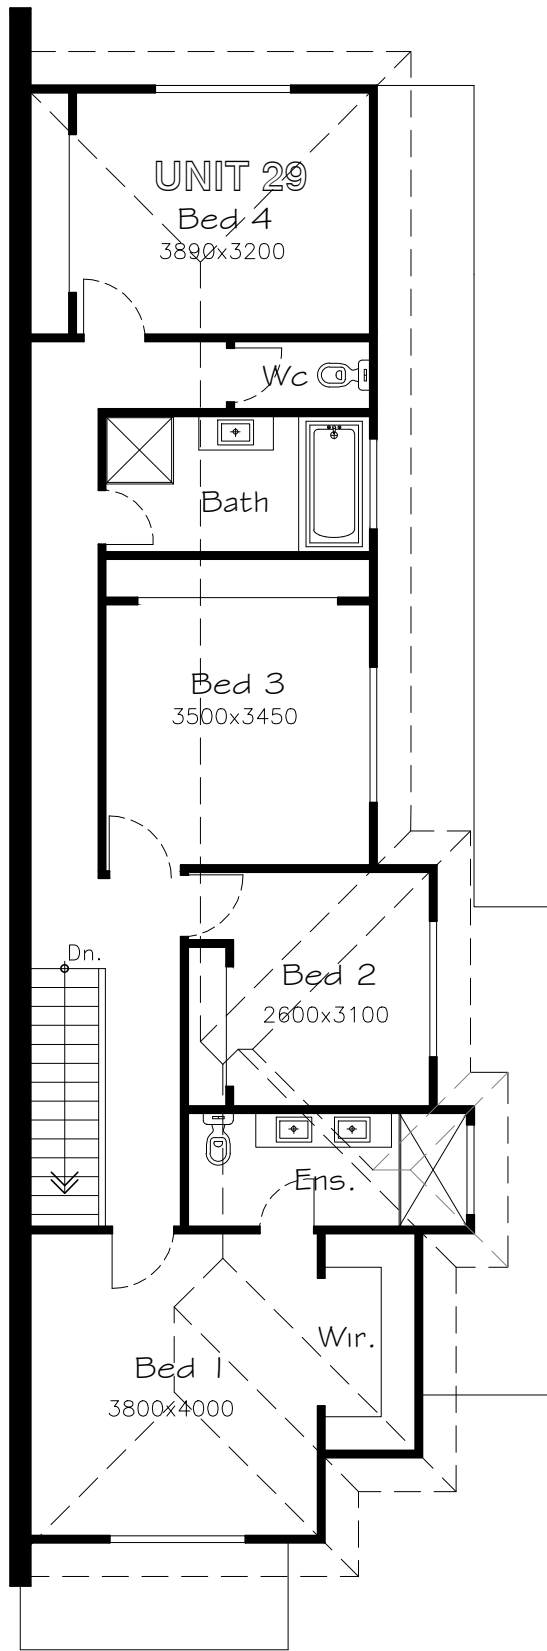

FIRST FLOOR PLAN

scale : 1:100

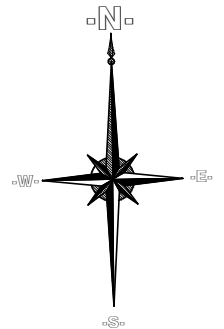


FRONT FACADE

scale : 1:100

UNIT 29

MUNICIPALITY:-
MONASH CITY COUNCIL

TP01

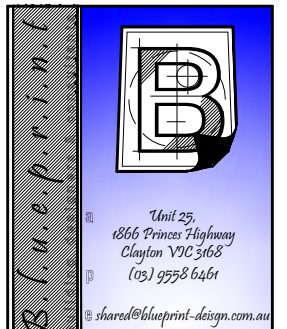

© 2018 COPYRIGHT WARNING
THESE PLANS ARE THE EXCLUSIVE PROPERTY OF BLUEPRINT BUILDING DESIGNERS & CONSULTANTS PTY LTD AND ARE SUBJECT TO THE COPYRIGHT LAWS OF AUSTRALIA. THE UNAUTHORISED USE, BUILDING, COPYING OR ADAPTATION OF IDEAS CONTAINED IN THESE PLANS IS AN INFRINGEMENT OF COPYRIGHT AND OFFENDERS WILL BE PROSECUTED TO THE FULL LIMITS OF THE LAW. BLUEPRINT ARCHITECTURAL DESIGN CONSULTANTS PTY LTD DOES NOT GRANT THE CLIENT, BUILDER, SUB-CONTRACTOR(S) ETC. THE LICENSE TO BUILD THESE PLANS WITHOUT WRITTEN PERMISSION.

www.blueprint-design.com.au

PROJECT:
PROPOSED MULTI-UNIT DEVELOPMENT

AT: No. 501-521,
POLICE ROAD,
MULGRAVE


REGISTRATION No.- DP-AD21223

DATE: OCT. 2018 SCALE: 1:100


SHEET: 29 OF 41 REFERENCE NO:

DRAWN: G.T. 18-040

ADVERTISED COPY - CITY OF MONASH
This copied document is made available for the sole purpose of enabling its consideration and review as part of a planning process under the Planning and Environment Act.
The document must not be used for any purpose which may breach copyright.

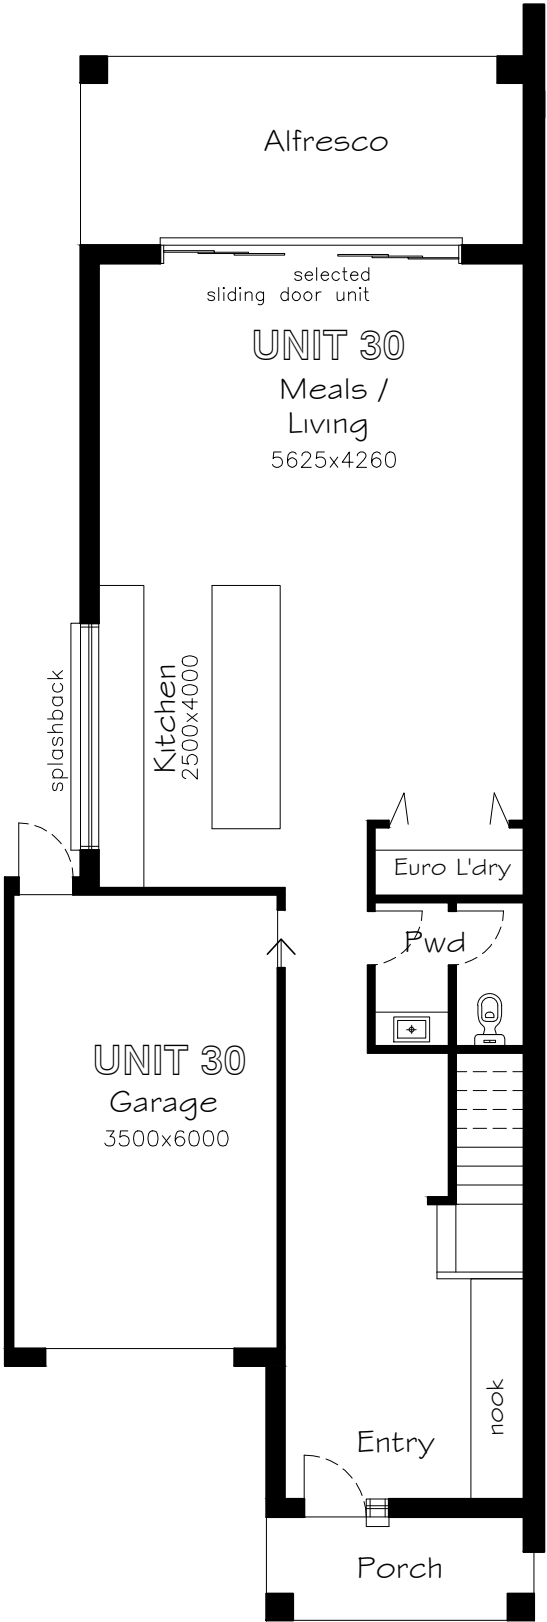

GROUND FLOOR PLAN
scale : 1:100

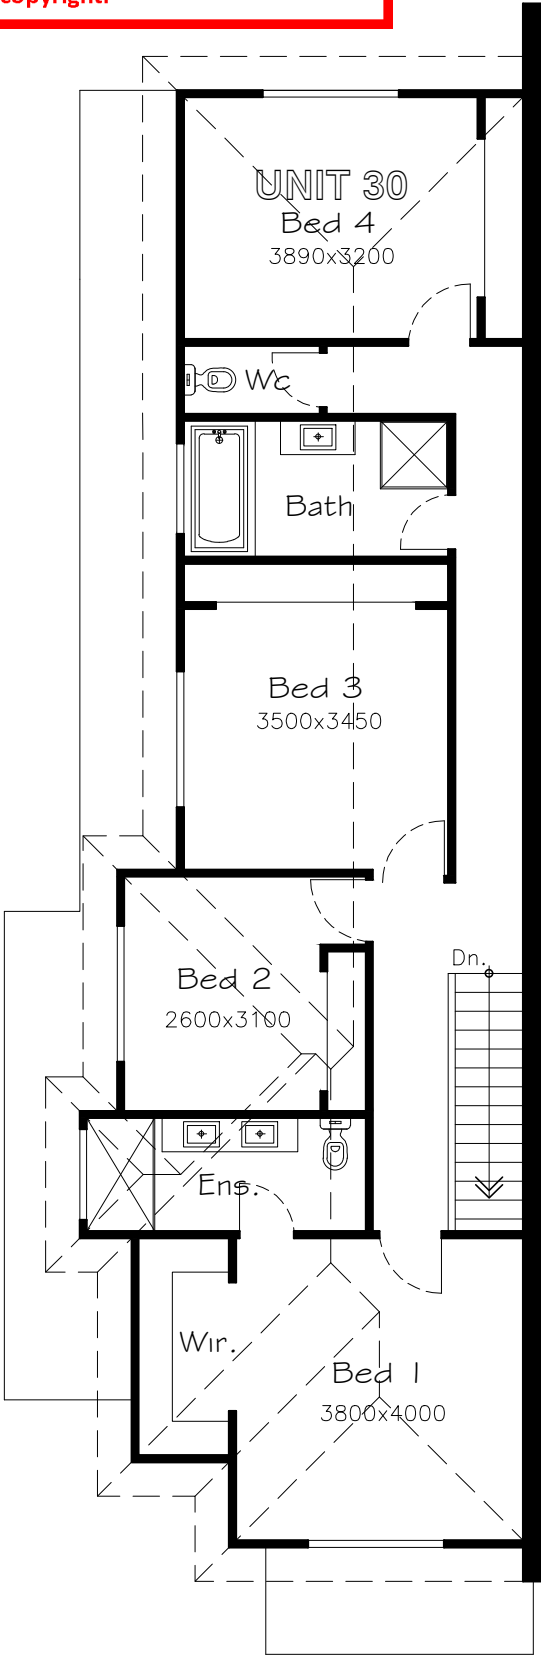



FIRST FLOOR PLAN
scale : 1:100

UNIT 30

GROUND FLOOR	:	79.75sqm,	8.58sq
FIRST FLOOR	:	96.54sqm,	10.39sq
PORCH	:	4.84sqm,	0.52sq
GARAGE	:	22.70sqm,	2.44sq

DOUBLE STOREY DWELLING

BEDS	:	4
ENSUITE	:	1
BATH	:	1
PDR/WC	:	2
GARAGE	:	1 CAR GARAGE

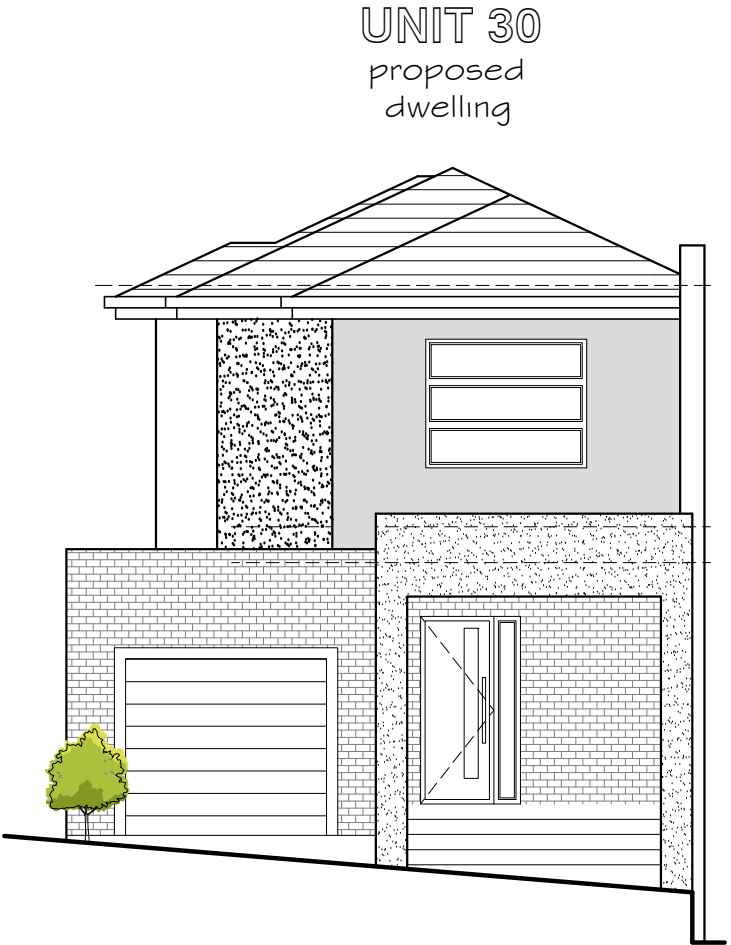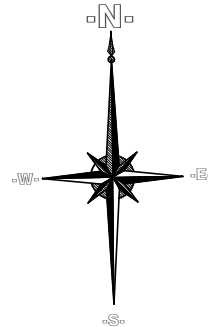

FRONT FACADE
scale : 1:100

UNIT 30

MUNICIPALITY:-
MONASH CITY COUNCIL

TP01



© 2019 COPYRIGHT WARNING
THESE PLANS ARE THE EXCLUSIVE PROPERTY OF BLUEPRINT BUILDING DESIGNERS & CONSULTANTS PTY LTD AND ARE SUBJECT TO THE COPYRIGHT LAWS OF AUSTRALIA. THE UNAUTHORISED USE, BUILDING, COPYING OR ADAPTATION OF IDEAS CONTAINED IN THESE PLANS IS AN INFRINGEMENT OF COPYRIGHT AND OFFENDERS WILL BE PROSECUTED TO THE FULL LIMITS OF THE LAW. BLUEPRINT ARCHITECTURAL DESIGN CONSULTANTS PTY LTD DOES NOT GRANT THE CLIENT, BUILDERS, SUB-CONTRACTOR(S) ETC. THE LICENSE TO BUILD THESE PLANS WITHOUT WRITTEN PERMISSION.

www.blueprint-design.com.au

PROJECT:
PROPOSED MULTI-UNIT DEVELOPMENT

AT: No. 501-521, POLICE ROAD, MULGRAVE


REGISTRATION No.- DP-AD21223

DATE: OCT. 2018 SCALE: 1:100

SHEET: 30 OF 41 REFERENCE NO:


DRAWN: G.T. 18-040

ADVERTISED COPY - CITY OF MONASH
This copied document is made available for the sole purpose of
enabling its consideration and review as part of a planning
process under the Planning and Environment Act.
The document must not be used for any purpose which may
breach copyright.

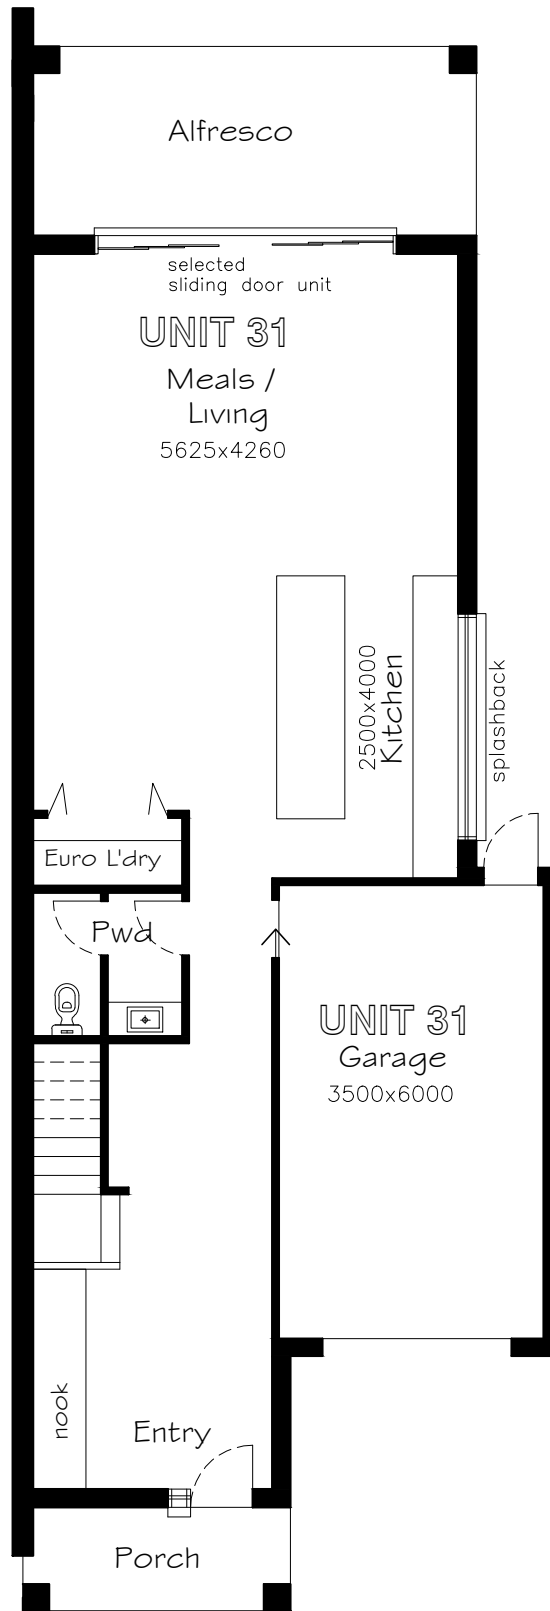

GROUND FLOOR PLAN

scale : 1:100

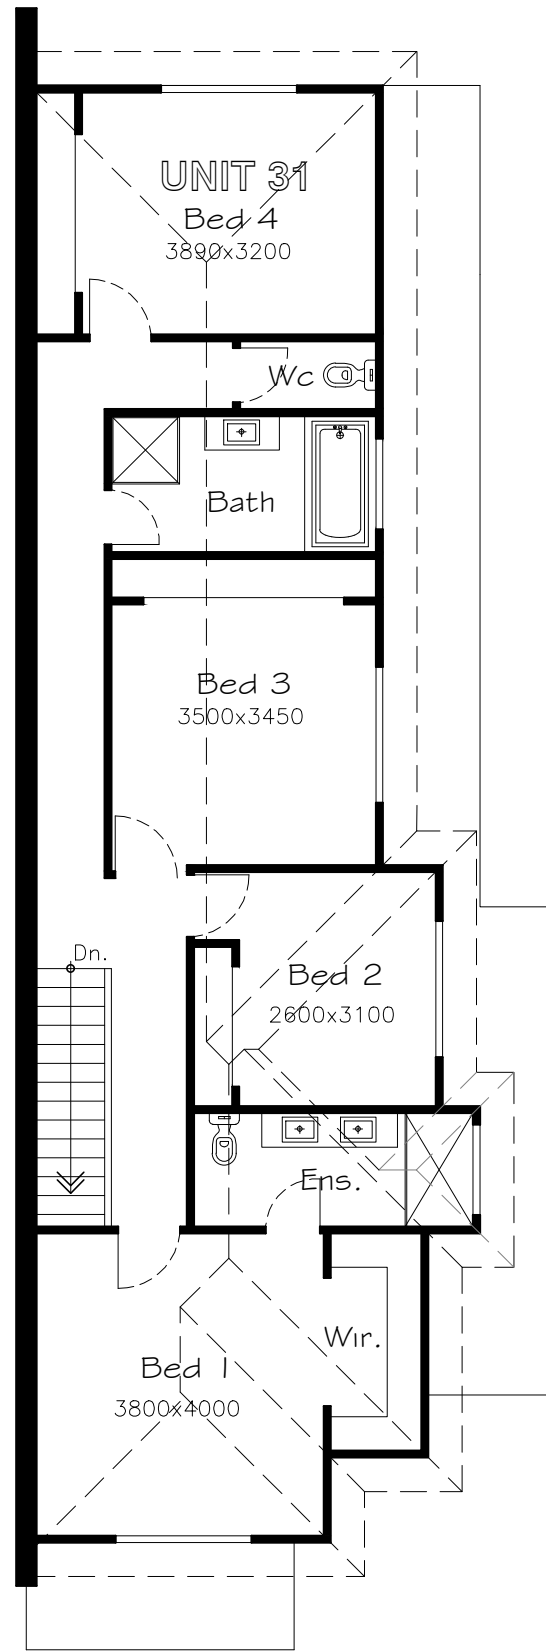

FIRST FLOOR PLAN

scale : 1:100

UNIT 31

GROUND FLOOR	:	79.75sqm,	8.58sq
FIRST FLOOR	:	96.54sqm,	10.39sq
PORCH	:	4.84sqm,	0.52sq
GARAGE	:	22.70sqm,	2.44sq

DOUBLE STOREY DWELLING

BEDS	:	4
ENSUITE	:	1
BATH	:	1
PDR/WC	:	2
GARAGE	:	1 CAR GARAGE



UNIT 31 proposed dwelling




FRONT FACADE

scale : 1:100

UNIT 31

MUNICIPALITY:-
**MONASH
CITY
COUNCIL**

TP01

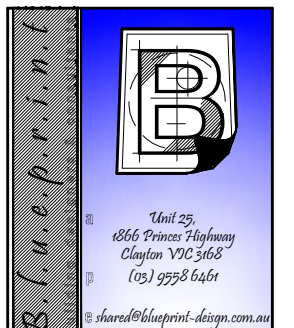

© 2019 COPYRIGHT WARNING

THESE PLANS ARE THE EXCLUSIVE PROPERTY OF BLUEPRINT BUILDING DESIGNERS & CONSULTANTS PTY LTD AND ARE SUBJECT TO THE COPYRIGHT LAWS OF AUSTRALIA. THE UNAUTHORISED USE, BUILDING, COPYING OR ADAPTATION OF IDEAS CONTAINED IN THESE PLANS IS AN INFRINGEMENT OF COPYRIGHT AND OFFENDERS WILL BE PROSECUTED TO THE FULL LIMITS OF THE LAW. BLUEPRINT ARCHITECTURAL DESIGN CONSULTANTS PTY LTD DOES NOT GRANT THE CLIENT, BUILDER, SUB-CONTRACTOR(S) ETC. THE LICENSE TO BUILD THESE PLANS WITHOUT WRITTEN PERMISSION.

www.blueprint-design.com.au

PROJECT:
PROPOSED MULTI-UNIT
DEVELOPMENT

AT: No. 501-521,
POLICE ROAD,
MULGRAVE


REGISTRATION No.- DP-AD21223

DATE: OCT. 2018 SCALE: 1:100


SHEET: 31 OF 41 REFERENCE NO:

DRAWN: G.T. 18-040

ADVERTISED COPY - CITY OF MONASH
This copied document is made available for the sole purpose of enabling its consideration and review as part of a planning process under the Planning and Environment Act.
The document must not be used for any purpose which may breach copyright.

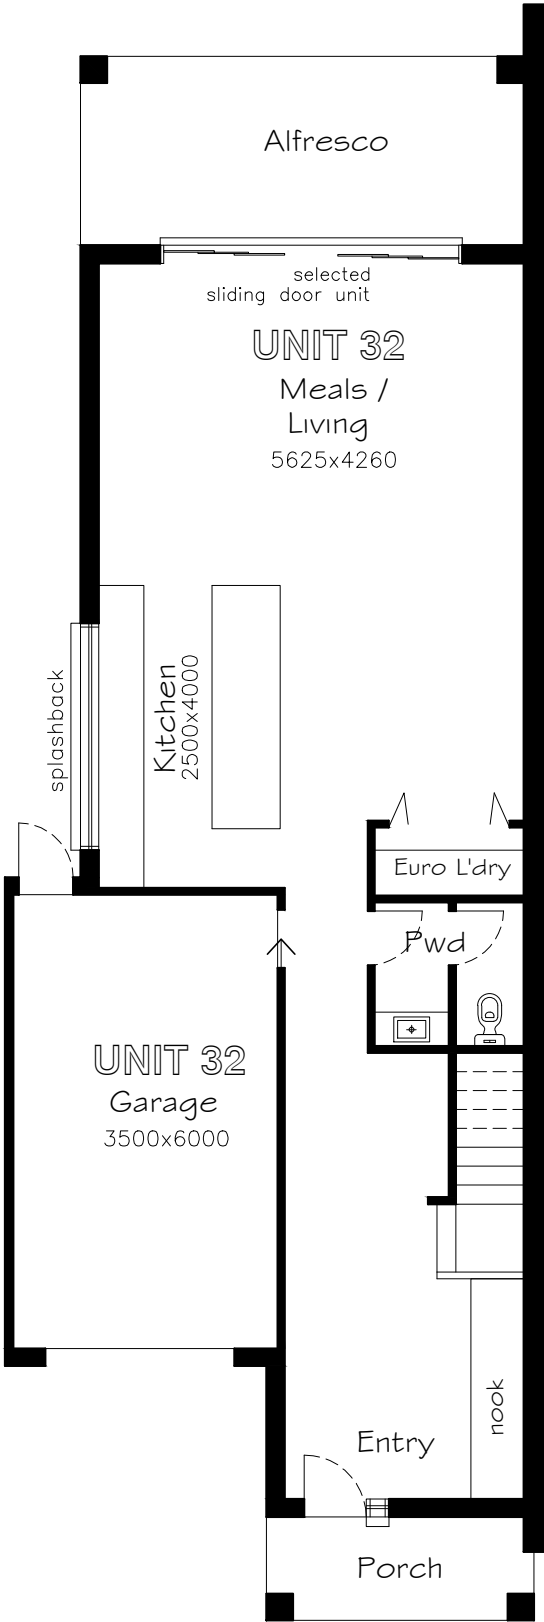

GROUND FLOOR PLAN
scale : 1:100

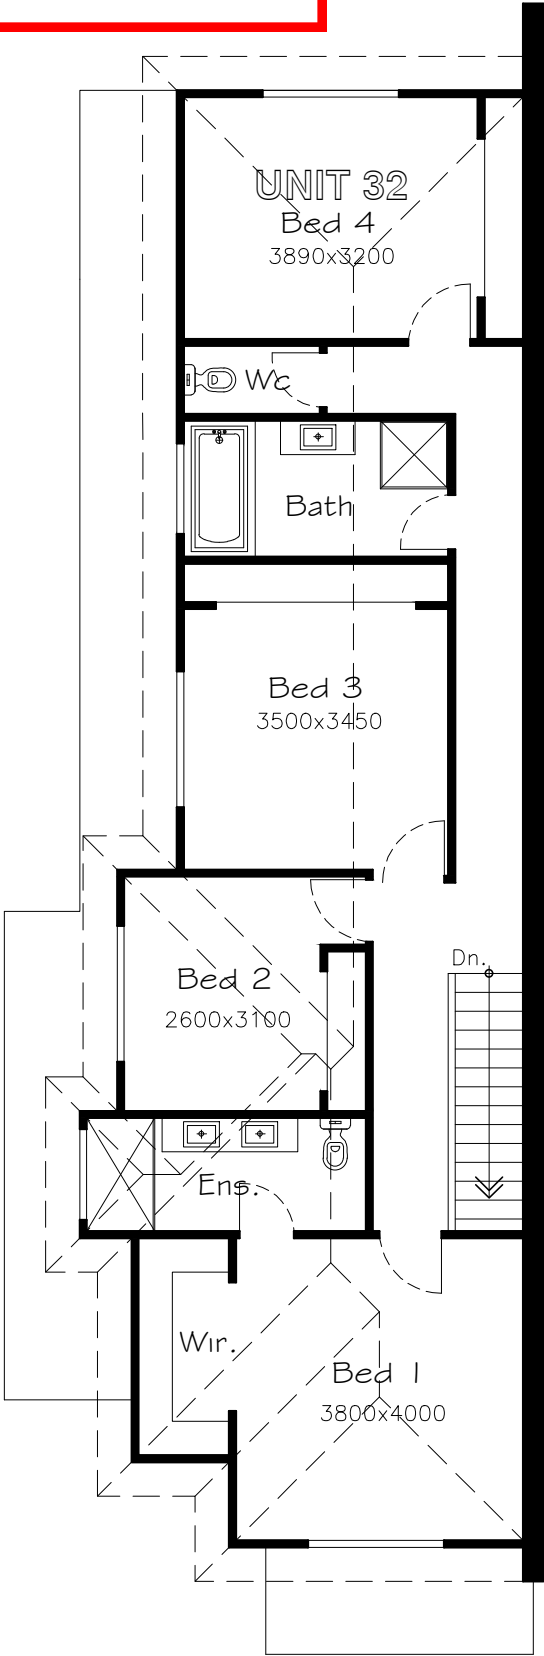

FIRST FLOOR PLAN
scale : 1:100

UNIT 32

GROUND FLOOR	:	79.75sqm,	8.58sq
FIRST FLOOR	:	96.54sqm,	10.39sq
PORCH	:	4.84sqm,	0.52sq
GARAGE	:	22.70sqm,	2.44sq

DOUBLE STOREY DWELLING

BEDS	:	4
ENSUITE	:	1
BATH	:	1
PDR/WC	:	2
GARAGE	:	1 CAR GARAGE



UNIT 32
proposed dwelling




FRONT FACADE
scale : 1:100

UNIT 32

MUNICIPALITY:-
MONASH CITY COUNCIL

TP01

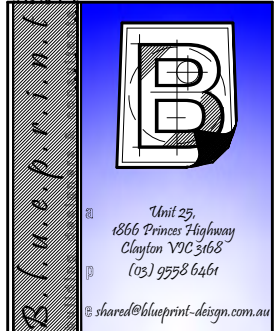

© 2019 COPYRIGHT WARNING
THESE PLANS ARE THE EXCLUSIVE PROPERTY OF BLUEPRINT BUILDING DESIGNERS & CONSULTANTS PTY LTD AND ARE SUBJECT TO THE COPYRIGHT LAWS OF AUSTRALIA. THE UNAUTHORISED USE, BUILDING, COPYING OR ADAPTATION OF IDEAS CONTAINED IN THESE PLANS IS AN INFRINGEMENT OF COPYRIGHT AND OFFENDERS WILL BE PROSECUTED TO THE FULL LIMITS OF THE LAW. BLUEPRINT ARCHITECTURAL DESIGN CONSULTANTS PTY LTD DOES NOT GRANT THE CLIENT, BUILDERS, SUB-CONTRACTOR(S) ETC. THE LICENSE TO BUILD THESE PLANS WITHOUT WRITTEN PERMISSION.

www.blueprint-design.com.au

PROJECT:
PROPOSED MULTI-UNIT DEVELOPMENT

AT: No. 501-521, POLICE ROAD, MULGRAVE

REGISTRATION No.- DP-AD21223

DATE: OCT. 2018 SCALE: 1:100

SHEET: 32 OF 41 REFERENCE NO:

DRAWN: G.T. 18-040


ADVERTISED COPY - CITY OF MONASH
This copied document is made available for the sole purpose of
enabling its consideration and review as part of a planning
process under the Planning and Environment Act.
The document must not be used for any purpose which may
breach copyright.

UNIT 33


GROUND FLOOR	:	79.75sqm,	8.58sq
FIRST FLOOR	:	96.54sqm,	10.39sq
PORCH	:	4.84sqm,	0.52sq
GARAGE	:	22.70sqm,	2.44sq

DOUBLE STOREY DWELLING


BEDS	:	4
ENSUITE	:	1
BATH	:	1
PDR/WC	:	2
GARAGE	:	1 CAR GARAGE

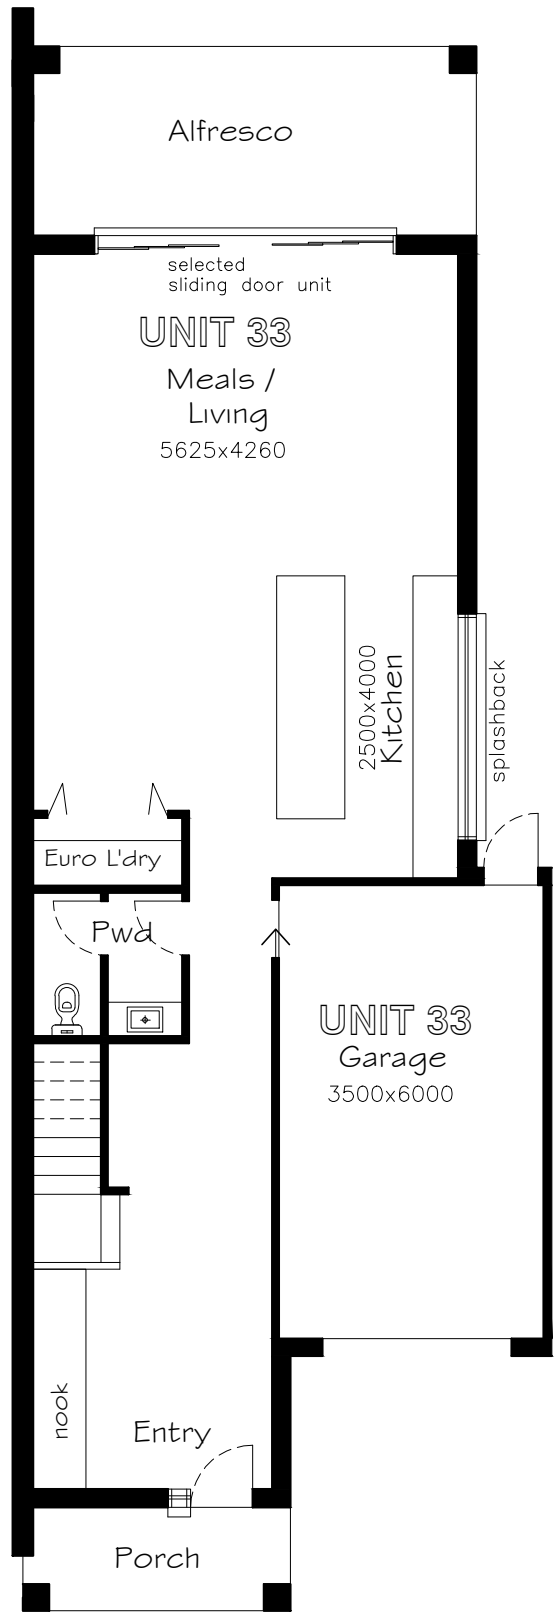

GROUND FLOOR PLAN
scale : 1:100

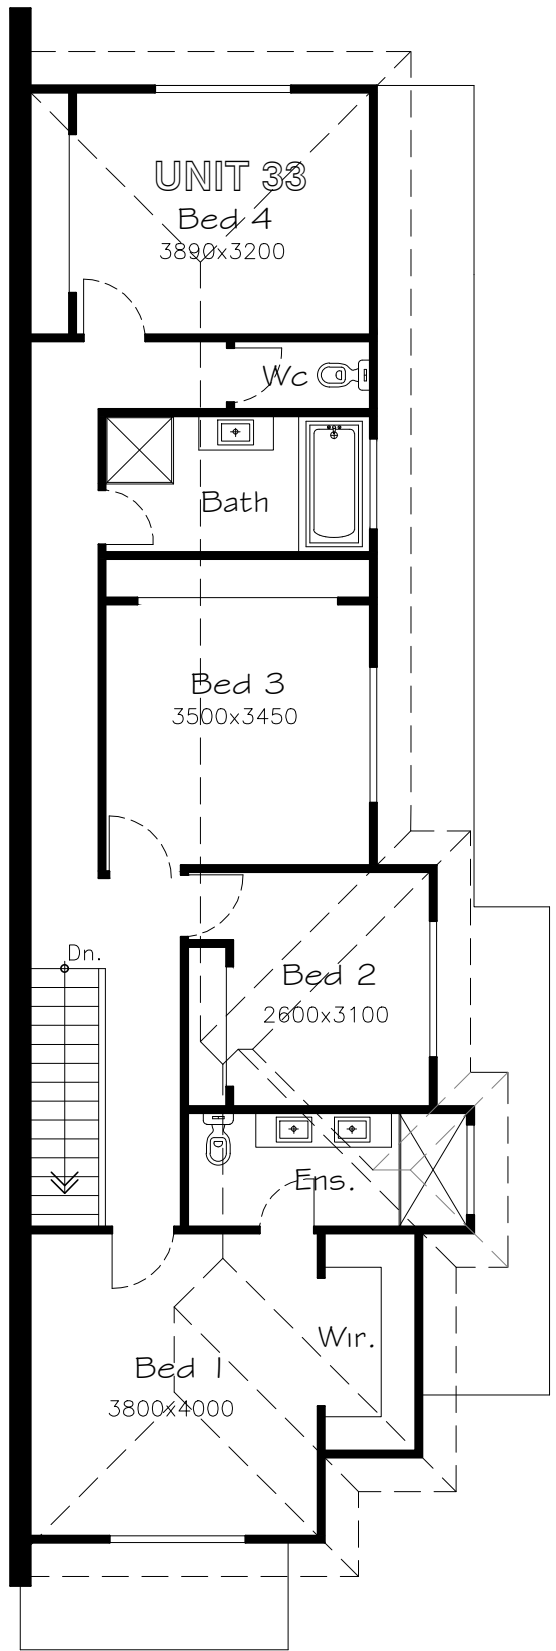

FIRST FLOOR PLAN
scale : 1:100

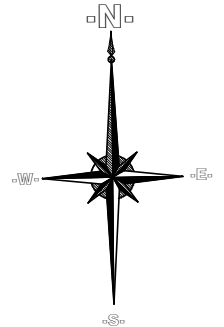

UNIT 33
proposed dwelling



FRONT FACADE
scale : 1:100

UNIT 33

MUNICIPALITY:-
**MONASH
CITY
COUNCIL**

TP01

B. Blueprint

Unit 25,
1866 Princes Highway
Clayton VIC 3168
(03) 9558 6461
@ shared@blueprint-design.com.au

© 2019 COPYRIGHT WARNING
THESE PLANS ARE THE EXCLUSIVE PROPERTY OF
BLUEPRINT BUILDING DESIGNERS & CONSULTANTS
PTY LTD AND ARE SUBJECT TO THE COPYRIGHT
LAWS OF AUSTRALIA. THE UNAUTHORISED USE,
BUILDING, COPYING OR ADAPTATION OF IDEAS
CONTAINED IN THESE PLANS IS AN INFRINGEMENT
OF COPYRIGHT AND OFFENDERS WILL BE
PROSECUTED TO THE FULL LIMITS OF THE LAW.
BLUEPRINT ARCHITECTURAL DESIGN CONSULTANTS
PTY LTD DOES NOT GRANT THE CLIENT, BUILDER,
SUB-CONTRACTOR(S) ETC. THE LICENSE TO BUILD
THESE PLANS WITHOUT WRITTEN PERMISSION.

www.blueprint-design.com.au

PROJECT:
PROPOSED MULTI-UNIT
DEVELOPMENT

AT: No. 501-521,
POLICE ROAD,
MULGRAVE


REGISTRATION No.- DP-AD21223

DATE: OCT. 2018 SCALE: 1:100

SHEET: 33 OF 41 REFERENCE NO:


DRAWN: G.T. 18-040

ADVERTISED COPY - CITY OF MONASH
This copied document is made available for the sole purpose of enabling its consideration and review as part of a planning process under the Planning and Environment Act.
The document must not be used for any purpose which may breach copyright.

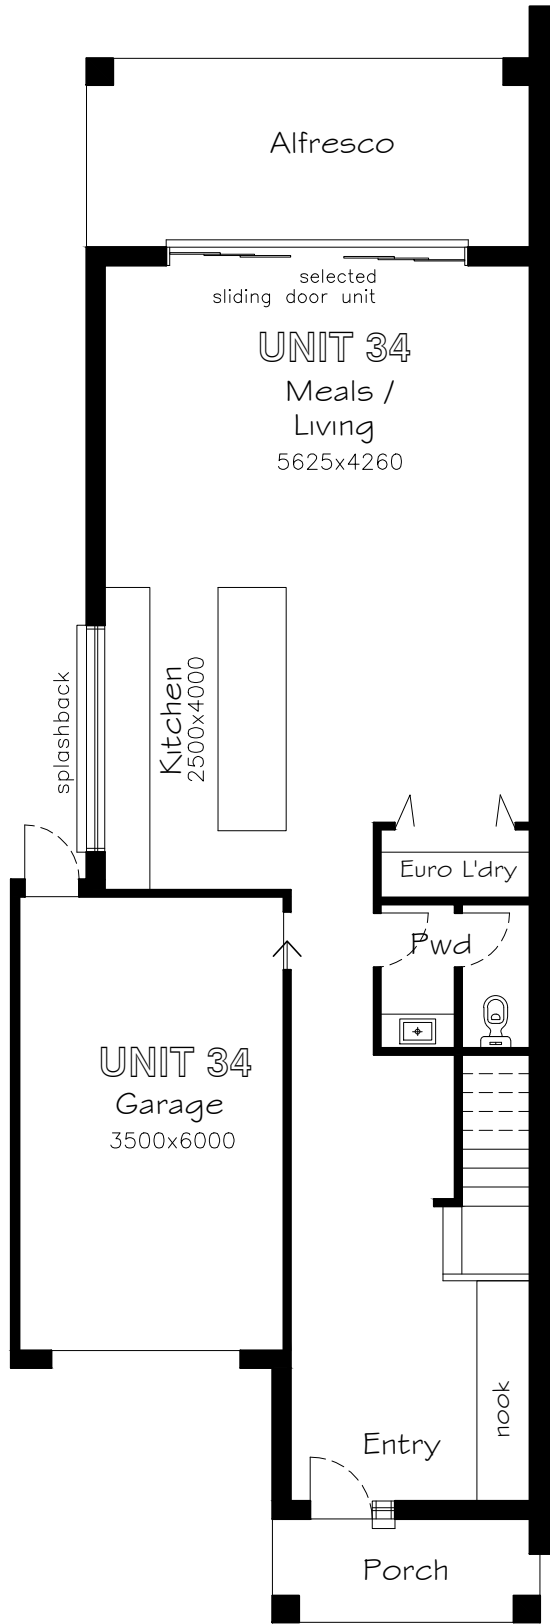

GROUND FLOOR PLAN

scale : 1:100

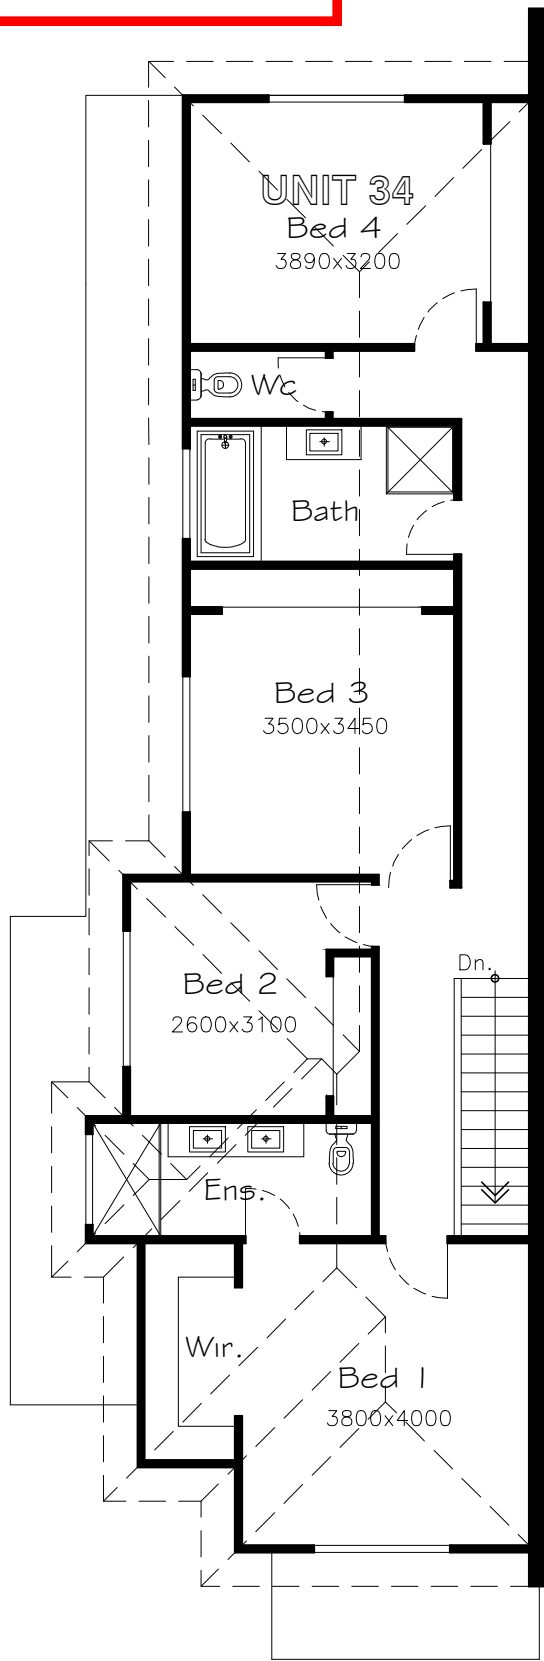

FIRST FLOOR PLAN

scale : 1:100

UNIT 34

GROUND FLOOR	:	79.75sqm,	8.58sq
FIRST FLOOR	:	96.54sqm,	10.39sq
PORCH	:	4.84sqm,	0.52sq
GARAGE	:	22.70sqm,	2.44sq

DOUBLE STOREY DWELLING

BEDS	:	4
ENSUITE	:	1
BATH	:	1
PDR/WC	:	2
GARAGE	:	1 CAR GARAGE




UNIT 34
proposed dwelling



FRONT FACADE


scale : 1:100

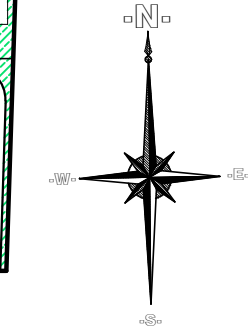

UNIT 34

MUNICIPALITY:-
**MONASH
CITY
COUNCIL**

TP01

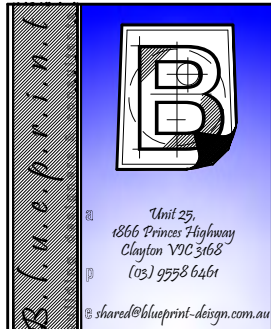

© 2019 COPYRIGHT WARNING
THESE PLANS ARE THE EXCLUSIVE PROPERTY OF BLUEPRINT BUILDING DESIGNERS & CONSULTANTS PTY LTD AND ARE SUBJECT TO THE COPYRIGHT LAWS OF AUSTRALIA. THE UNAUTHORISED USE, BUILDING, COPYING OR ADAPTATION OF IDEAS CONTAINED IN THESE PLANS IS AN INFRINGEMENT OF COPYRIGHT AND OFFENDERS WILL BE PROSECUTED TO THE FULL LIMITS OF THE LAW. BLUEPRINT ARCHITECTURAL DESIGN CONSULTANTS PTY LTD DOES NOT GRANT THE CLIENT, BUILDERS, SUB-CONTRACTOR(S) ETC. THE LICENSE TO BUILD THESE PLANS WITHOUT WRITTEN PERMISSION.

www.blueprint-design.com.au

PROJECT:
PROPOSED MULTI-UNIT
DEVELOPMENT

AT: No. 501-521,
POLICE ROAD,
MULGRAVE


REGISTRATION No.- DP-AD21223

DATE: OCT. 2018 SCALE: 1:100

SHEET: 34 OF 41 REFERENCE NO:


DRAWN: G.T. 18-040

ADVERTISED COPY - CITY OF MONASH
This copied document is made available for the sole purpose of
enabling its consideration and review as part of a planning
process under the Planning and Environment Act.
The document must not be used for any purpose which may
breach copyright.

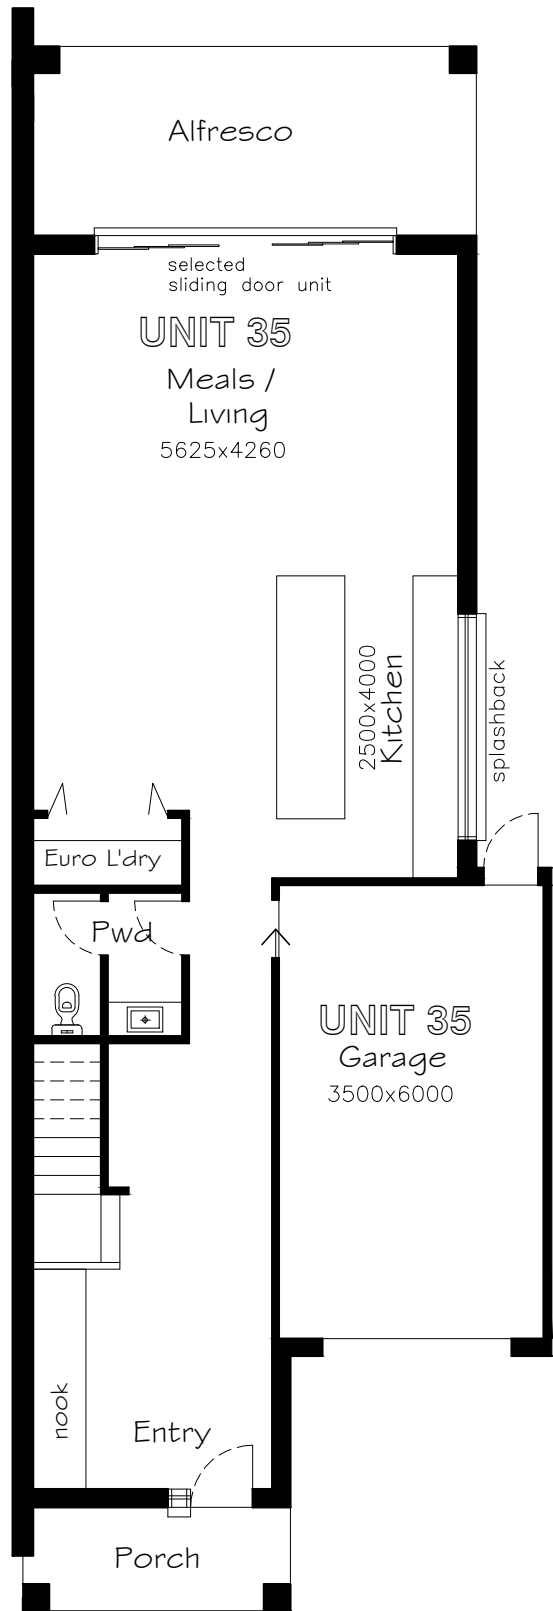

GROUND FLOOR PLAN

scale : 1:100

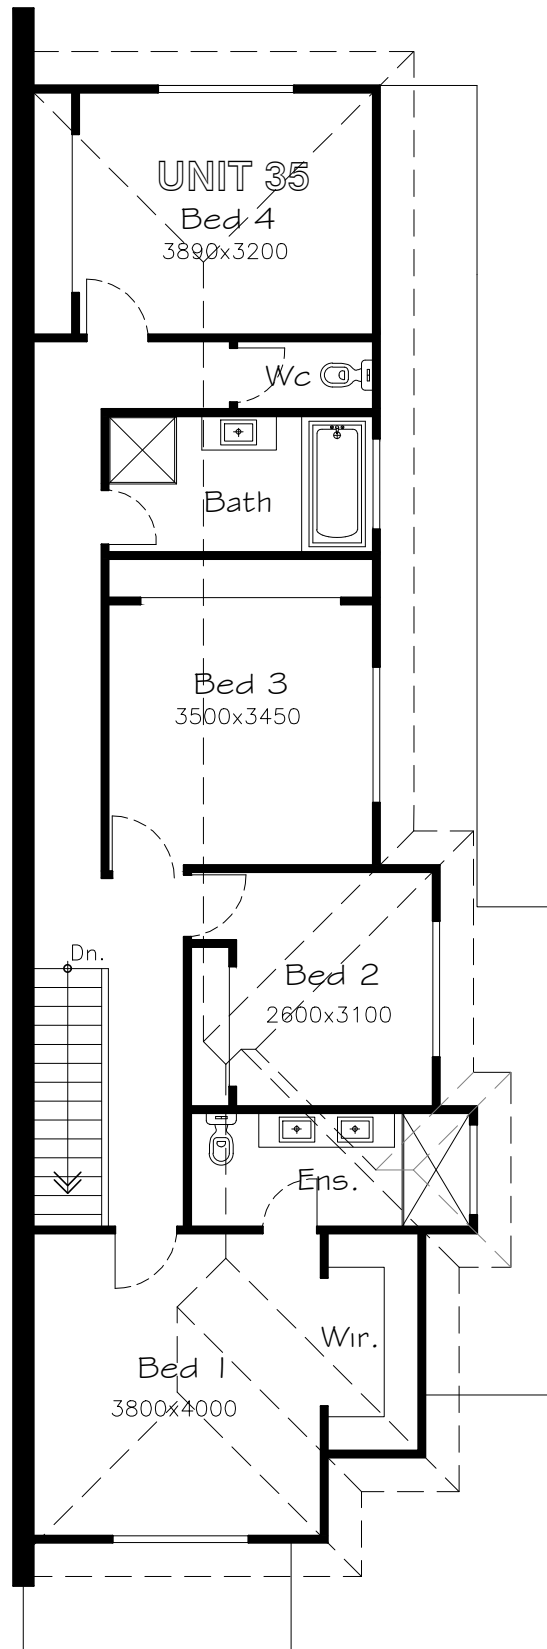

FIRST FLOOR PLAN


scale : 1:100

UNIT 35

GROUND FLOOR	:	79.75sqm,	8.58sq
FIRST FLOOR	:	96.54sqm,	10.39sq
PORCH	:	4.84sqm,	0.52sq
GARAGE	:	22.70sqm,	2.44sq

DOUBLE STOREY DWELLING

BEDS	:	4
ENSUITE	:	1
BATH	:	1
PDR/WC	:	2
GARAGE	:	1 CAR GARAGE

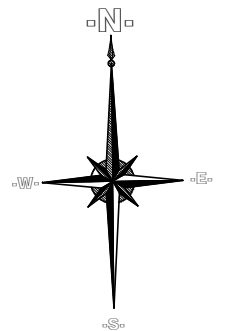

UNIT 35 proposed dwelling




FRONT FACADE

scale : 1:100

UNIT 35

MUNICIPALITY:-
**MONASH
CITY
COUNCIL**

TP01

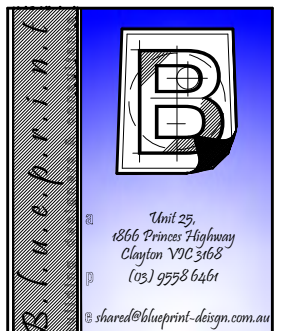

© 2019 COPYRIGHT WARNING
THESE PLANS ARE THE EXCLUSIVE PROPERTY OF
BLUEPRINT BUILDING DESIGNERS & CONSULTANTS
PTY LTD AND ARE SUBJECT TO THE COPYRIGHT
LAWS OF AUSTRALIA. THE UNAUTHORISED USE,
BUILDING, COPYING OR ADAPTATION OF IDEAS
CONTAINED IN THESE PLANS IS AN INFRINGEMENT
OF COPYRIGHT AND OFFENDERS WILL BE
PROSECUTED TO THE FULL LIMITS OF THE LAW.
BLUEPRINT ARCHITECTURAL DESIGN CONSULTANTS
PTY LTD DOES NOT GRANT THE CLIENT, BUILDER,
SUB-CONTRACTOR(S) ETC. THE LICENSE TO BUILD
THESE PLANS WITHOUT WRITTEN PERMISSION.

www.blueprint-design.com.au

PROJECT:
PROPOSED MULTI-UNIT
DEVELOPMENT

AT: No. 501-521,
POLICE ROAD,
MULGRAVE

REGISTRATION No.- DP-AD21223

DATE: OCT. 2018 SCALE: 1:100

SHEET: 35 OF 41 REFERENCE NO:

DRAWN: G.T. 18-040

ADVERTISED COPY - CITY OF MONASH

This copied document is made available for the sole purpose of enabling its consideration and review as part of a planning process under the Planning and Environment Act.

The document must not be used for any purpose which may breach copyright.




FIRST FLOOR PLAN


FRONT FACADE

DRAWN: G.T

ADVERTISED COPY - CITY OF MONASH
This copied document is made available for the sole purpose of enabling its consideration and review as part of a planning process under the Planning and Environment Act.
The document must not be used for any purpose which may breach copyright.

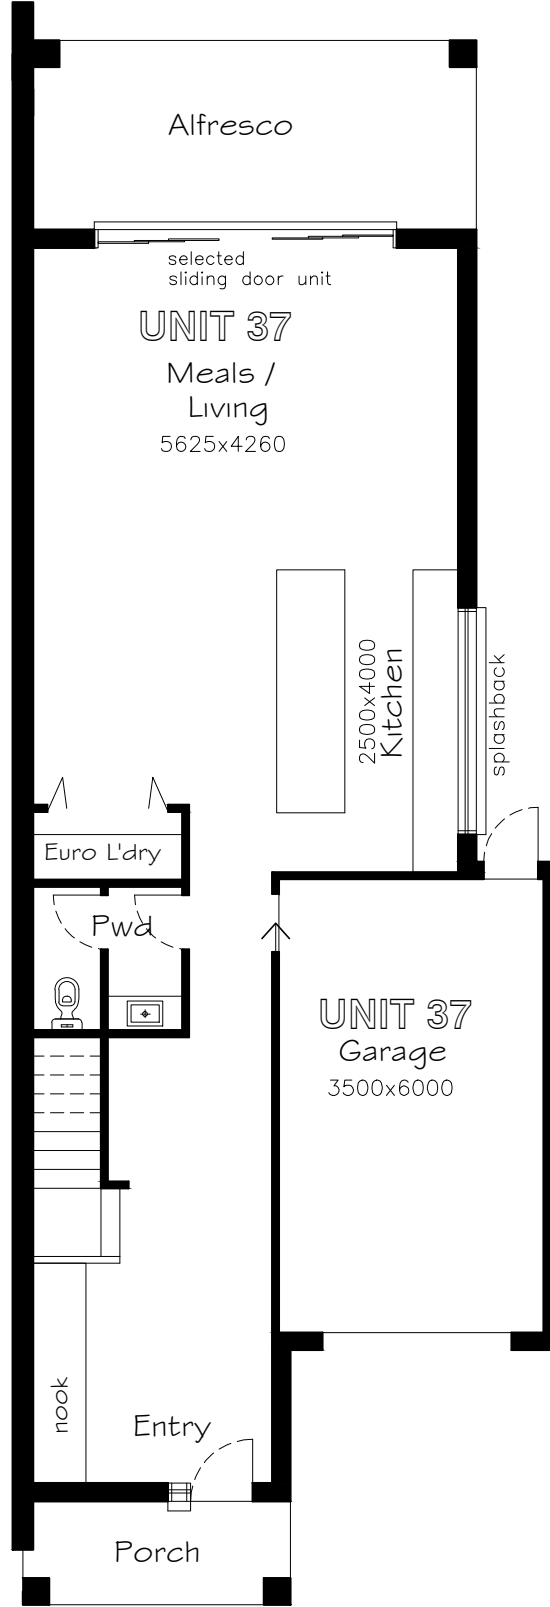



GROUND FLOOR PLAN
scale : 1:100

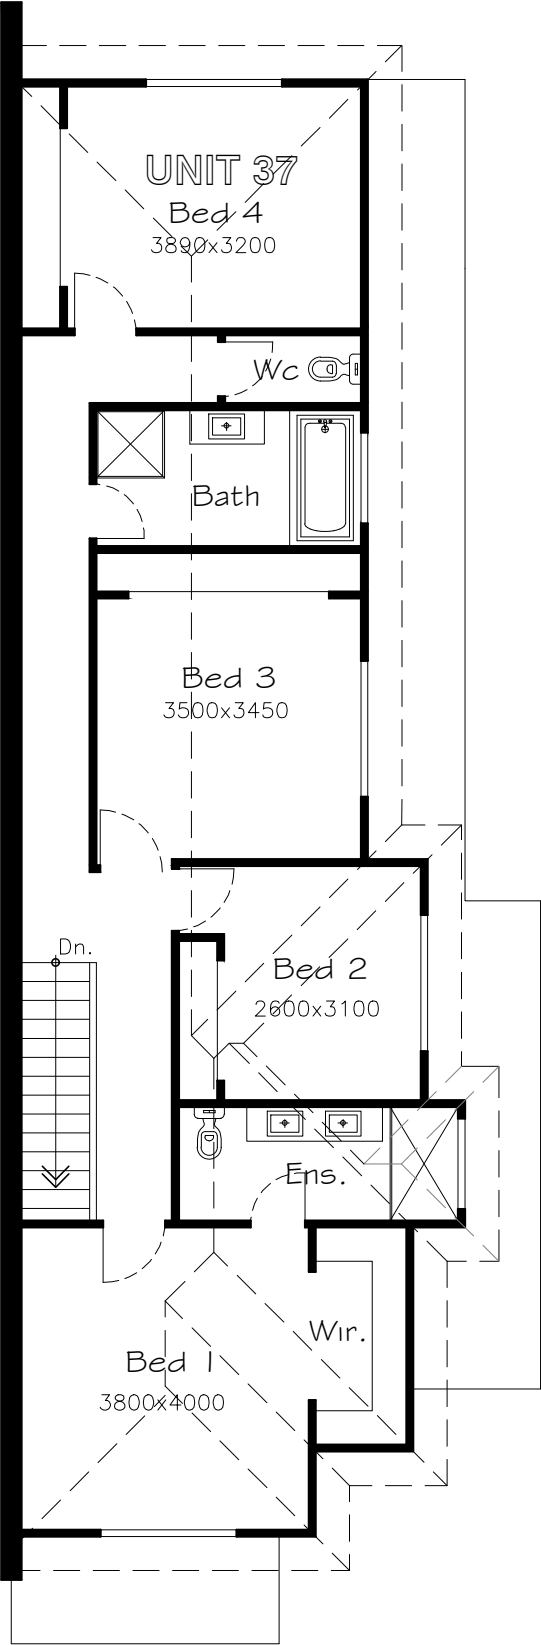

FIRST FLOOR PLAN
scale : 1:100

UNIT 37			
GROUND FLOOR	:	79.75sqm,	8.58sq
FIRST FLOOR	:	96.54sqm,	10.39sq
PORCH	:	4.84sqm,	0.52sq
GARAGE	:	22.70sqm,	2.44sq

DOUBLE STOREY DWELLING			
BEDS	:	4	
ENSUITE	:	1	
BATH	:	1	
PDR/WC	:	2	
GARAGE	:	1 CAR GARAGE	

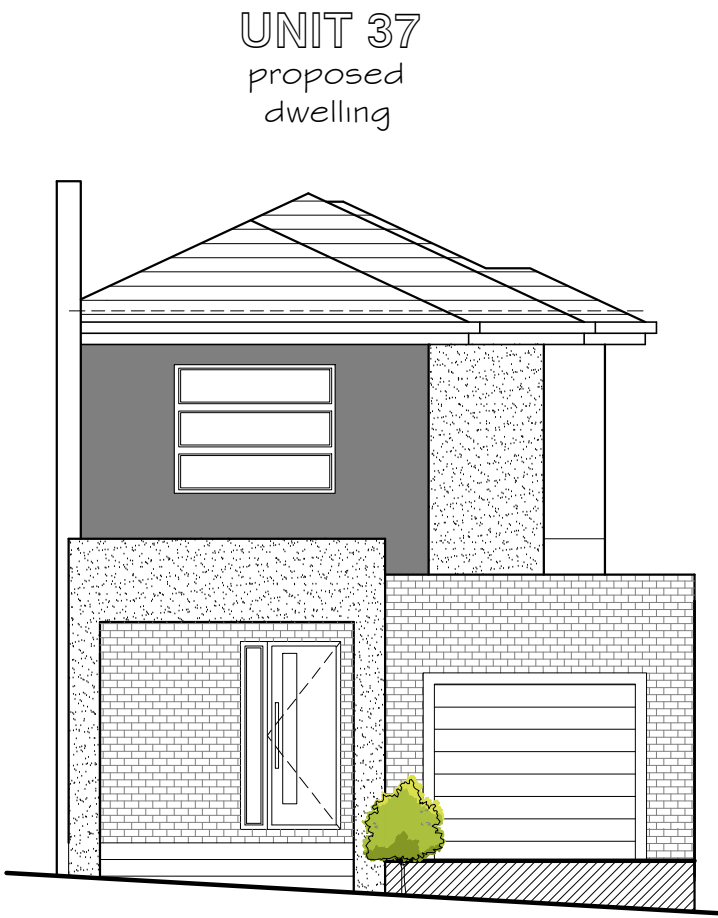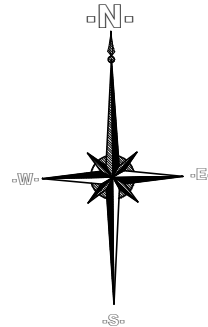


FRONT FACADE
scale : 1:100

UNIT 37

MUNICIPALITY:-
MONASH CITY COUNCIL

TP01

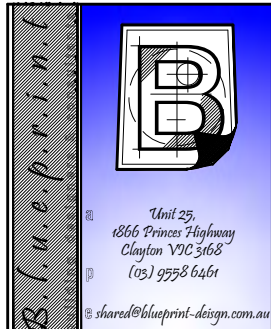

© 2018 COPYRIGHT WARNING
THESE PLANS ARE THE EXCLUSIVE PROPERTY OF BLUEPRINT BUILDING DESIGNERS & CONSULTANTS PTY LTD AND ARE SUBJECT TO THE COPYRIGHT LAWS OF AUSTRALIA. THE UNAUTHORISED USE, BUILDING, COPYING OR ADAPTATION OF IDEAS CONTAINED IN THESE PLANS IS AN INFRINGEMENT OF COPYRIGHT AND OFFENDERS WILL BE PROSECUTED TO THE FULL LIMITS OF THE LAW. BLUEPRINT ARCHITECTURAL DESIGN CONSULTANTS PTY LTD DOES NOT GRANT THE CLIENT, BUILDER, SUB-CONTRACTOR(S) ETC. THE LICENSE TO BUILD THESE PLANS WITHOUT WRITTEN PERMISSION.

www.blueprint-design.com.au

PROJECT:
PROPOSED MULTI-UNIT DEVELOPMENT

AT: No. 501-521,
POLICE ROAD,
MULGRAVE


REGISTRATION No.- DP-AD21223

DATE: OCT. 2018 SCALE: 1:100

SHEET: 37 OF 41 REFERENCE NO:


DRAWN: G.T. 18-040

ADVERTISED COPY - CITY OF MONASH
This copied document is made available for the sole purpose of
enabling its consideration and review as part of a planning
process under the Planning and Environment Act.
The document must not be used for any purpose which may
breach copyright.

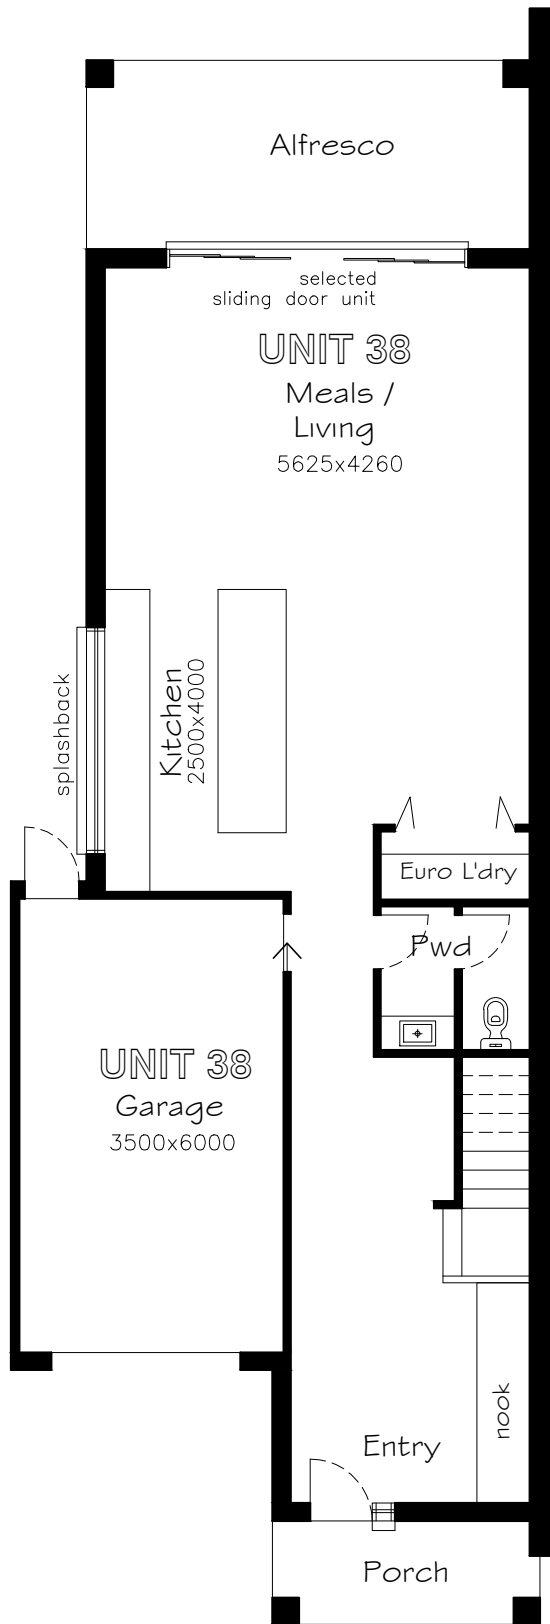

GROUND FLOOR PLAN

scale : 1:100

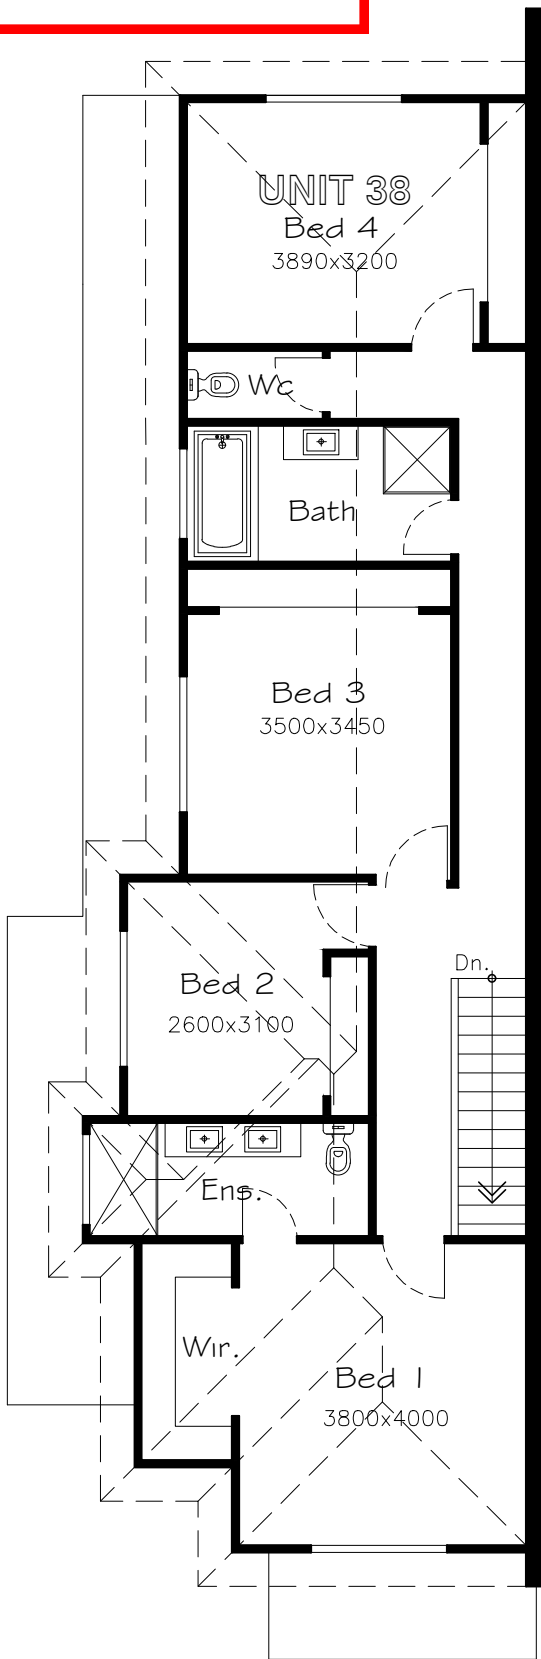

FIRST FLOOR PLAN

scale : 1:100

UNIT 38


GROUND FLOOR : 79.75sqm, 8.58sq
FIRST FLOOR : 96.54sqm, 10.39sq
PORCH : 4.84sqm, 0.52sq
GARAGE : 22.70sqm, 2.44sq

DOUBLE STOREY DWELLING

BEDS : 4
ENSUITE : 1
BATH : 1
PDR/WC : 2
GARAGE : 1 CAR GARAGE



UNIT 38
proposed
dwelling

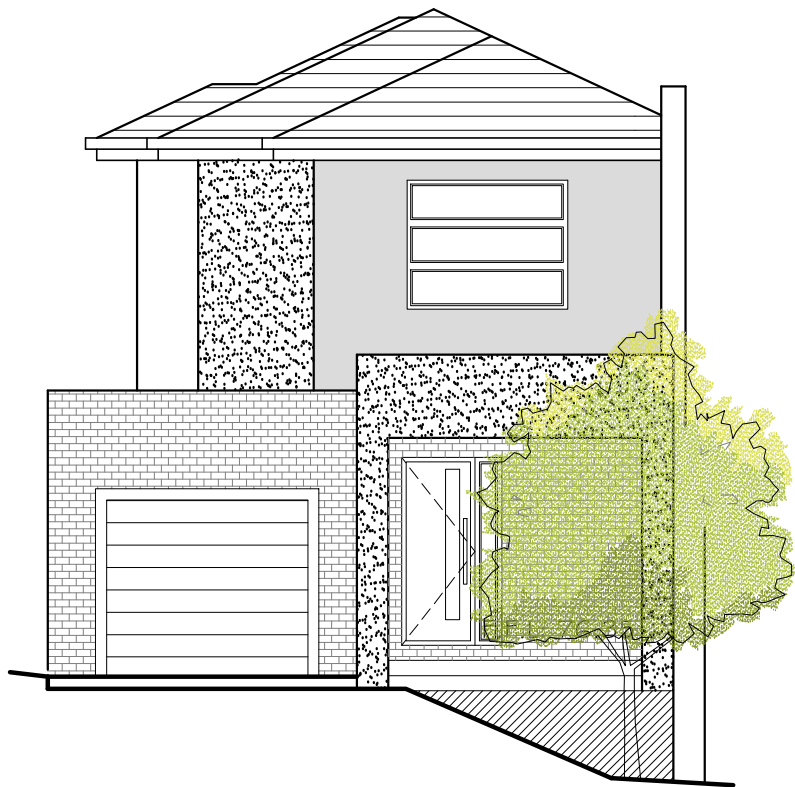


FRONT FACADE

scale : 1:100

UNIT 38

MUNICIPALITY:--
**MONASH
CITY
COUNCIL**

TP01

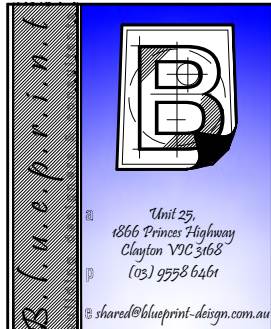

© 2019 COPYRIGHT WARNING
THESE PLANS ARE THE EXCLUSIVE PROPERTY OF
BLUEPRINT BUILDING DESIGNERS & CONSULTANTS
PTY LTD AND ARE SUBJECT TO THE COPYRIGHT
LAWS OF AUSTRALIA. THE UNAUTHORISED USE,
BUILDING, COPYING OR ADAPTATION OF IDEAS
CONTAINED IN THESE PLANS IS AN INFRINGEMENT
OF COPYRIGHT AND OFFENDERS WILL BE
PROSECUTED TO THE FULL LIMITS OF THE LAW.
BLUEPRINT ARCHITECTURAL DESIGN CONSULTANTS
PTY LTD DOES NOT GRANT THE CLIENT, BUILDERS,
SUB-CONTRACTOR(S) ETC, THE LICENSE TO BUILD
THESE PLANS WITHOUT WRITTEN PERMISSION.

www.blueprint-design.com.au

PROJECT:
PROPOSED MULTI-UNIT
DEVELOPMENT


AT: No. 501-521,
POLICE ROAD,
MULGRAVE

REGISTRATION No.-- DP-AD21223



DATE: OCT. 2018 SCALE: 1:100

SHEET: 38 OF 41 REFERENCE NO:

DRAWN: G.T. 18-040

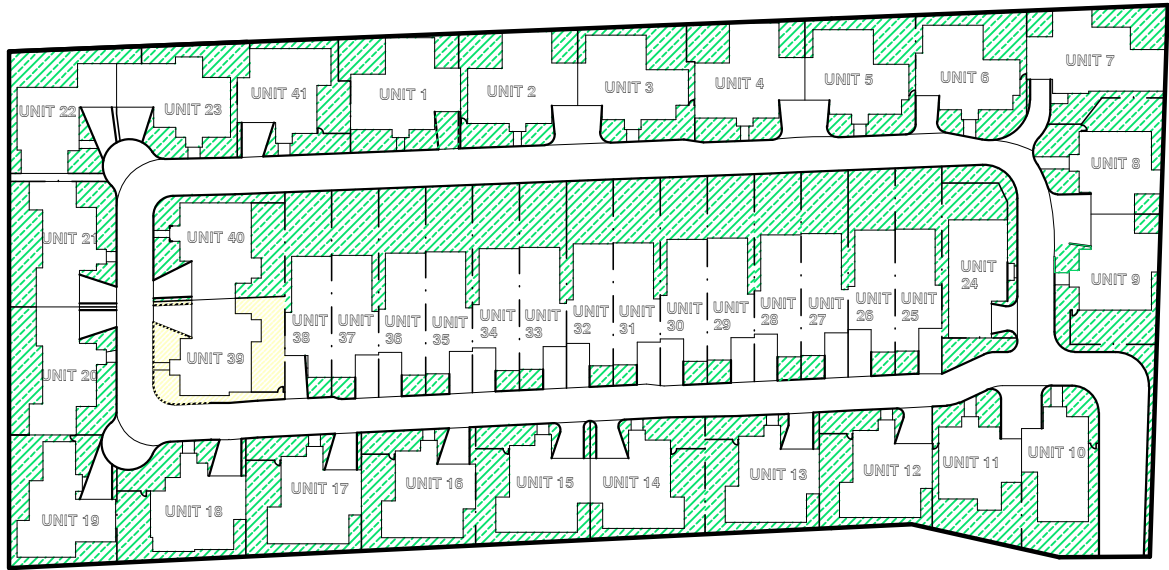


UNIT 39		DOUBLE STOREY DWELLING	
GROUND FLOOR	: 102.25sqm, 11.00sq	BEDS	: 4
FIRST FLOOR	: 83.43sqm, 8.98sq	ENSUITE	: 2
PORCH	: 3.45sqm, 0.37sq	BATH	: 1
GARAGE	: 39.07sqm, 4.20sq	PDR/WC	: 2
		GARAGE	: 2 CAR GARAGE

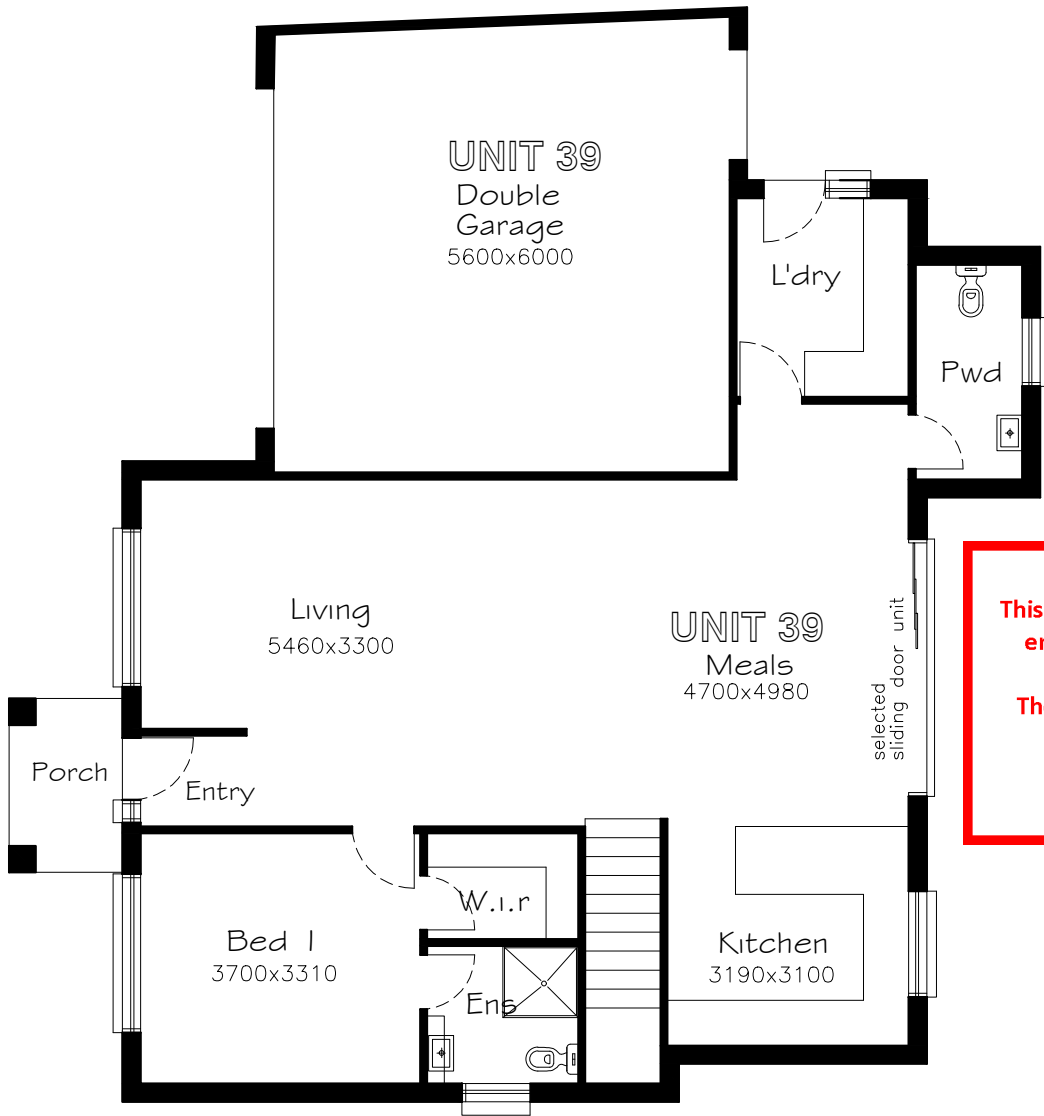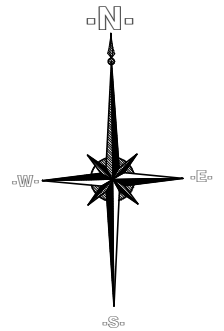

FRONT FACADE
scale : 1:100

ADVERTISED COPY - CITY OF MONASH
This copied document is made available for the sole purpose of enabling its consideration and review as part of a planning process under the Planning and Environment Act.
The document must not be used for any purpose which may breach copyright.

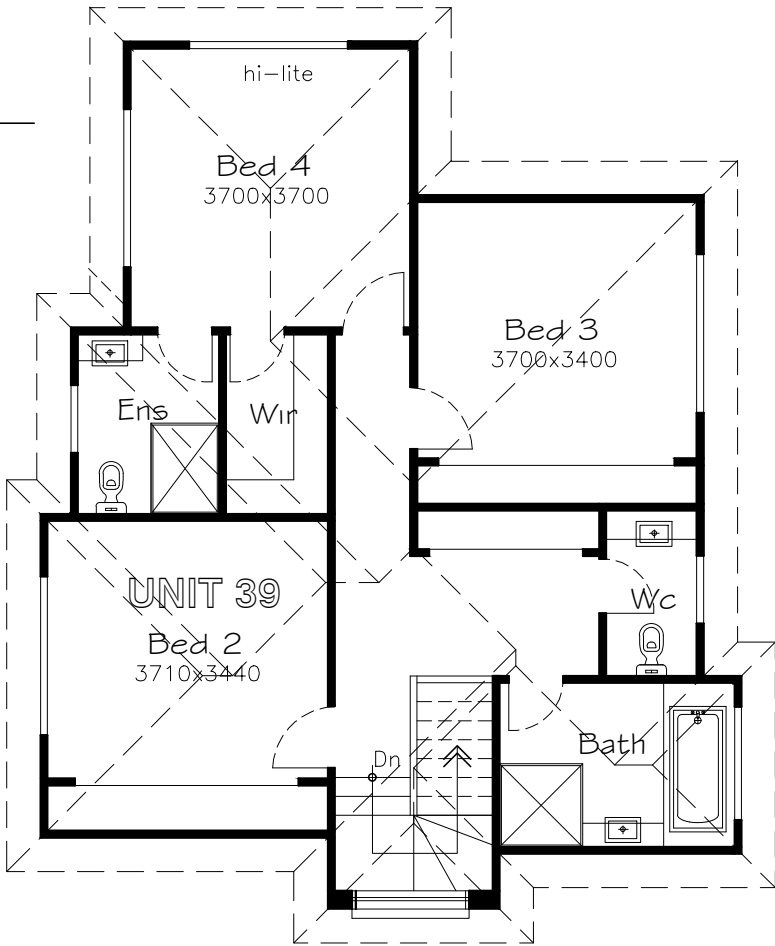

FIRST FLOOR PLAN
scale : 1:100

UNIT 39

MUNICIPALITY:-
**MONASH
CITY
COUNCIL**

TP01



© 2019 COPYRIGHT WARNING
THESE PLANS ARE THE EXCLUSIVE PROPERTY OF BLUEPRINT BUILDING DESIGNERS & CONSULTANTS PTY LTD AND ARE SUBJECT TO THE COPYRIGHT LAWS OF AUSTRALIA. THE UNAUTHORISED USE, BUILDING, COPYING OR ADAPTATION OF IDEAS CONTAINED IN THESE PLANS IS AN INFRINGEMENT OF COPYRIGHT AND OFFENDERS WILL BE PROSECUTED TO THE FULL LIMITS OF THE LAW. BLUEPRINT ARCHITECTURAL DESIGN CONSULTANTS PTY LTD DOES NOT GRANT THE CLIENT, BUILDER, SUB-CONTRACTOR(S) ETC. THE LICENSE TO BUILD THESE PLANS WITHOUT WRITTEN PERMISSION.

www.blueprint-design.com.au

PROJECT:
PROPOSED MULTI-UNIT
DEVELOPMENT

AT: No. 501-521,
POLICE ROAD,
MULGRAVE

REGISTRATION No.- DP-AD21223

DATE: OCT. 2018 SCALE: 1:100

SHEET: 39 OF 41 REFERENCE NO:

DRAWN: G.T. 18-040

**GROUND
FLOOR PLAN**
scale : 1:100

UNIT 40
proposed dwelling






FRONT FACADE

scale : 1:100

ADVERTISED COPY - CITY OF MONASH
This copied document is made available for the sole purpose of enabling its consideration and review as part of a planning process under the Planning and Environment Act.
The document must not be used for any purpose which may breach copyright.


UNIT 40	
GROUND FLOOR	: 104.46sqm, 11.24sq
FIRST FLOOR	: 83.43sqm, 8.98sq
PORCH	: 3.45sqm, 0.37sq
GARAGE	: 37.07sqm, 3.99sq

DOUBLE STOREY DWELLING	
BEDS	: 4
ENSUITE	: 2
BATH	: 1
PDR/WC	: 2
GARAGE	: 2 CAR GARAGE

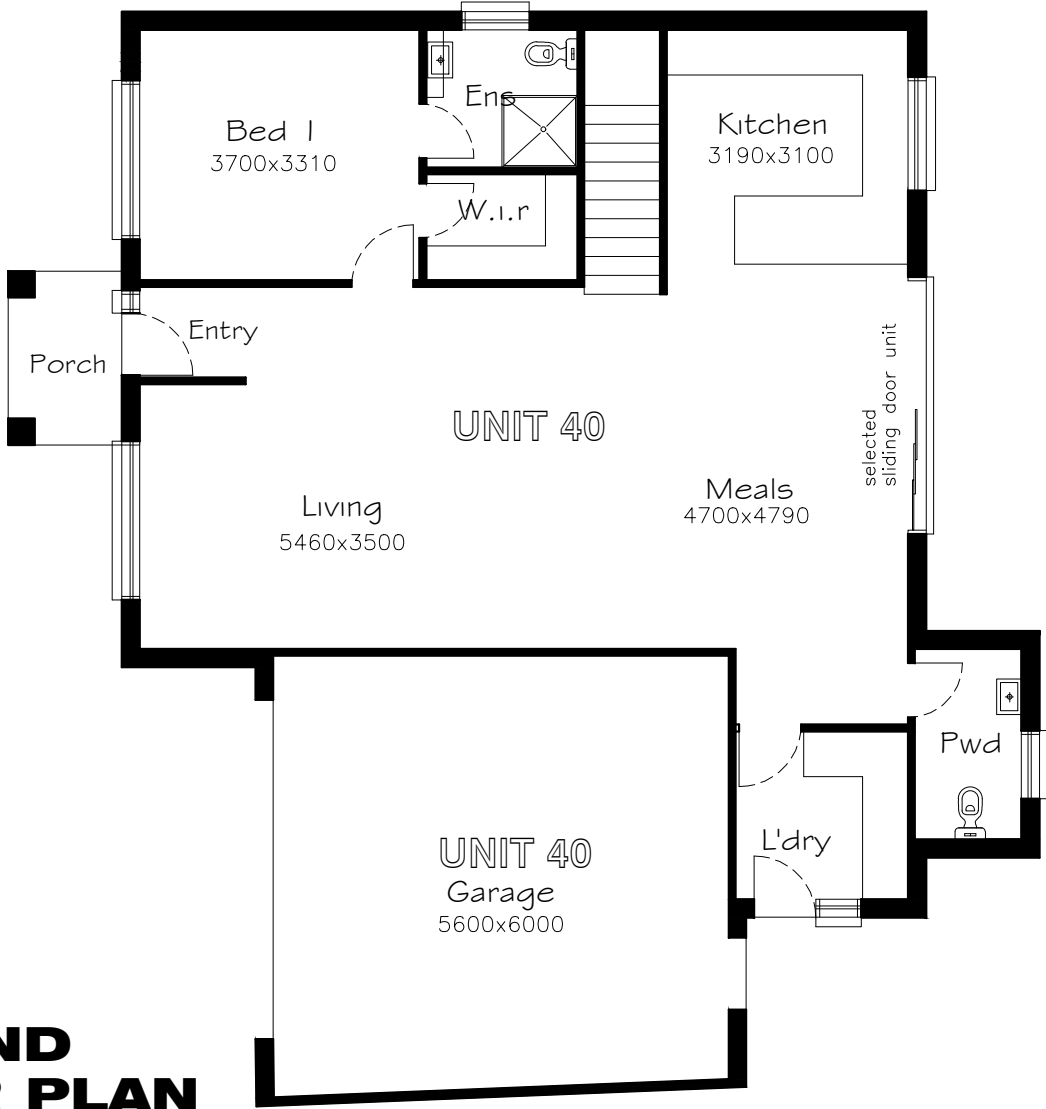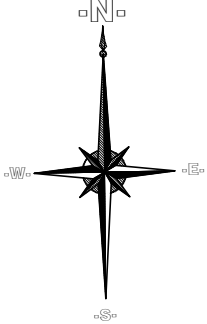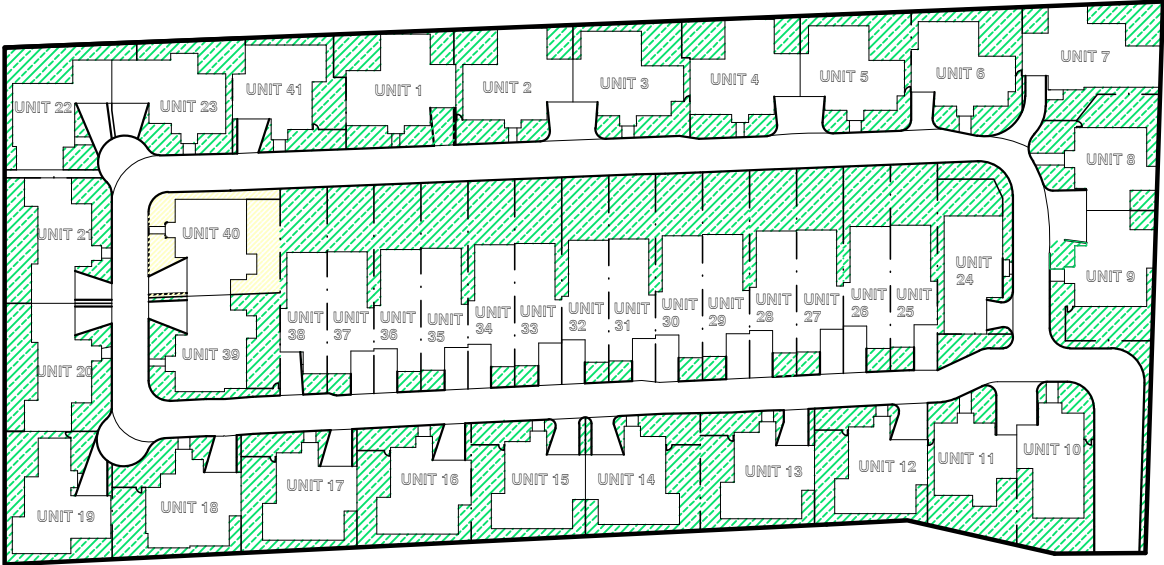

GROUND FLOOR PLAN

scale : 1:100

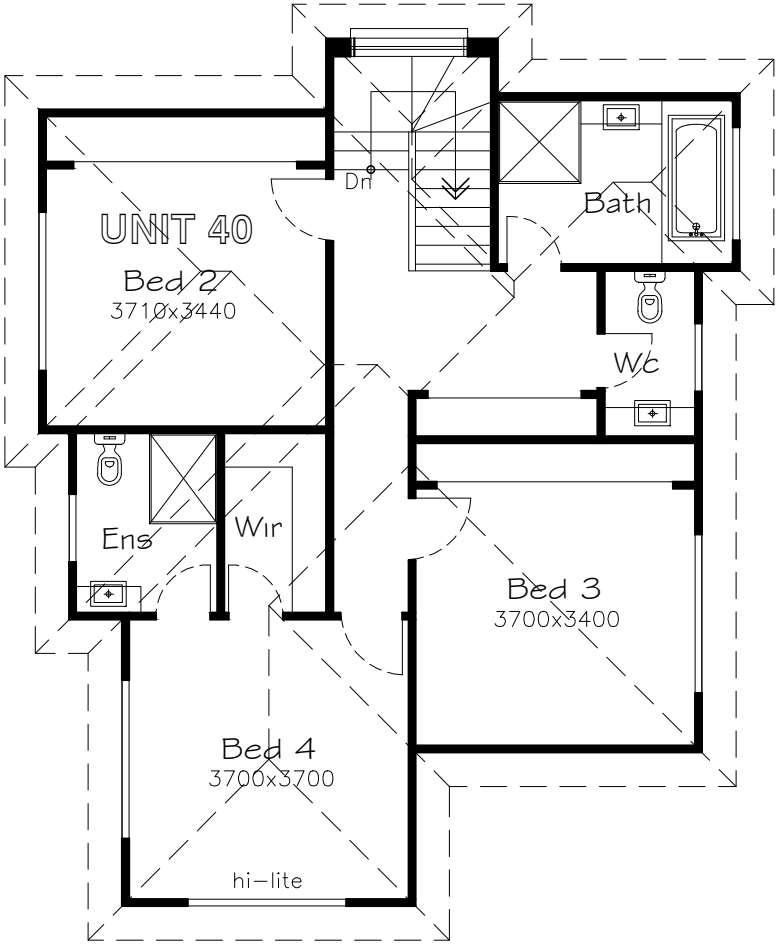


FIRST FLOOR PLAN

scale : 1:100

UNIT 40

MUNICIPALITY:--
**MONASH
CITY
COUNCIL**

TP01

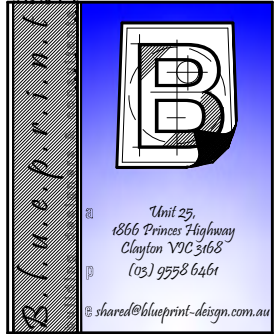

© 2019 COPYRIGHT WARNING
THESE PLANS ARE THE EXCLUSIVE PROPERTY OF BLUEPRINT BUILDING DESIGNERS & CONSULTANTS PTY LTD AND ARE SUBJECT TO THE COPYRIGHT LAWS OF AUSTRALIA. THE UNAUTHORISED USE, BUILDING, COPYING OR ADAPTATION OF IDEAS CONTAINED IN THESE PLANS IS AN INFRINGEMENT OF COPYRIGHT AND OFFENDERS WILL BE PROSECUTED TO THE FULL LIMITS OF THE LAW. BLUEPRINT ARCHITECTURAL DESIGN CONSULTANTS PTY LTD DOES NOT GRANT THE CLIENT, BUILDERS, SUB-CONTRACTOR(S) ETC. THE LICENSE TO BUILD THESE PLANS WITHOUT WRITTEN PERMISSION.

www.blueprint-design.com.au

PROJECT:
PROPOSED MULTI-UNIT
DEVELOPMENT

AT: No. 501-521,
POLICE ROAD,
MULGRAVE

REGISTRATION No.-- DP-AD21223

DATE: OCT. 2018 SCALE: 1:100

SHEET: 40 OF 41 REFERENCE NO:

DRAWN: G.T. 18-040

proposed dwelling

proposed dwelling



FRONT FACADE

scale : 1:100

ADVERTISED COPY - CITY OF MONASH

This copied document is made available for the sole purpose of enabling its consideration and review as part of a planning process under the Planning and Environment Act. The document must not be used for any purpose which may breach copyright.

UNIT 41

GROUND FLOOR : 105.64sqm, 11.37sq

FIRST FLOOR : 77.82sqm, 8.38sq

PORCH	:	3.75sqm,	0.40sq
-------	---	----------	--------

GARAGE : 38.62sqm, 4.16sq

DOUBLE STOREY DWELLING


BEDS : 4

ENSUITE : 2

BATH	: 1
------	-----


PDR/WC : 2

GARAGE : 2 CAR GARAGE

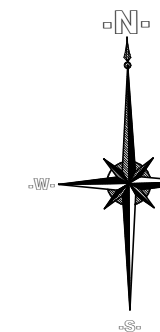

GROUND FLOOR PLAN

scale : 1:100

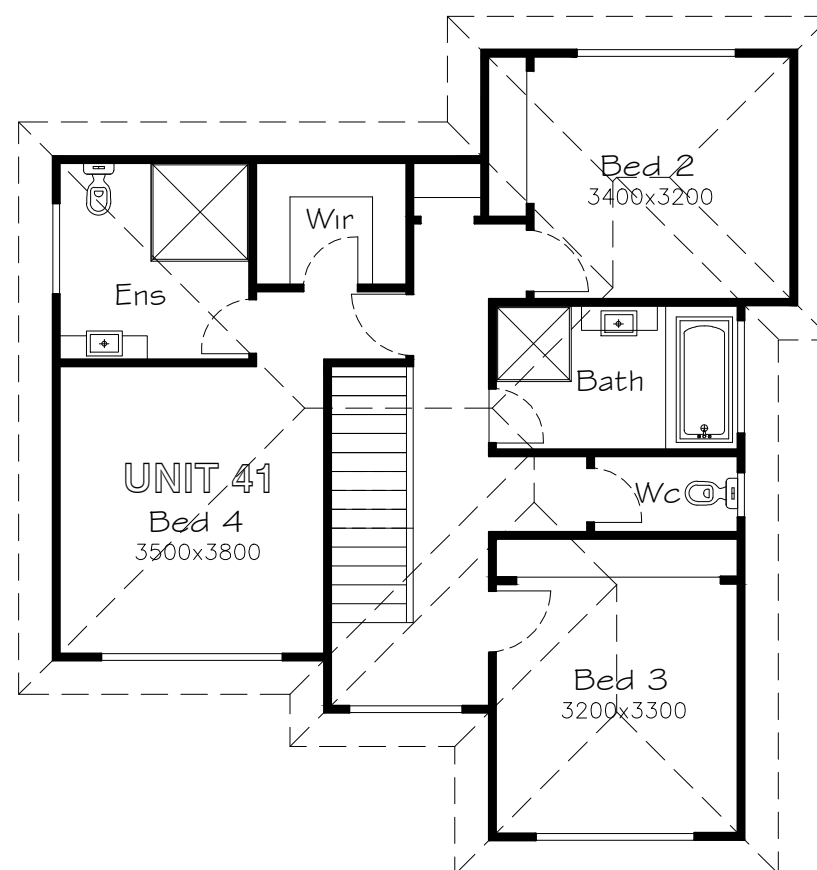

FIRST FLOOR PLAN


scale : 1:100

UNIT 41

MUNICIPALITY:—
**MONASH
CITY
COUNCIL**

**MONASH
CITY
COUNCIL**

TP01

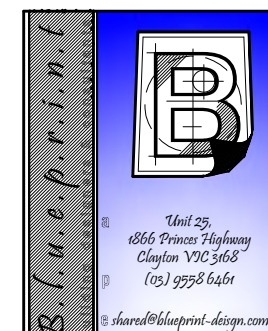

© 2019 COPYRIGHT WARNING

THESE PLANS ARE THE EXCLUSIVE PROPERTY OF BLUEPRINT BUILDING DESIGNERS & CONSULTANTS PTY. LTD. AND ARE SUBJECT TO THE COPYRIGHT LAWS OF AUSTRALIA. THE UNAUTHORISED USE, BUILDING, COPYING OR ADAPTATION OF IDEAS CONTAINED IN THESE PLANS IS AN INFRINGEMENT OF COPYRIGHT AND OFFENDERS WILL BE PROSECUTED TO THE FULL LIMITS OF THE LAW. BLUEPRINT ARCHITECTURAL DESIGN CONSULTANTS PTY. LTD. DOES NOT GRANT THE CLIENT, BUILDER, SUB-CONTRACTOR(S) ETC. THE LICENSE TO BUILD THESE PLANS WITHOUT WRITTEN PERMISSION.

www.blueprint-design.com.au

PROJECT:
PROPOSED MULTI-UNIT
DEVELOPMENT

AT: No. 501-521,
POLICE ROAD,
MULGRAVE

REGISTRATION No.- DP-AD21223

DATE: OCT. 2018

SCALE: | : | OO

SHEET: 4 | OF 4 |

DRAWN: G.T.

REFERENCE NO:
18-040